


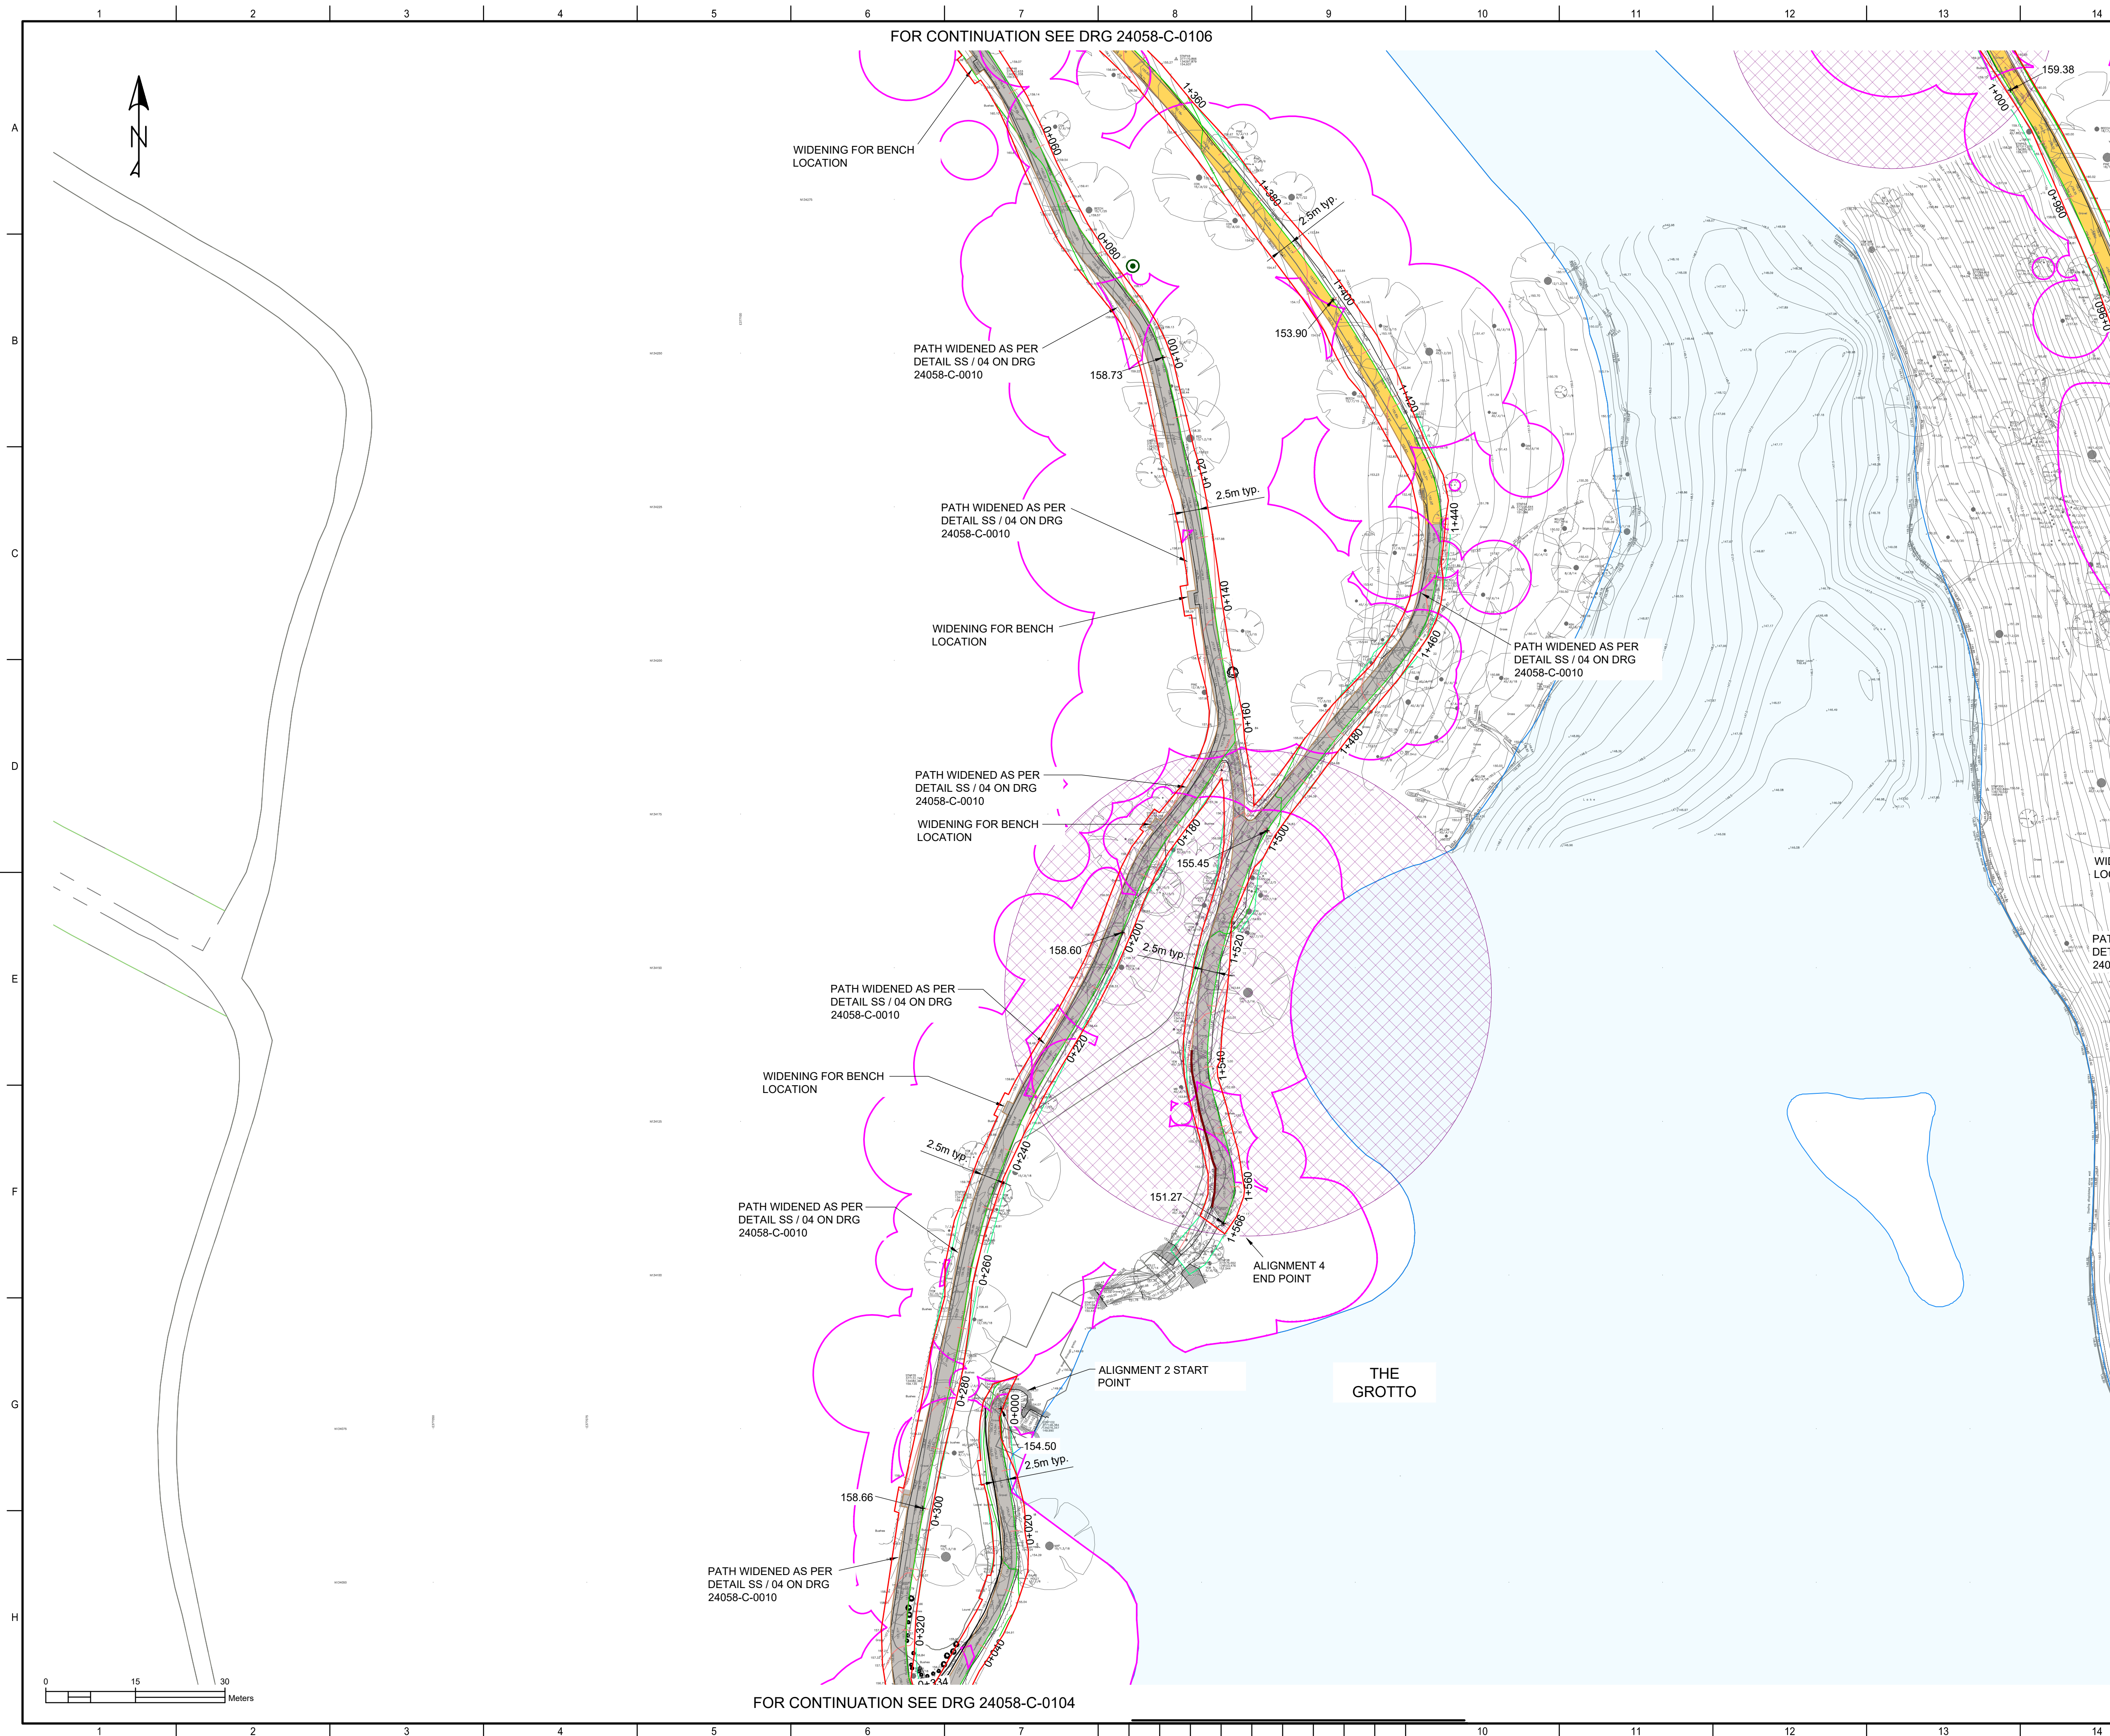

NOTES


THIS DRAWING IS TO BE READ IN CONJUNCTION WITH ALL
RELEVANT ARCHITECT'S AND M&E DRAWINGS TOGETHER WITH
THE SPECIFICATION.

LEGEND

- | | |
|---|---|
|  | INDICATES EXTENT OF SEALED SURFACE (SS / 01
U.N.O. - SEE NOTES BELOW) (TAR SPRAY AND CHIP) |
|  | INDICATES EXTENT OF UNBOUND GRAVEL (UBG / 01
U.N.O. - SEE NOTES BELOW) (BREEDON) |
|  | INDICATES RED LINE BOUNDARY |
|  | INDICATES TREE ROOT PROTECTION AREA |
|  | PATH BASELINE CHANNEL (LOW POINT OF PATH) |
|  | PATH OUTER CHANNEL (HIGH POINT OF PATH) |

NOTES:

1. REFER TO DRAWING 24058-C-0010 FOR PROPOSED PATH CONSTRUCTION DETAILS
2. WHERE WIDENING AND / OR AT BENCH LOCATIONS ALLOW FOR DETAILS SS / 04 & UB / G / 01
3. PATHS TO HAVE 1:40 CROSS FALL TOWARDS THE LAKE TYPICALLY.
4. PATHS TO BE 2.5m WIDE TYPICALLY.
5. PROPOSED LEVELS ARE SET AT +100mm ABOVE EXISTING LEVELS ALONG THE BASELINE CHANNEL. TYPICALLY 1:4 GRADING TO EXISTING LEVELS.
6. FOR EXTENT / LOCATION OF PATH EDGING TYPES, REFER TO LUC DRAWINGS.

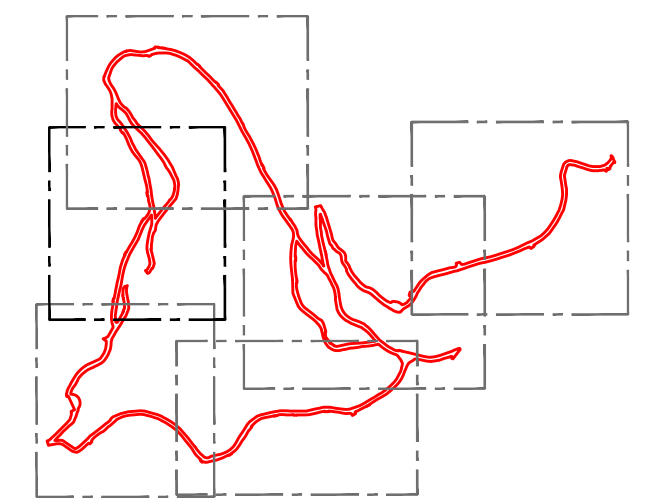

<u>CUT / FILL SUMMARY (TOTAL)</u>	
CUT	1.00
FILL	1.00
TOTAL	2.00

CUT = 740m ³
FILL = 1670m ³
NET = 930m ³ (FILL)

rev	drawn	p1	p2	
	chkd	RG	RG	
	sdd	SDD	SDD	
	appd	-	-	
date		11.06.25	08.08.25	
description		STAGE 3 COSTING		
		STAGE 3 COSTING		

STOURHEAD
ACCESSIBILITY PROJECT

CLIENT:
National Trust

ARCHITECT:
Land Use Consultants

DRAWING TITLE:

PATHWAY ALIGNMENT
PROPOSED PLAN
SHEET 5

SFKconsulting
2nd Floor Trinity House
123 Winchester Road, Chandlers Ford,
Eastleigh, Hampshire. SO53 2DR
Tel: 023 8251 6969

SCALE:
1:500 @ A1

SFK REF:
24058 - 0105

24058-SFK-XX-XX-DR-C-0105

P2