



N

Key

T1

Root Protection Area

Canopy spread

Trunk position

Tree number

Veteran tree buffer

Tree group canopy outline

Hedge line

Woodland

TCP-1

BS5837:2012 - Tree Category

Category A Trees

High quality and value

At least 40 years life-expectancy

Category B Trees

Moderate quality and value

At least 30 years life-expectancy

Category C Trees

Moderate quality and value

At least 20 years life-expectancy

Category U Trees

Poor quality and value

Less than 10 years life-expectancy

BC SKYTREES

info@boskytrees.co.uk

Tel: 01373 832778

Project Name:

Stourhead Garden Path

Drawing Title:

Tree Constraints Plan

(Map 1 of 5)

Drawing Number:

TCP-1

Revision:

Client:

The National Trust


Agent:

Date:

6-8-2024

Scale:

1:400 @ A0

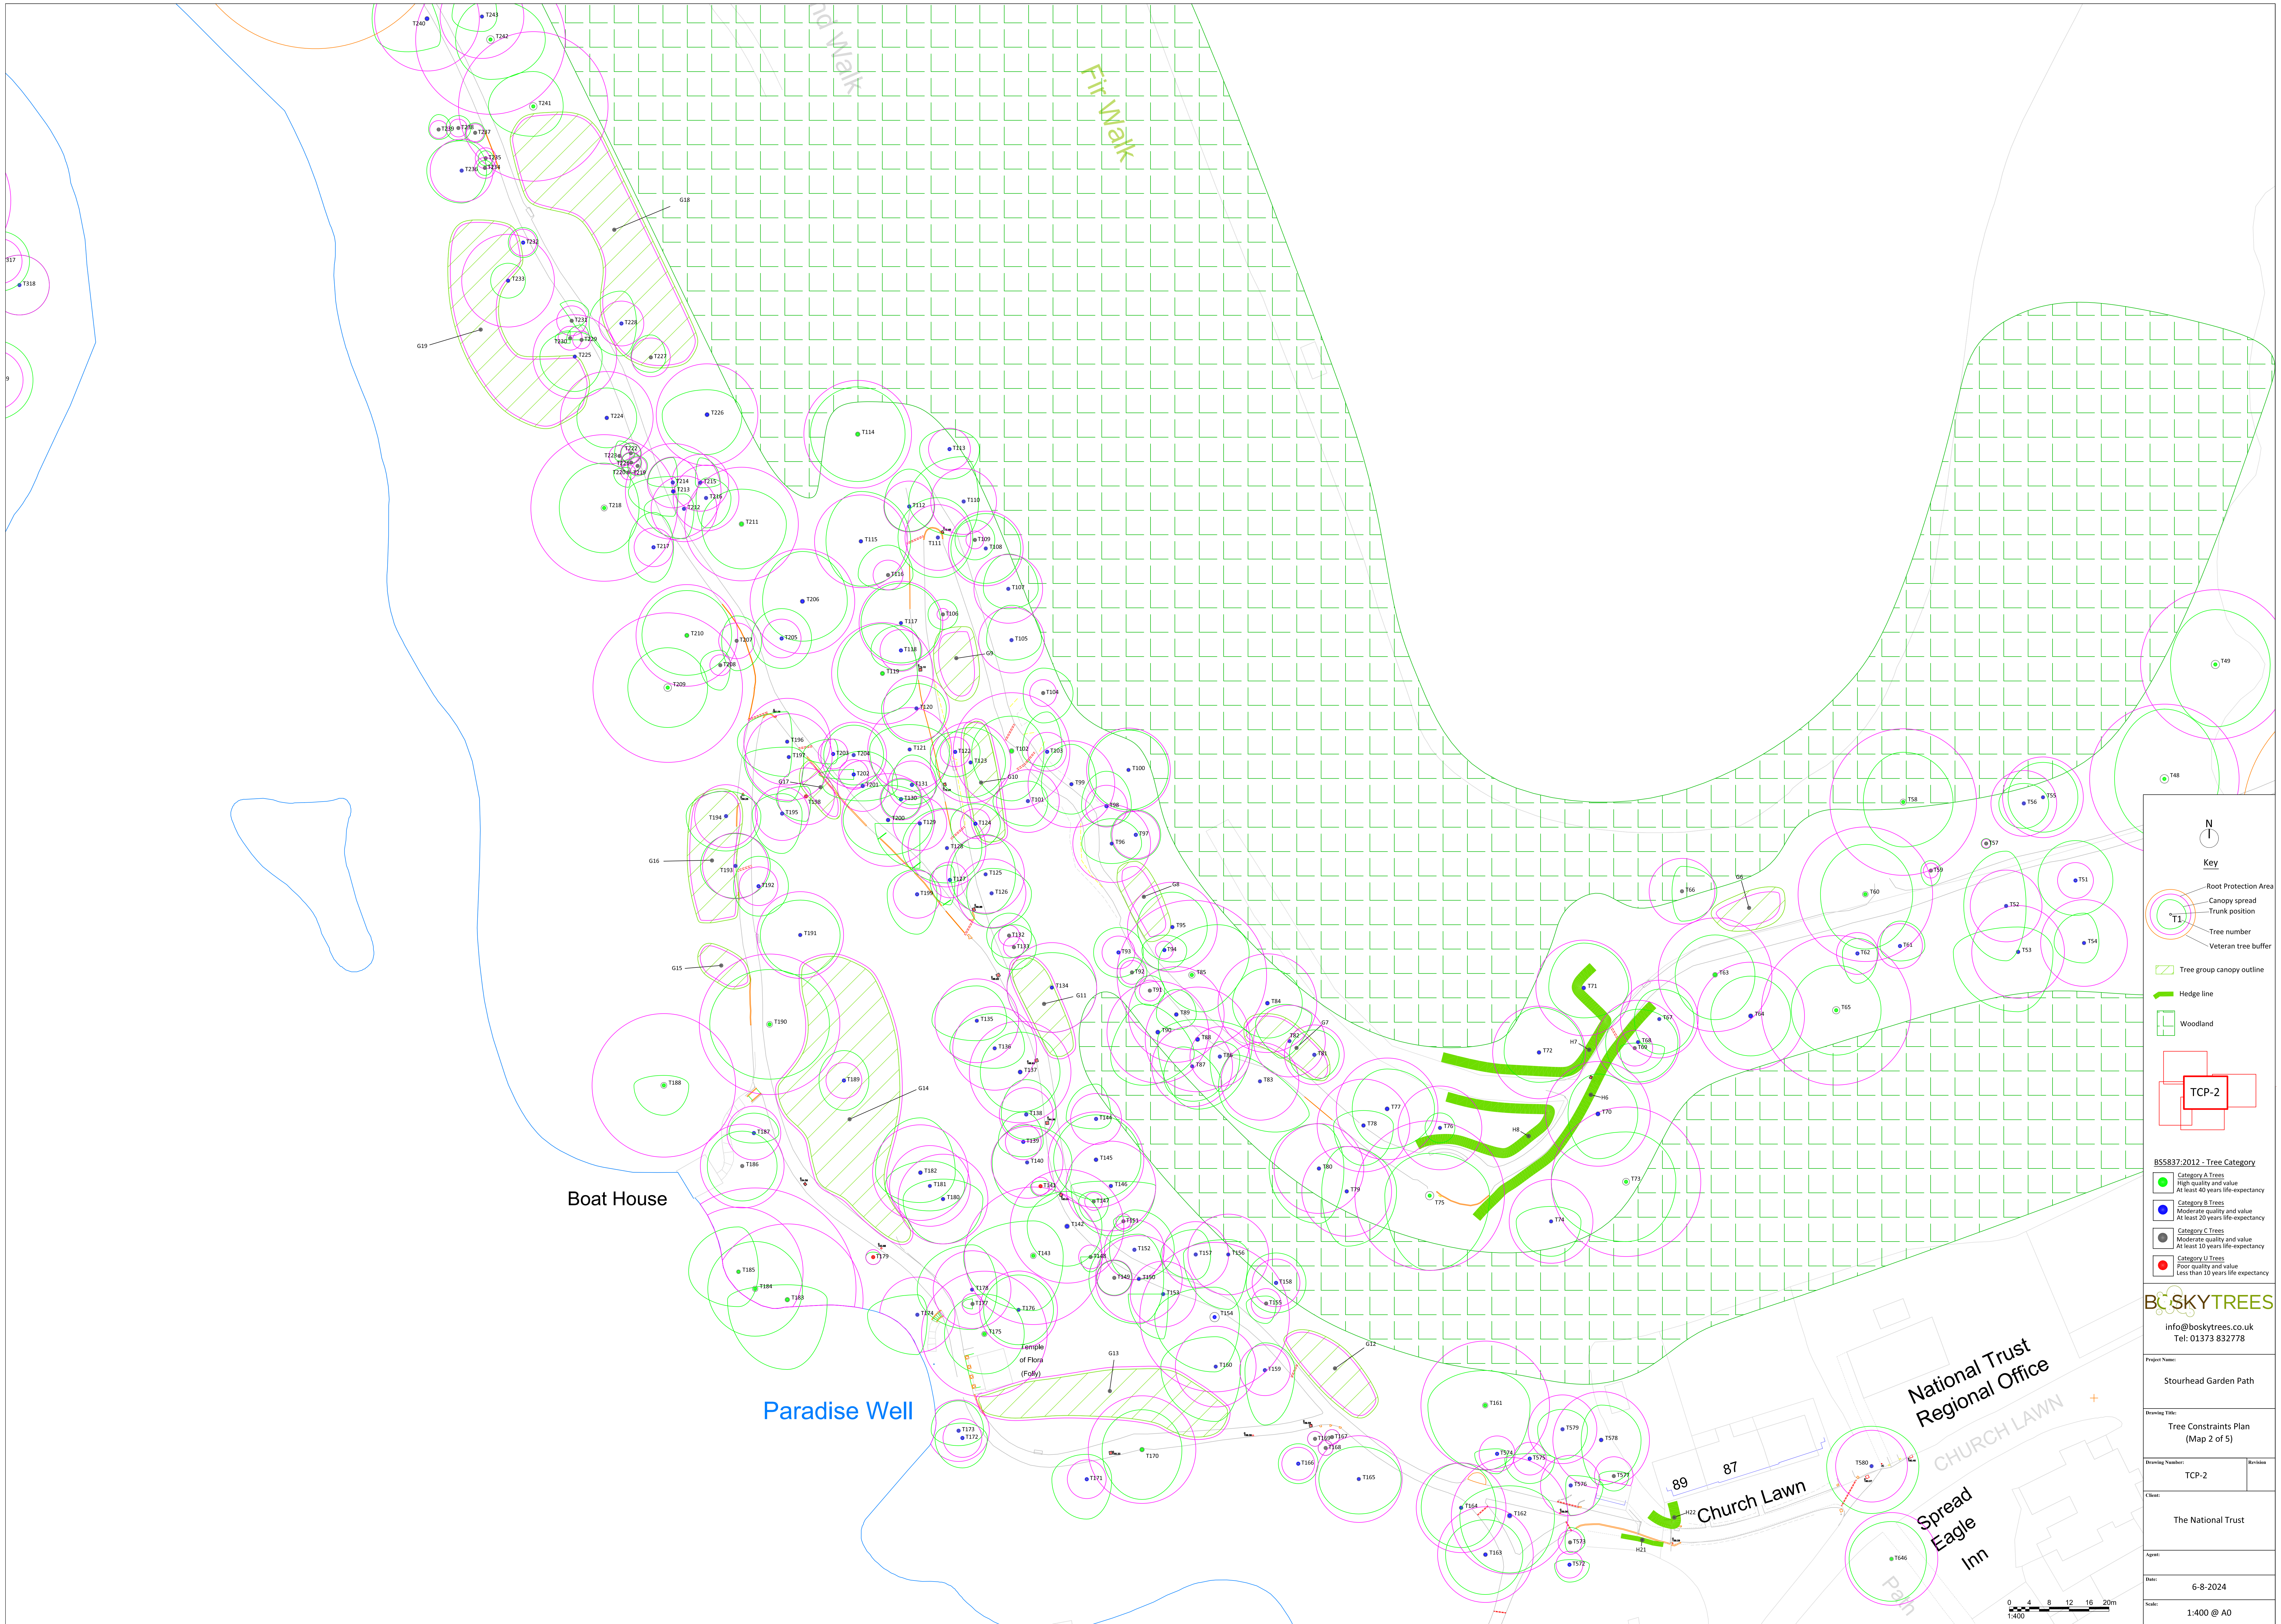

N

Key

T1

Root Protection Area

Canopy spread

Trunk position

Tree number

Veteran tree buffer

Tree group canopy outline

Hedge line

Woodland

TCP-2

BS5837:2012 - Tree Category

Category A Trees

High quality and value

At least 40 years life-expectancy

Category B Trees

Moderate quality and value

At least 30 years life-expectancy

Category C Trees

Moderate quality and value

At least 30 years life-expectancy

Category U Trees

Poor quality and value

Less than 10 years life-expectancy

BC SKYTREES

info@boskytrees.co.uk

Tel: 01373 832778

Project Name:

Stourhead Garden Path

Drawing Title:

Tree Constraints Plan
(Map 2 of 5)

Drawing Number:

TCP-2

Revisions

Client:

The National Trust


Agent:

Date:

6-8-2024

Scale:

1:400 @ A0

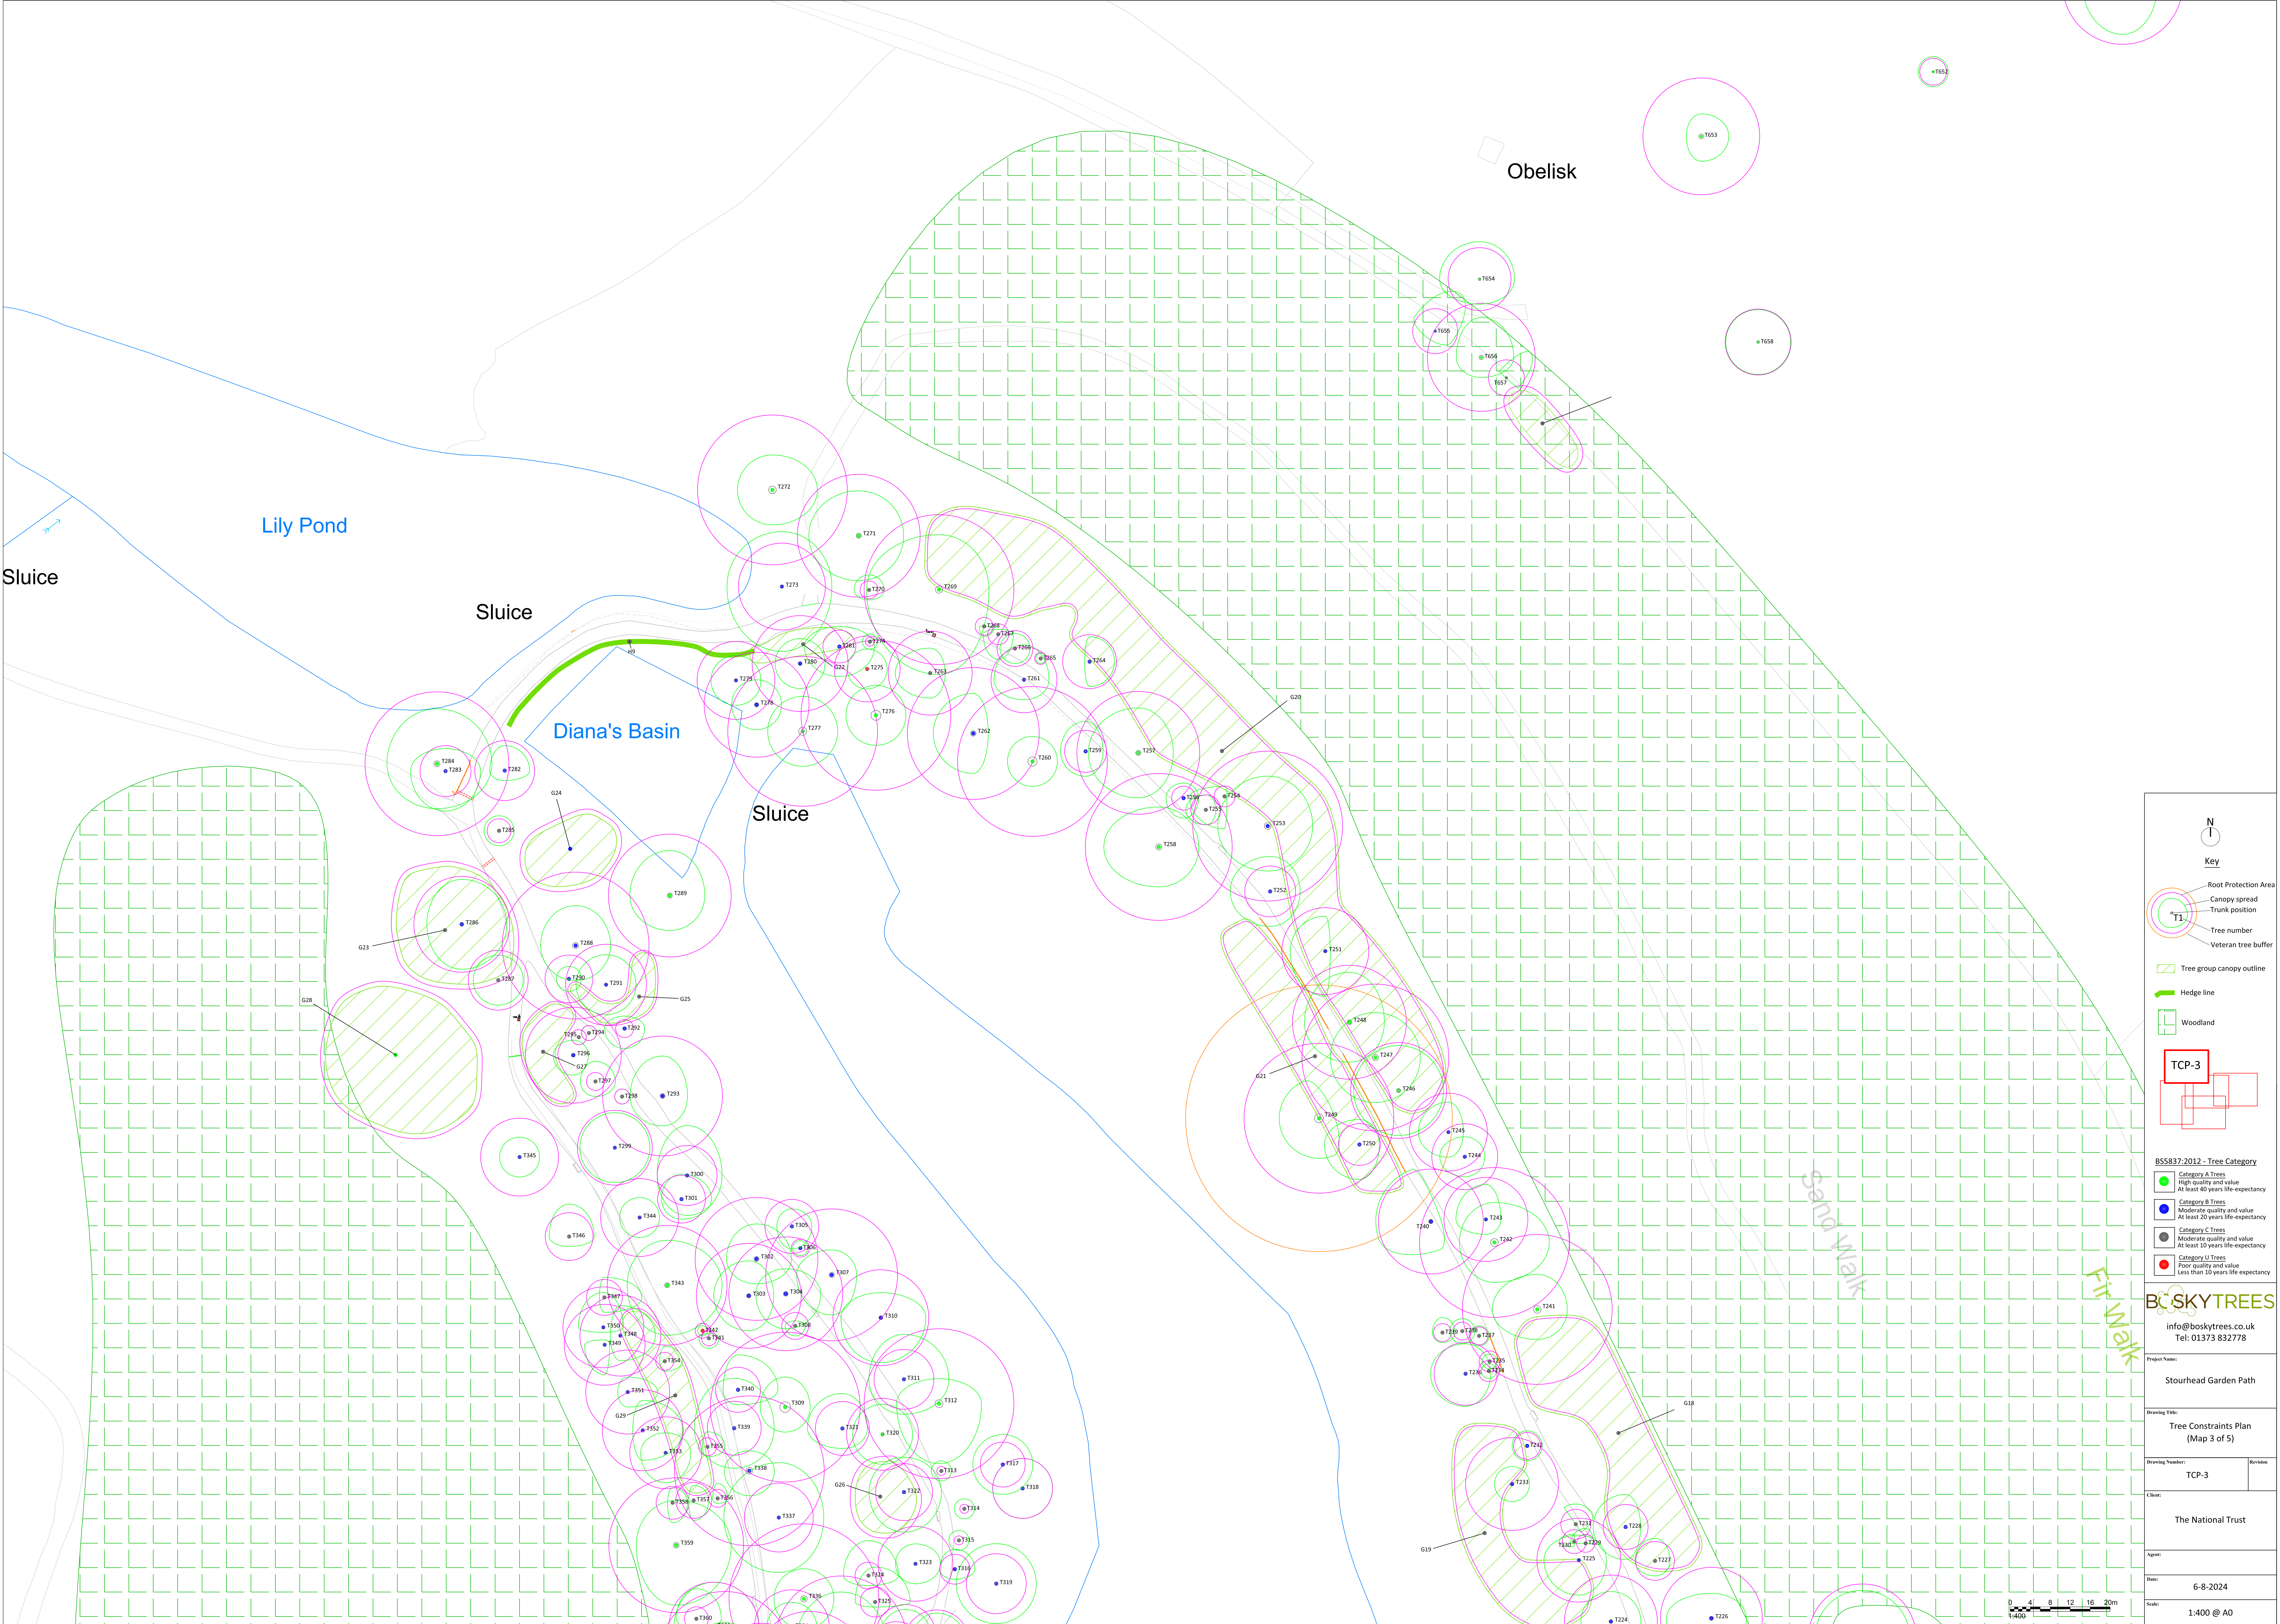

N

Key

Root Protection Area

Canopy spread

Trunk position

Tree number

Veteran tree buffer

Tree group canopy outline

Hedge line

Woodland

TCP-3

BS5837:2012 - Tree Category

●

Category A Trees
High quality and value
At least 40 years life-expectancy

●

Category B Trees
Moderate quality and value
At least 30 years life-expectancy

●

Category C Trees
Moderate quality and value
At least 30 years life-expectancy

●

Category U Trees
Poor quality and value
Less than 10 years life-expectancy

BC SKYTREES

info@boskytrees.co.uk
Tel: 01373 832778

Project Name:

Stourhead Garden Path

Drawing Title:

Tree Constraints Plan
(Map 3 of 5)

Drawing Number:

TCP-3

Revisions

Client:


The National Trust


Date:

6-8-2024

Scale:

1:400 @ A0

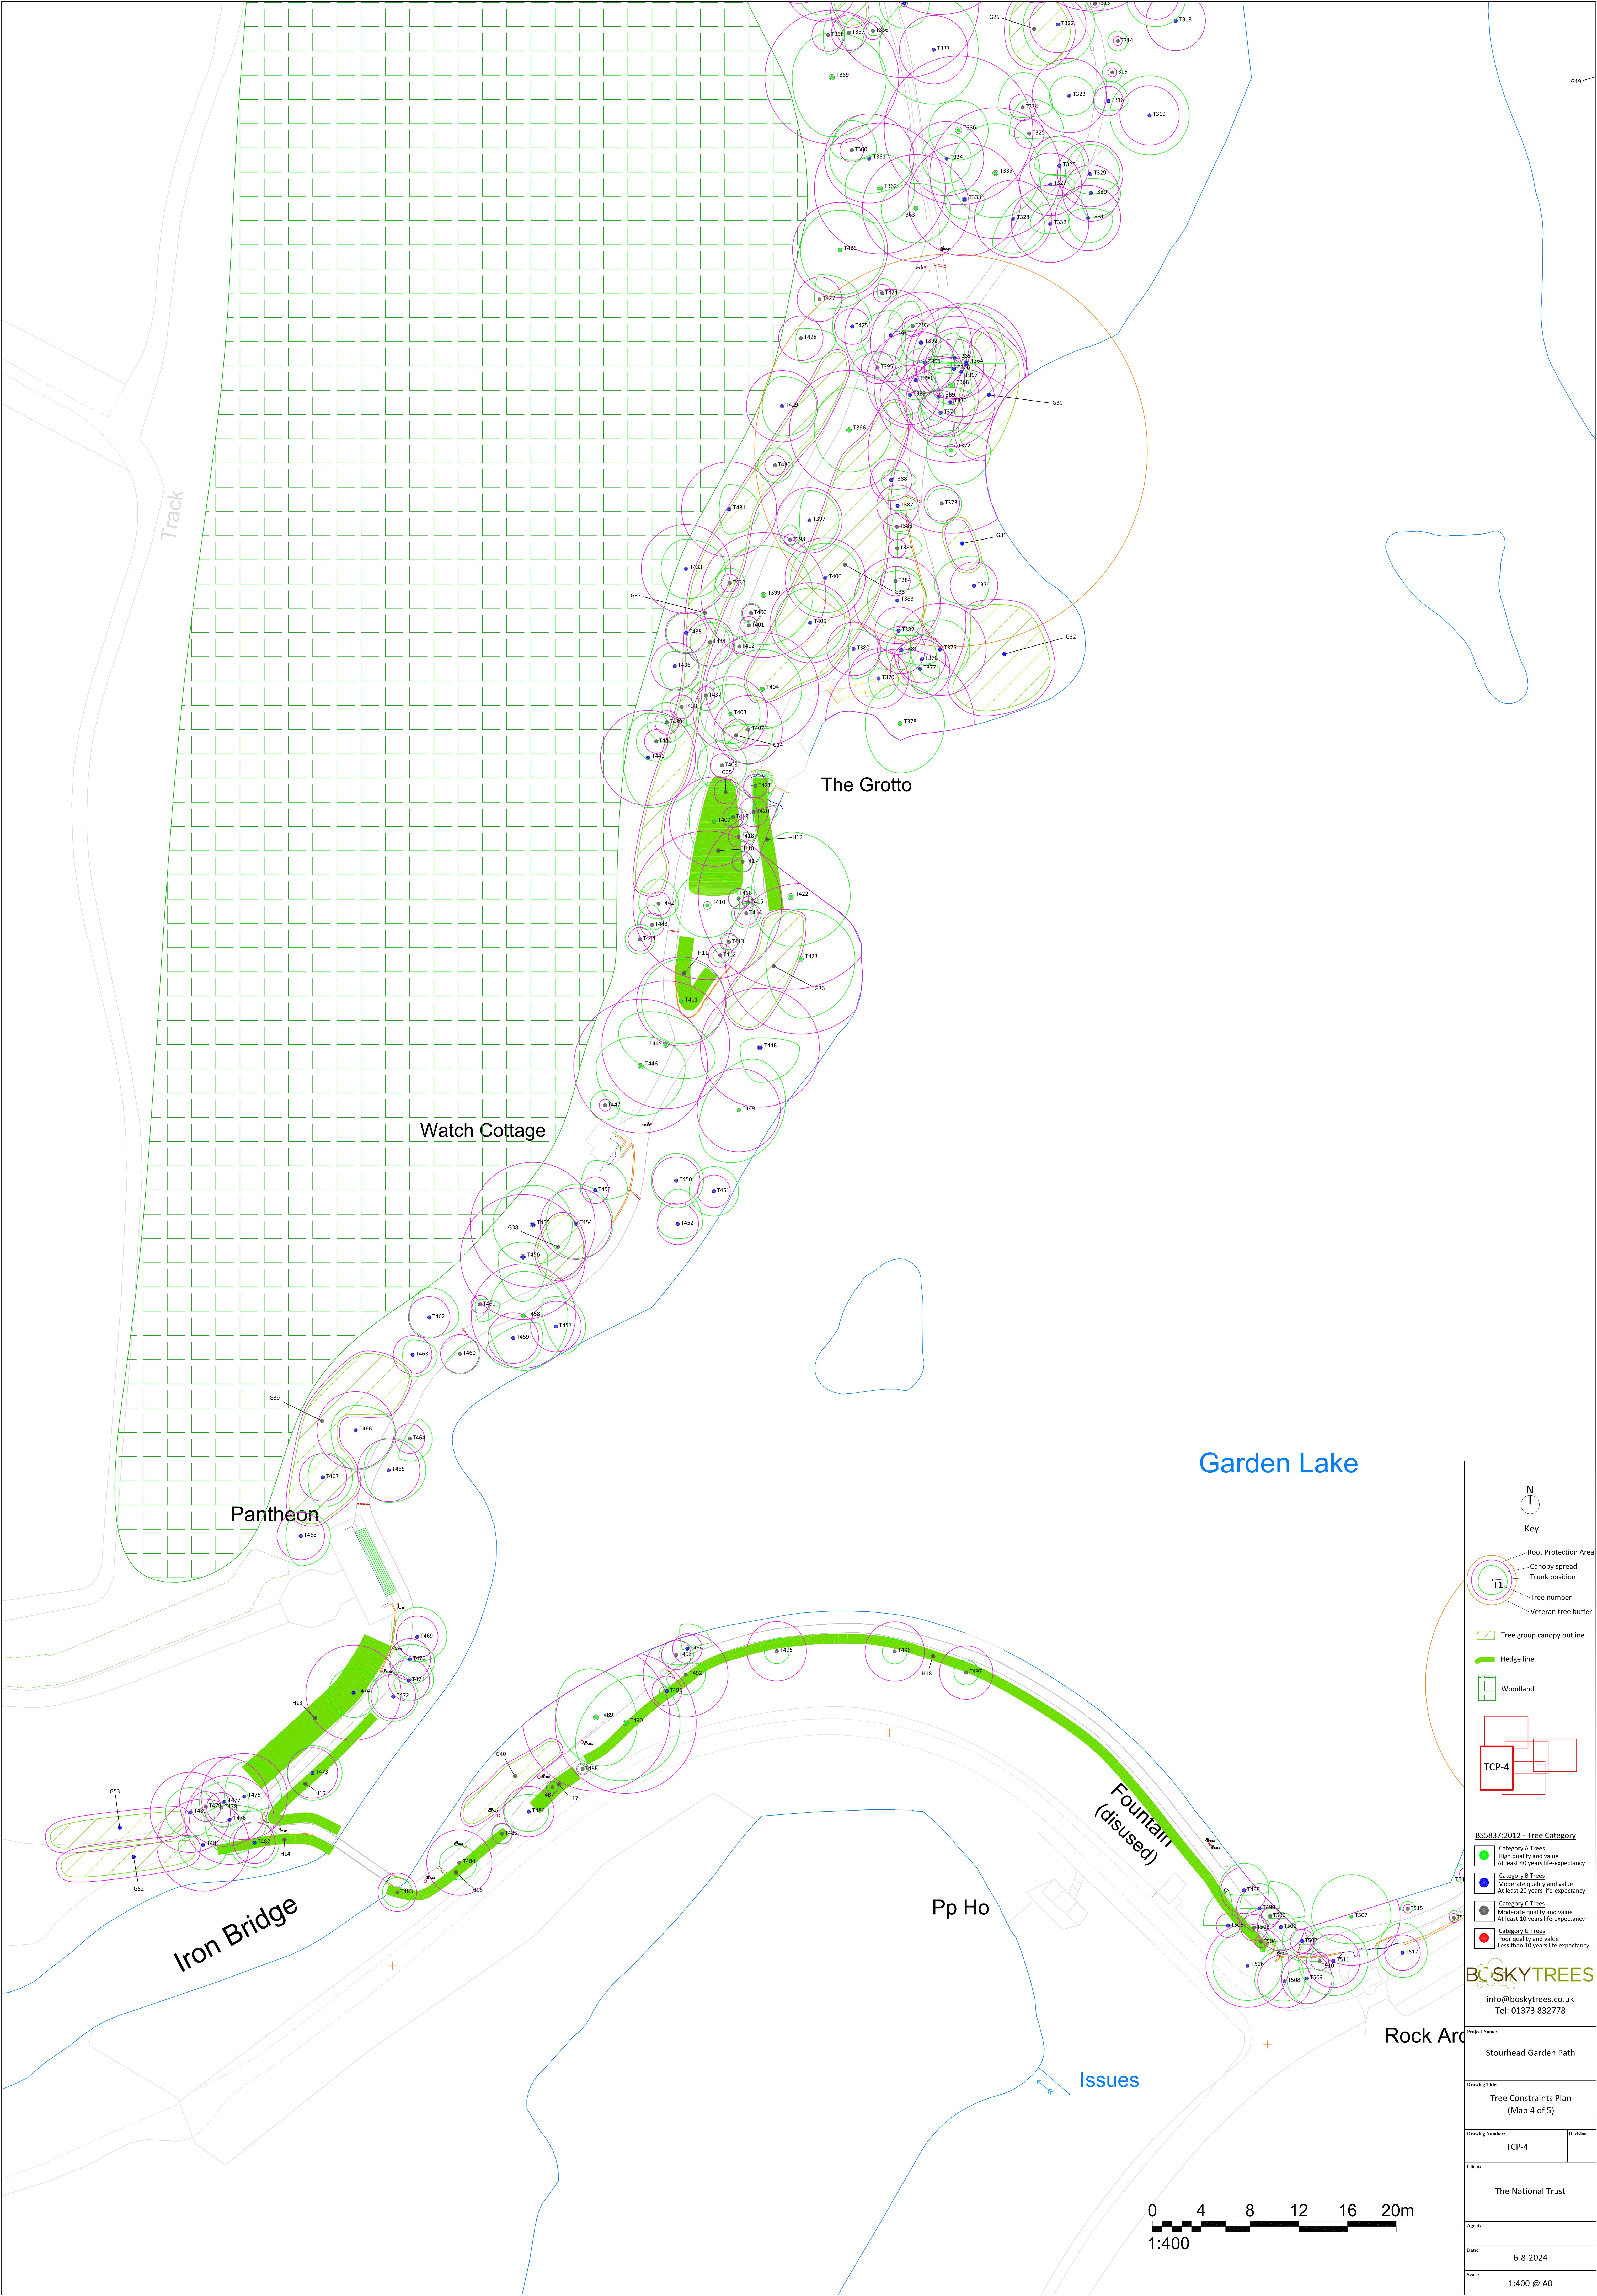

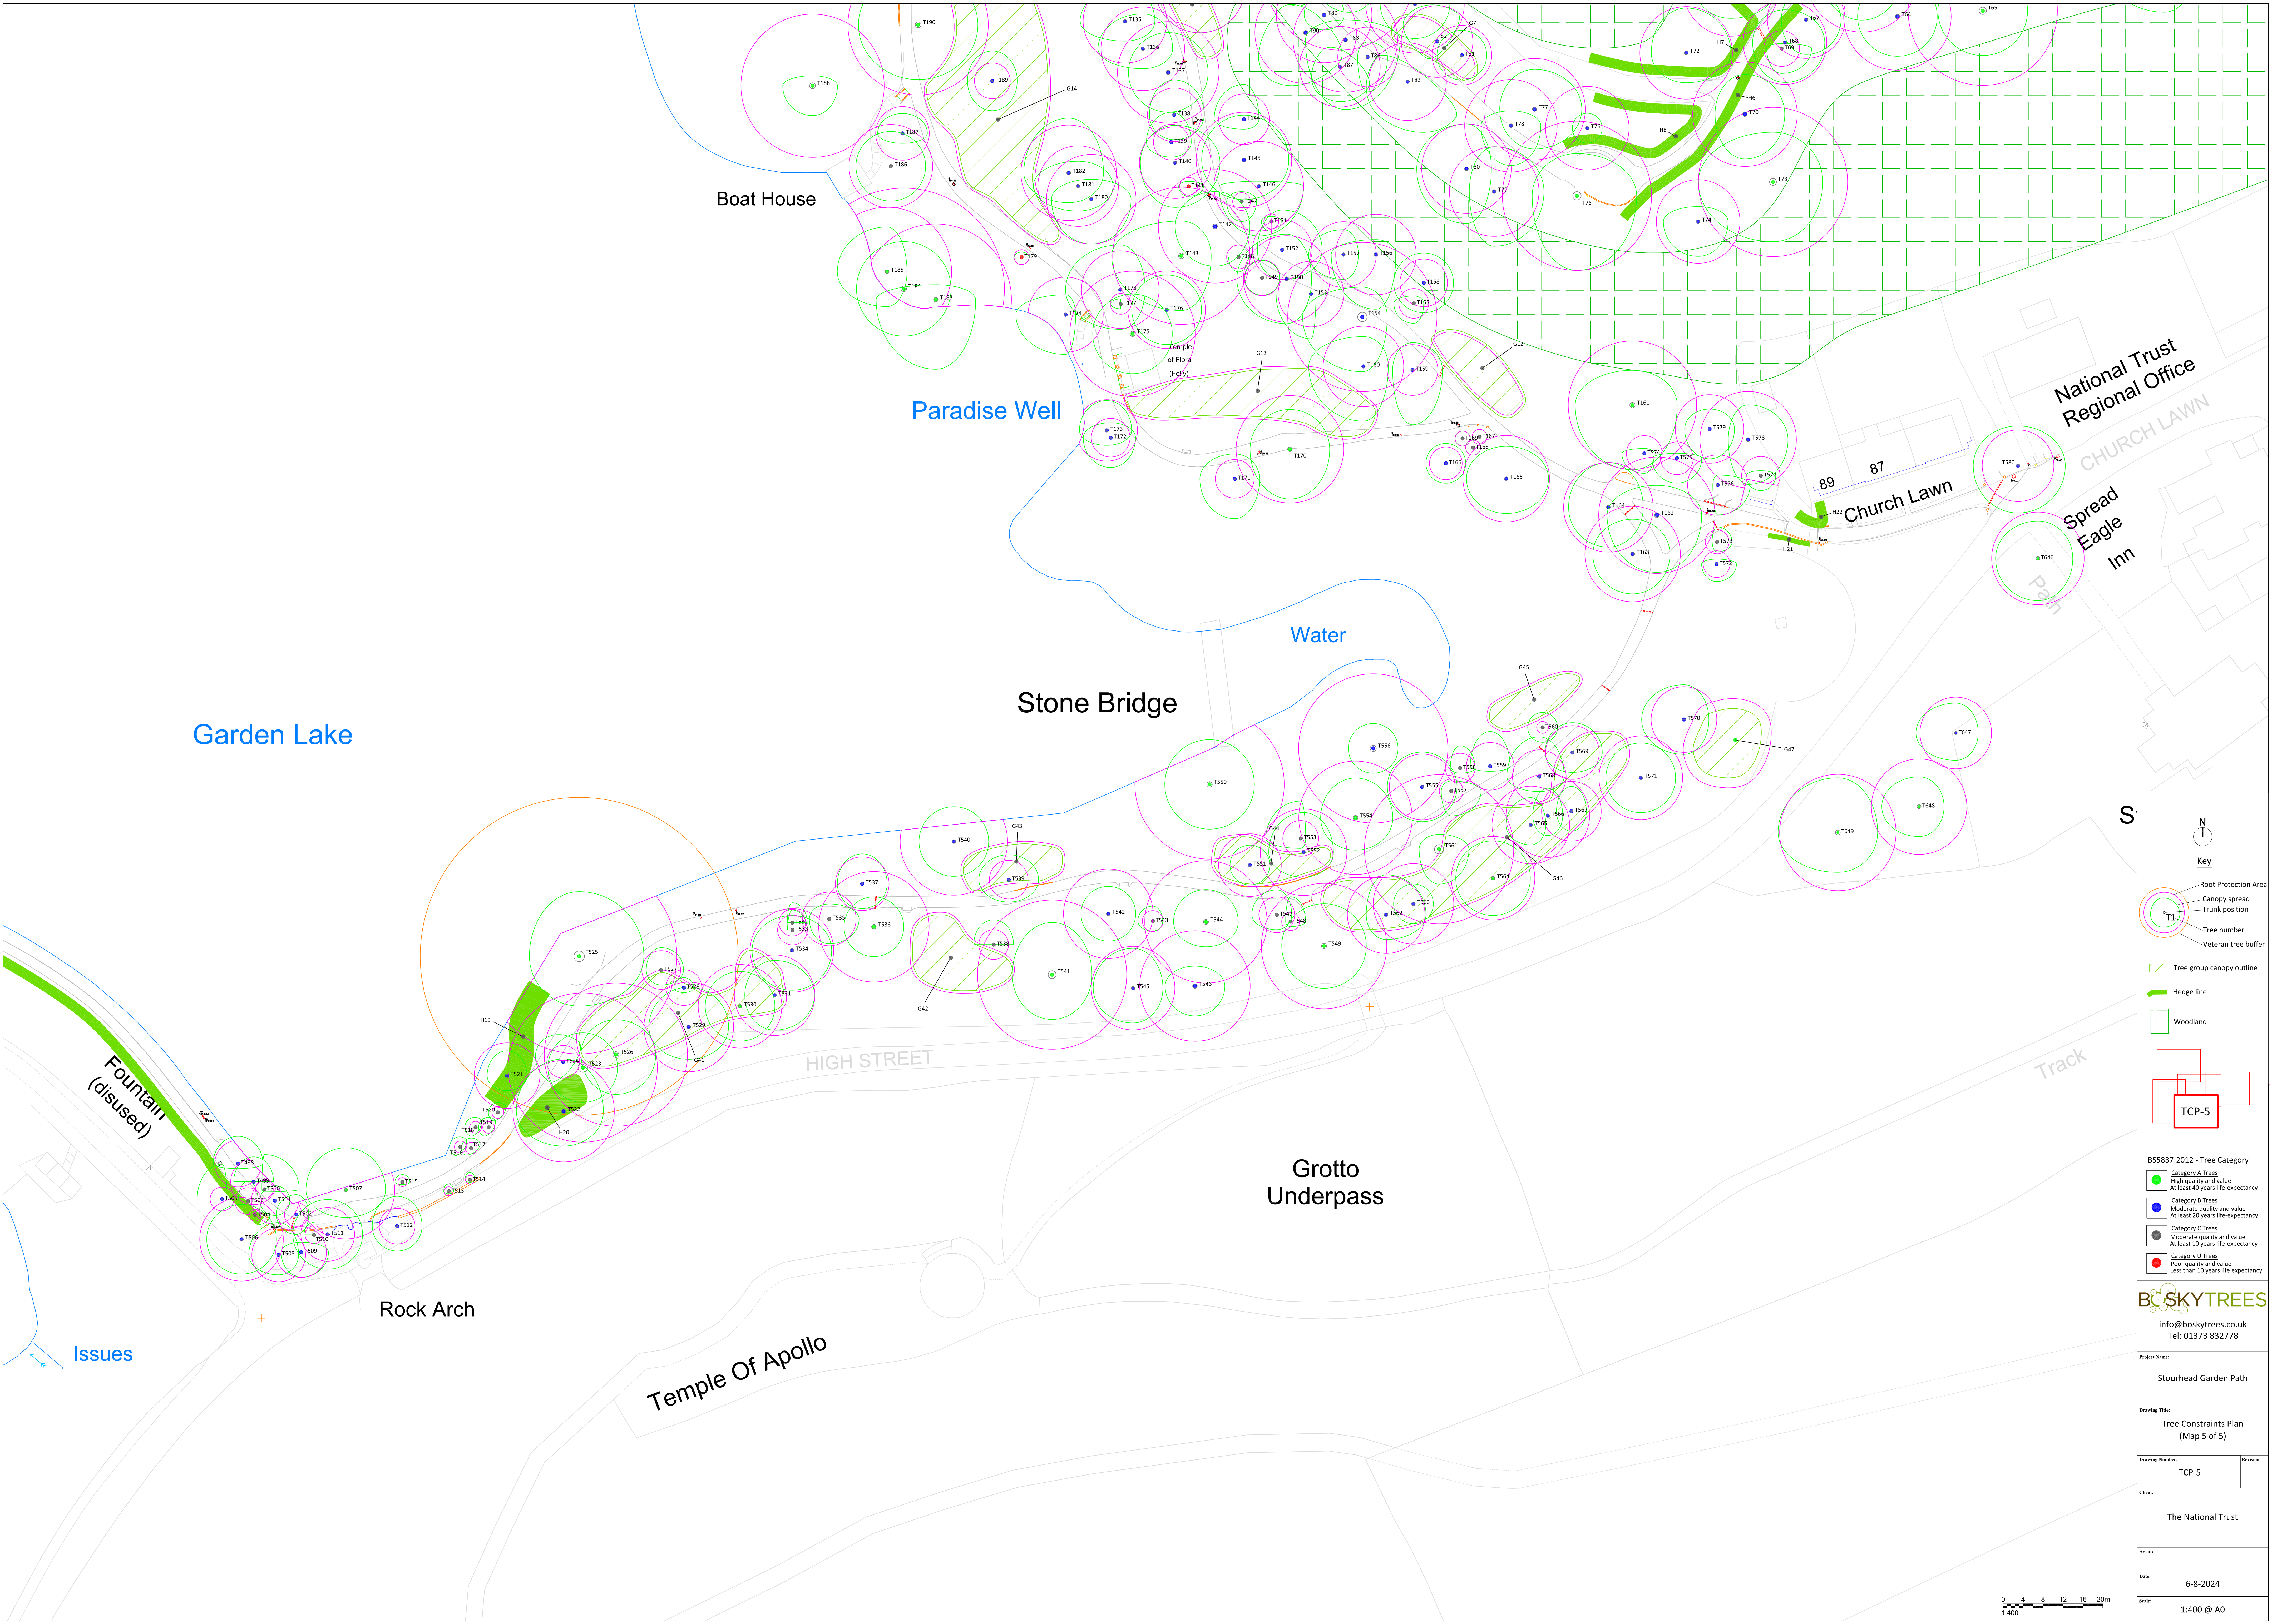

N

Key

T1

Tree group canopy outline

Hedge line

Woodland

TCP-5

BS5837:2012 - Tree Category

Category A Trees

High quality and value

At least 40 years life-expectancy

Category B Trees

Moderate quality and value

At least 20 years life-expectancy

Category C Trees

Moderate quality and value

At least 10 years life-expectancy

Category U Trees

Poor quality and value

Less than 10 years life-expectancy

BS SKYTREES

info@boskytrees.co.uk

Tel: 01373 832778

Project Name:

Stourhead Garden Path

Drawing Title:

Tree Constraints Plan
(Map 5 of 5)

Drawing Number:

TCP-5

Revisions

Client:

The National Trust


Agent:

Date:

6-8-2024

Scale:

1:400 @ A0

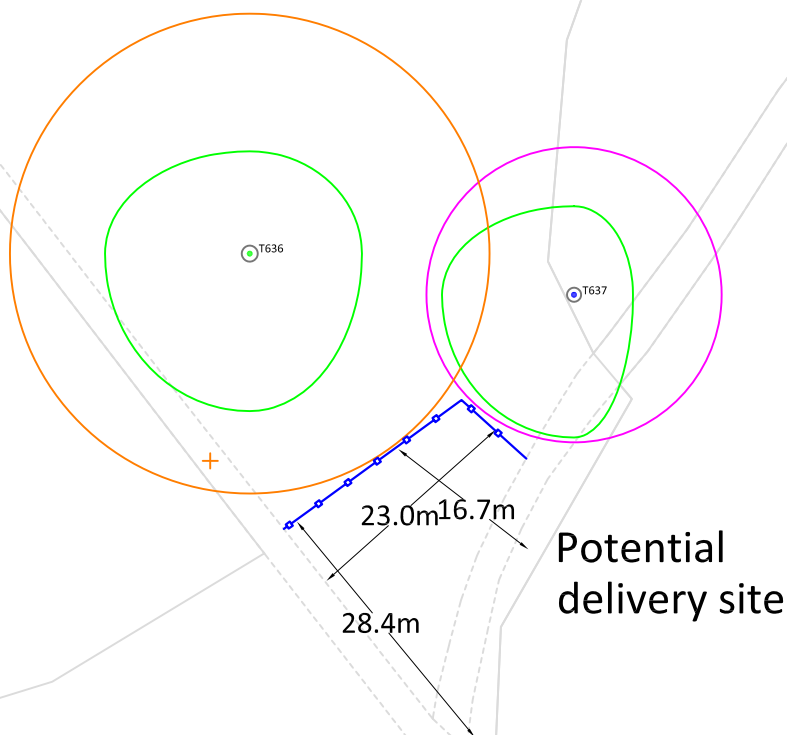


Potential delivery
site to north of
road (preferable
to south)

X

BS5837:2012 - Tree Category

	Category A Trees High quality and value At least 40 years life-expectancy
	Category B Trees Moderate quality and value At least 20 years life-expectancy
	Category C Trees Moderate quality and value At least 10 years life-expectancy
	Category U Trees Poor quality and value Less than 10 years life expectancy

Key

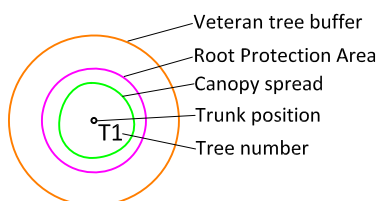

BOSKYTREES

Rook Lane House
Christchurch Street West
Frome BA11 1EB

info@boskytrees.co.uk
Tel: 01373 832778

Project Name: Pantheon Potential Dump Site		Client: The National Trust
Drawing Title: Tree Constraints Plan		Agent:
Drawing Number: TCP-Pantheon		Date: 13-2-2025
Revision	Scale: To fit page @ A4	