



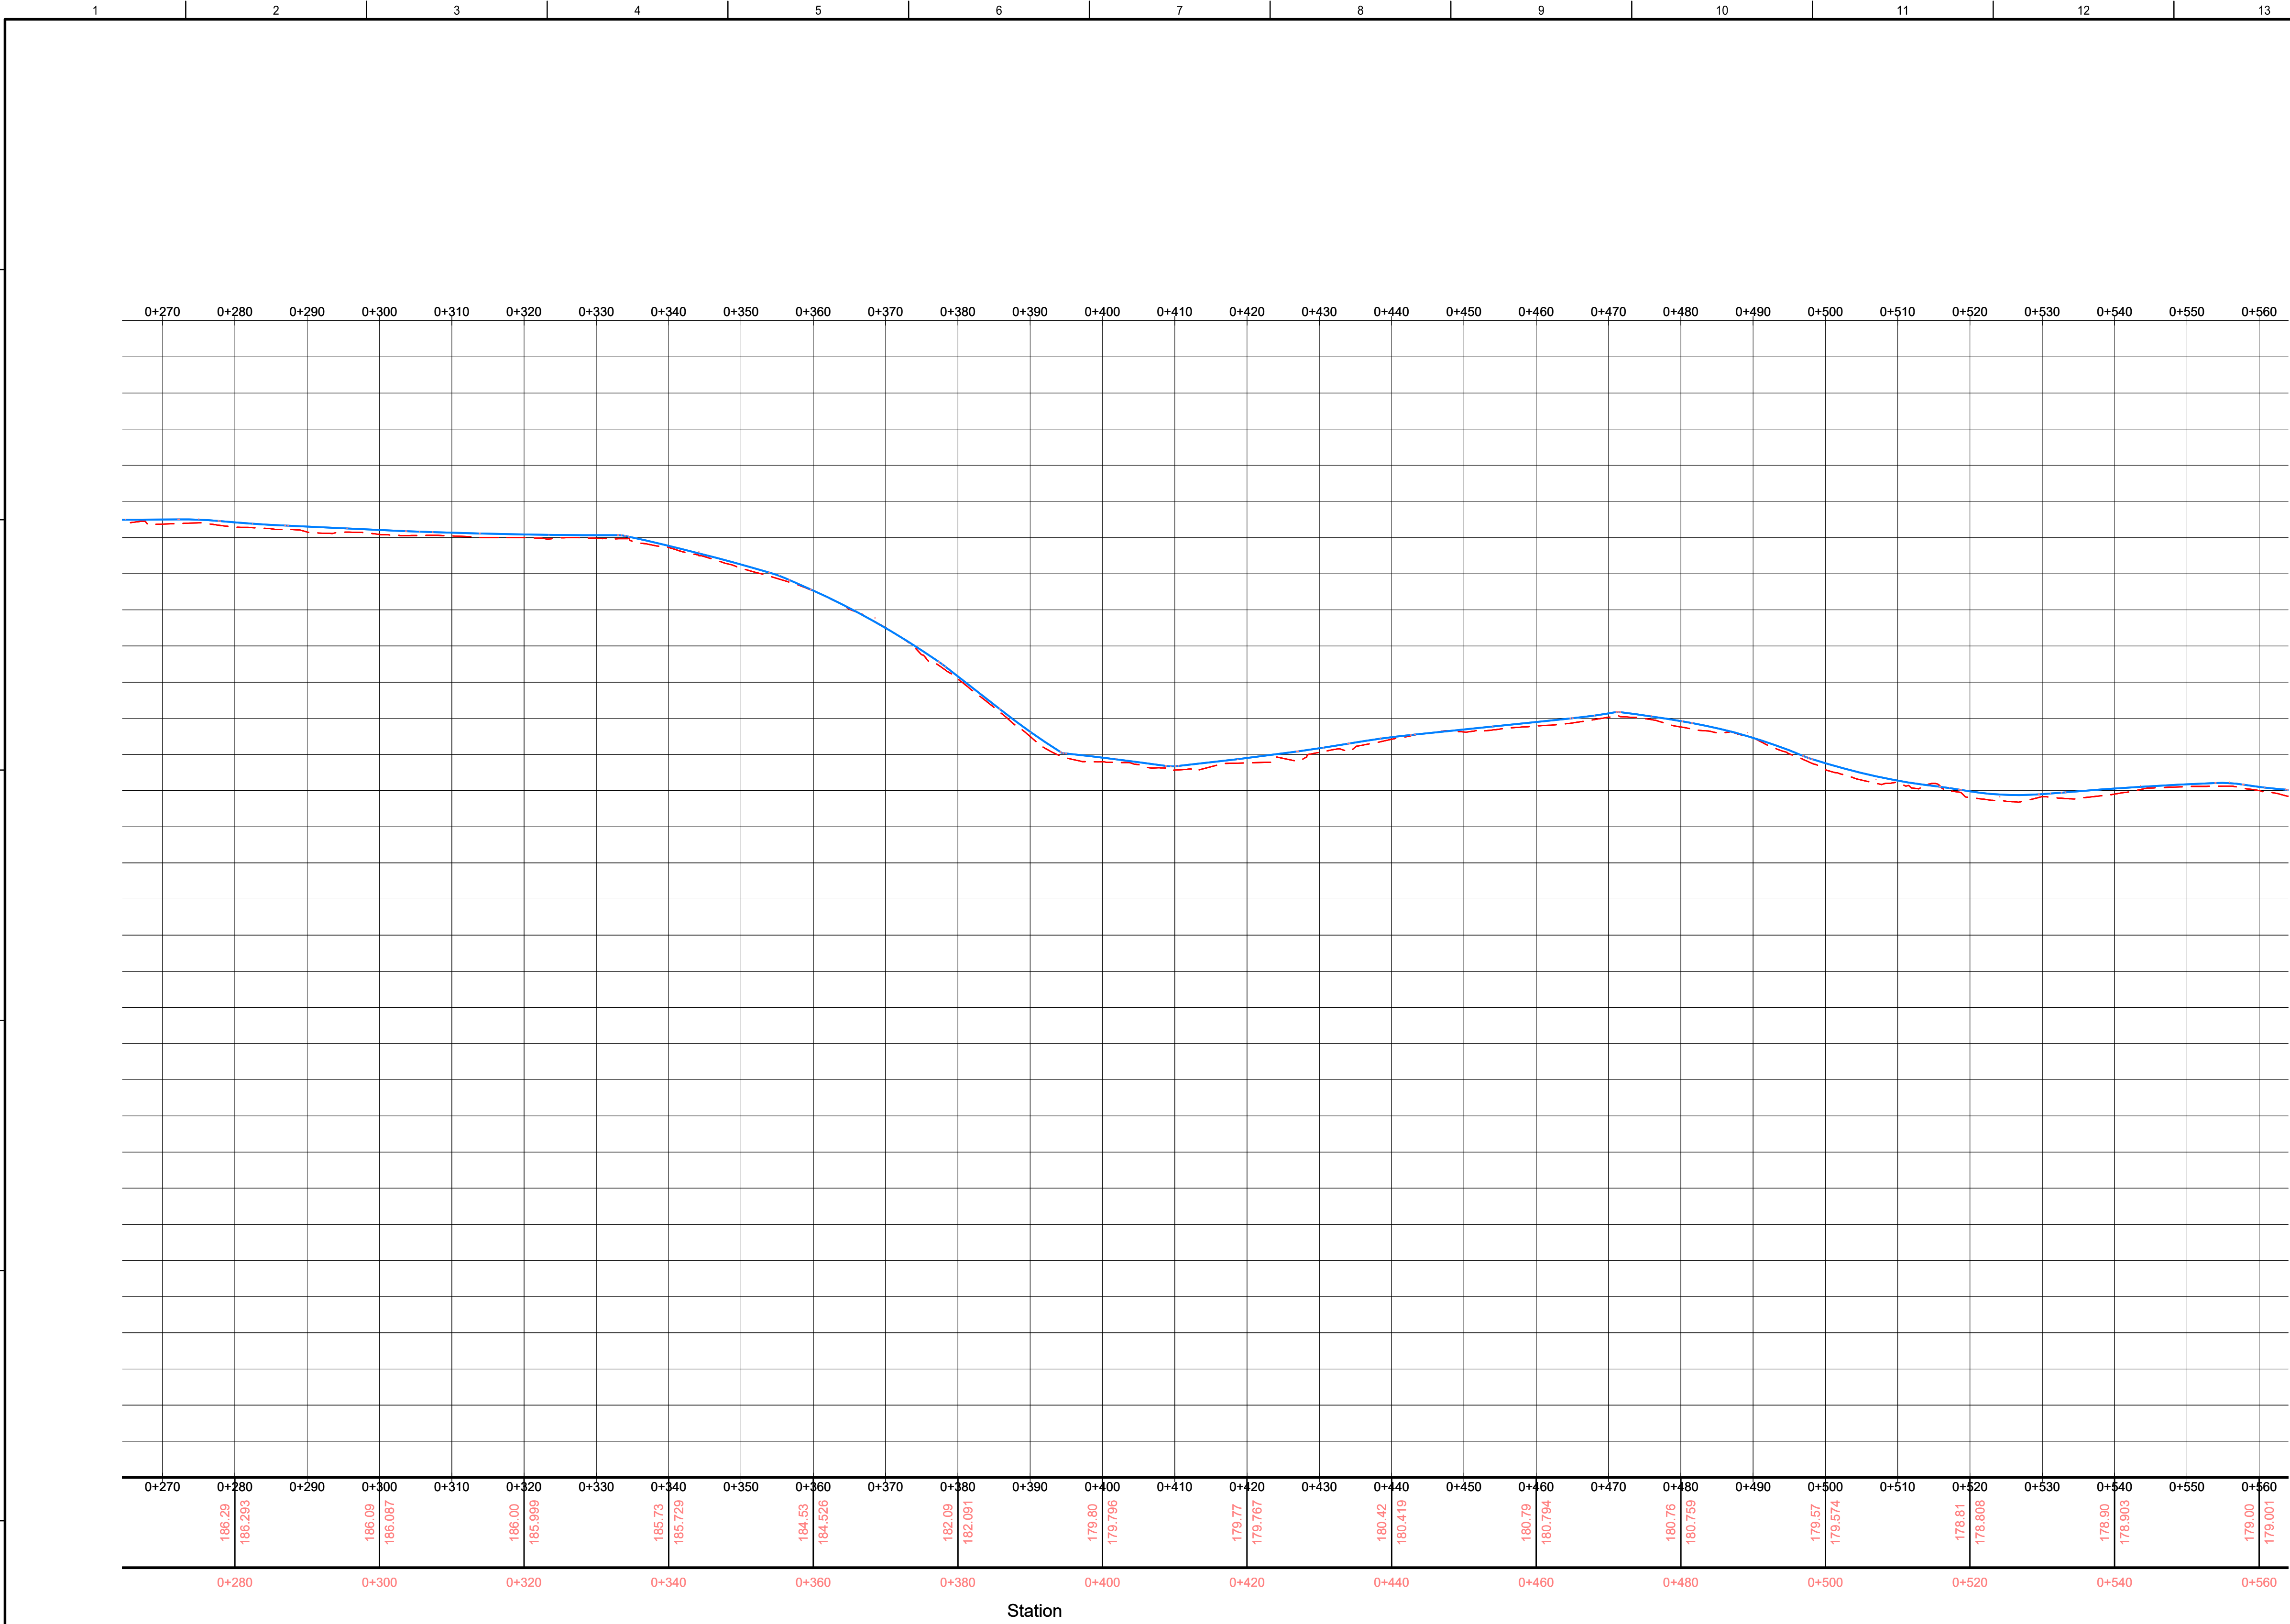

ALIGNMENT 1 PROFILE ALONG BASELINE CHANNEL - CONTINUED

HORIZONTAL SCALE = 1:500
VERTICAL SCALE = 1:100

— INDICATES PROPOSED GROUND LEVEL PROFILE
- - - INDICATES EXISTING GROUND LEVEL PROFILE

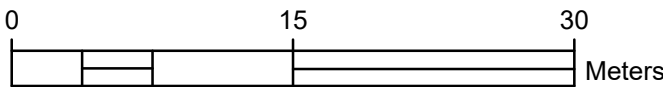

NOTES

THIS DRAWING IS TO BE READ IN CONJUNCTION WITH ALL RELEVANT ARCHITECT'S AND M&E DRAWINGS TOGETHER WITH THE SPECIFICATION.

P2	RG	SDD	-	08.08.25	STAGE 3 COSTING
P1	RG	SDD	-	11.02.25	STAGE 3 COSTING
Rev	Drawn	Chkd	Appd	Date	description

STOURHEAD
ACCESSIBILITY PROJECT

CLIENT:
National Trust

ARCHITECT:
Land Use Consultants

DRAWING TITLE:
PATHWAY ALIGNMENT
PROFILE VIEW
SHEET 2

SFKconsulting

2nd Floor Trinity House
123 Winchester Road, Chandlers Ford,
Eastleigh, Hampshire, SO53 2DR
Tel: 023 8251 6969

SCALE:
1:500 @ A1

SFK REF:
24058 - 0121

24058-SFK-XX-XX-DR-C-0121

P2