



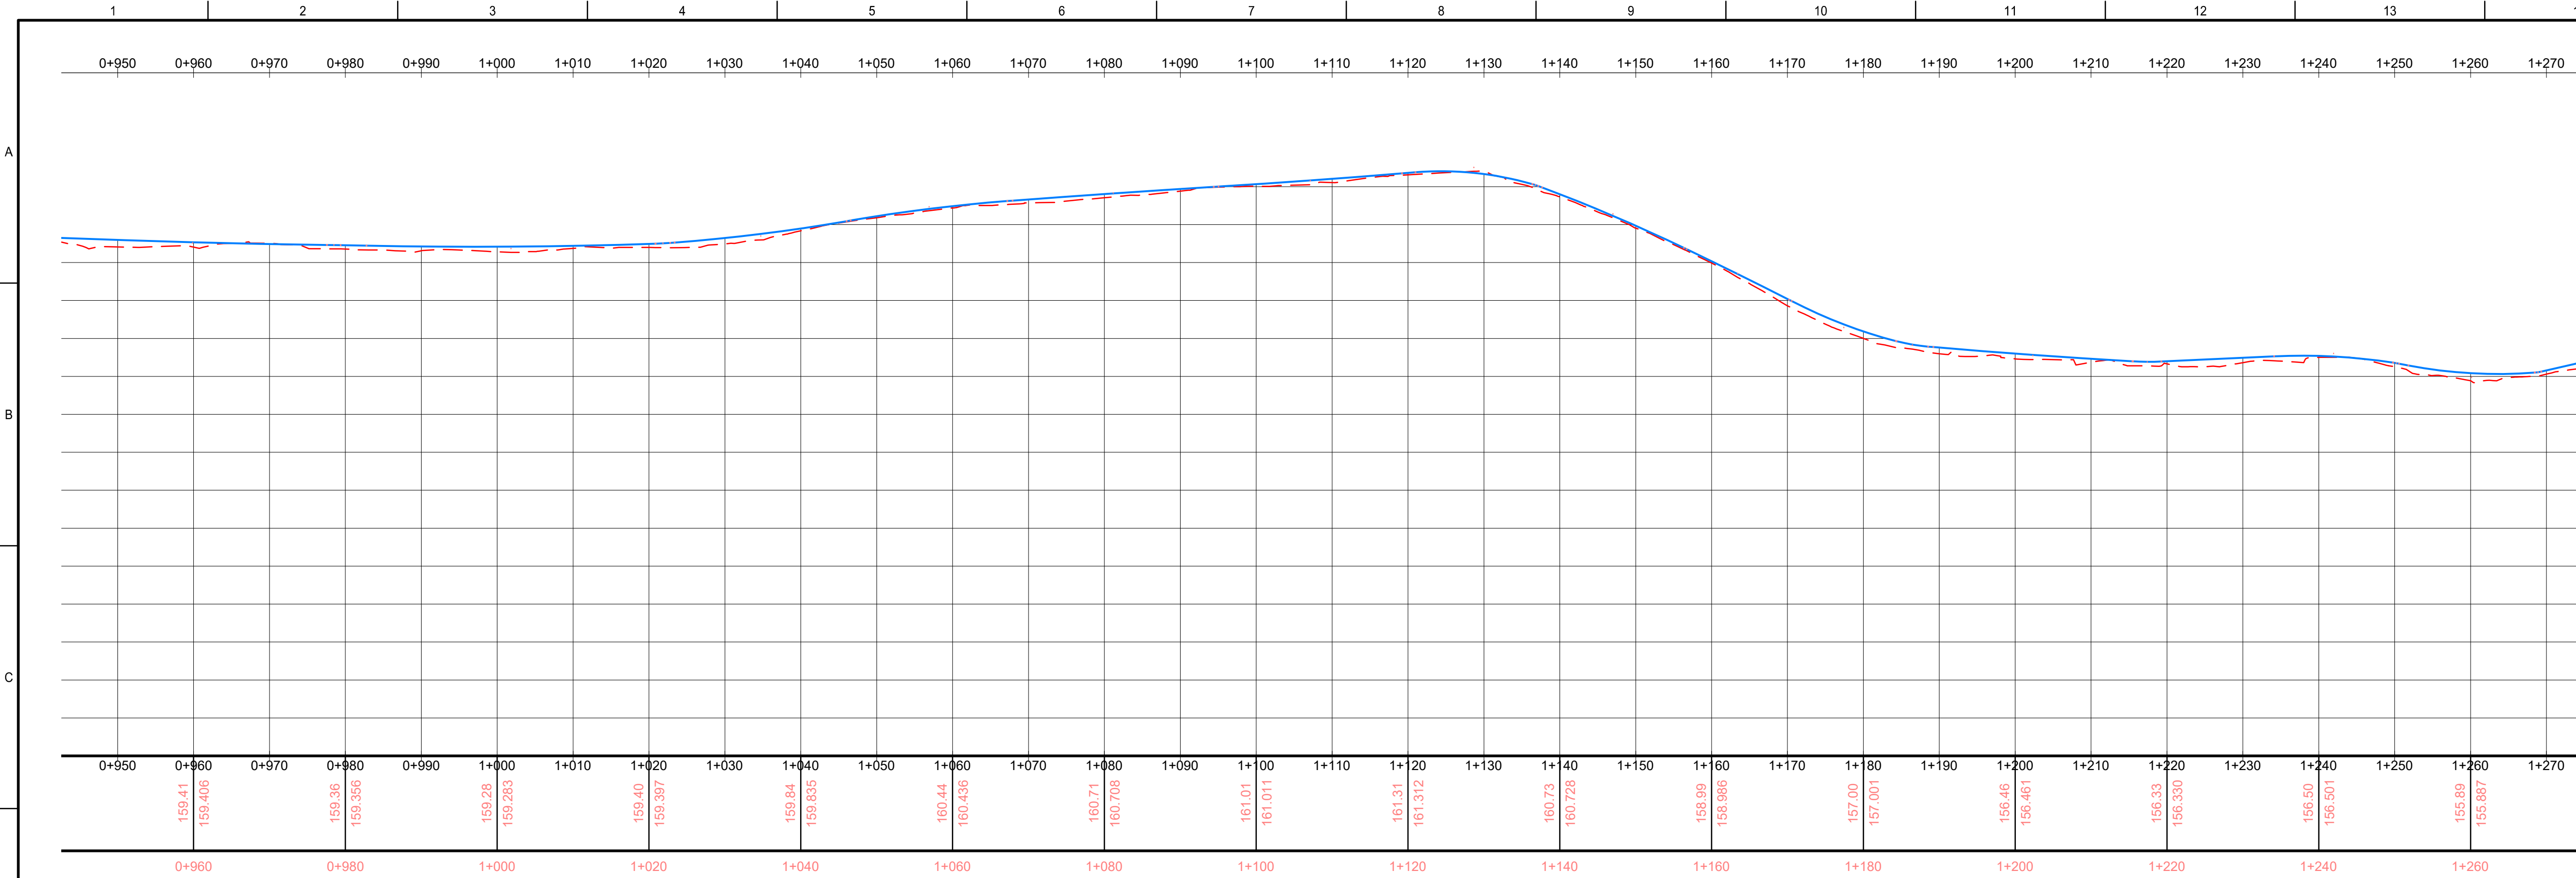

ALIGNMENT 4 PROFILE ALONG BASELINE CHANNEL - CONTINUED

HORIZONTAL SCALE = 1:500
VERTICAL SCALE = 1:100


— INDICATES PROPOSED GROUND LEVEL PROFILE
- - - INDICATES EXISTING GROUND LEVEL PROFILE

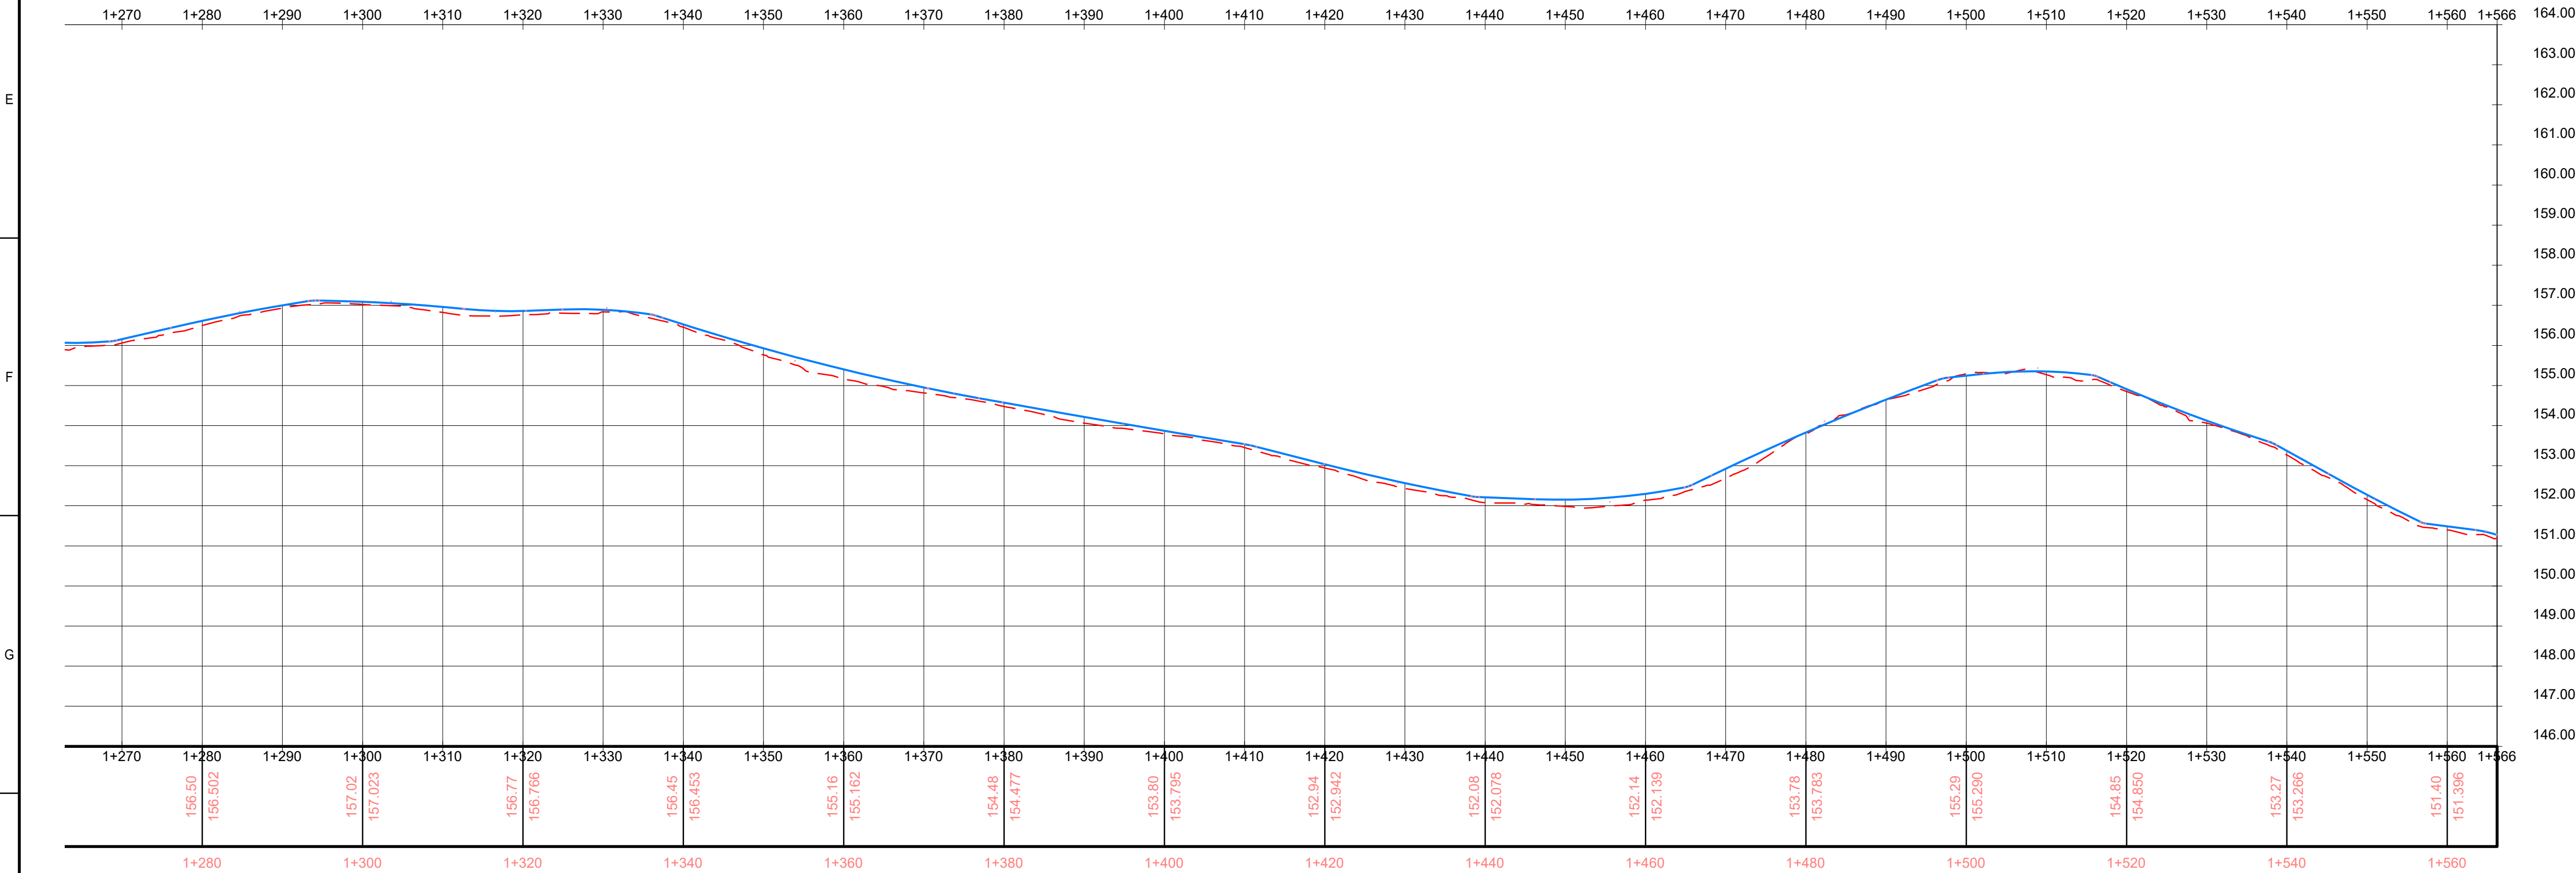

ALIGNMENT 4 PROFILE ALONG BASELINE CHANNEL - CONTINUED

HORIZONTAL SCALE = 1:500
VERTICAL SCALE = 1:100

— INDICATES PROPOSED GROUND LEVEL PROFILE
- - - INDICATES EXISTING GROUND LEVEL PROFILE

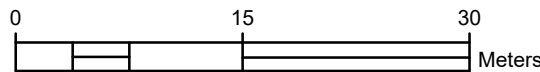

NOTES

THIS DRAWING IS TO BE READ IN CONJUNCTION WITH ALL RELEVANT ARCHITECT'S AND M&E DRAWINGS TOGETHER WITH THE SPECIFICATION.

P2	RG	SDD	-	06.08.25	STAGE 3 COSTING
P1	RG	SDD	-	11.02.25	STAGE 3 COSTING
REV	Drawn	CHK'd	APP'd	DATE	description
STOURHEAD ACCESSIBILITY PROJECT					
CLIENT: National Trust					
ARCHITECT: Land Use Consultants					
DRAWING TITLE: PATHWAY ALIGNMENT PROFILE VIEW SHEET 6					
SFKconsulting 2nd Floor Trinity House 123 Winchester Road, Chandlers Ford, Eastleigh, Hampshire, SO53 2DR Tel: 023 8251 6969					
SCALE: 1:500 @ A1				SFK REF: 24058 - 0125	
24058-SFK-XX-XX-DR-C-0125					P2