


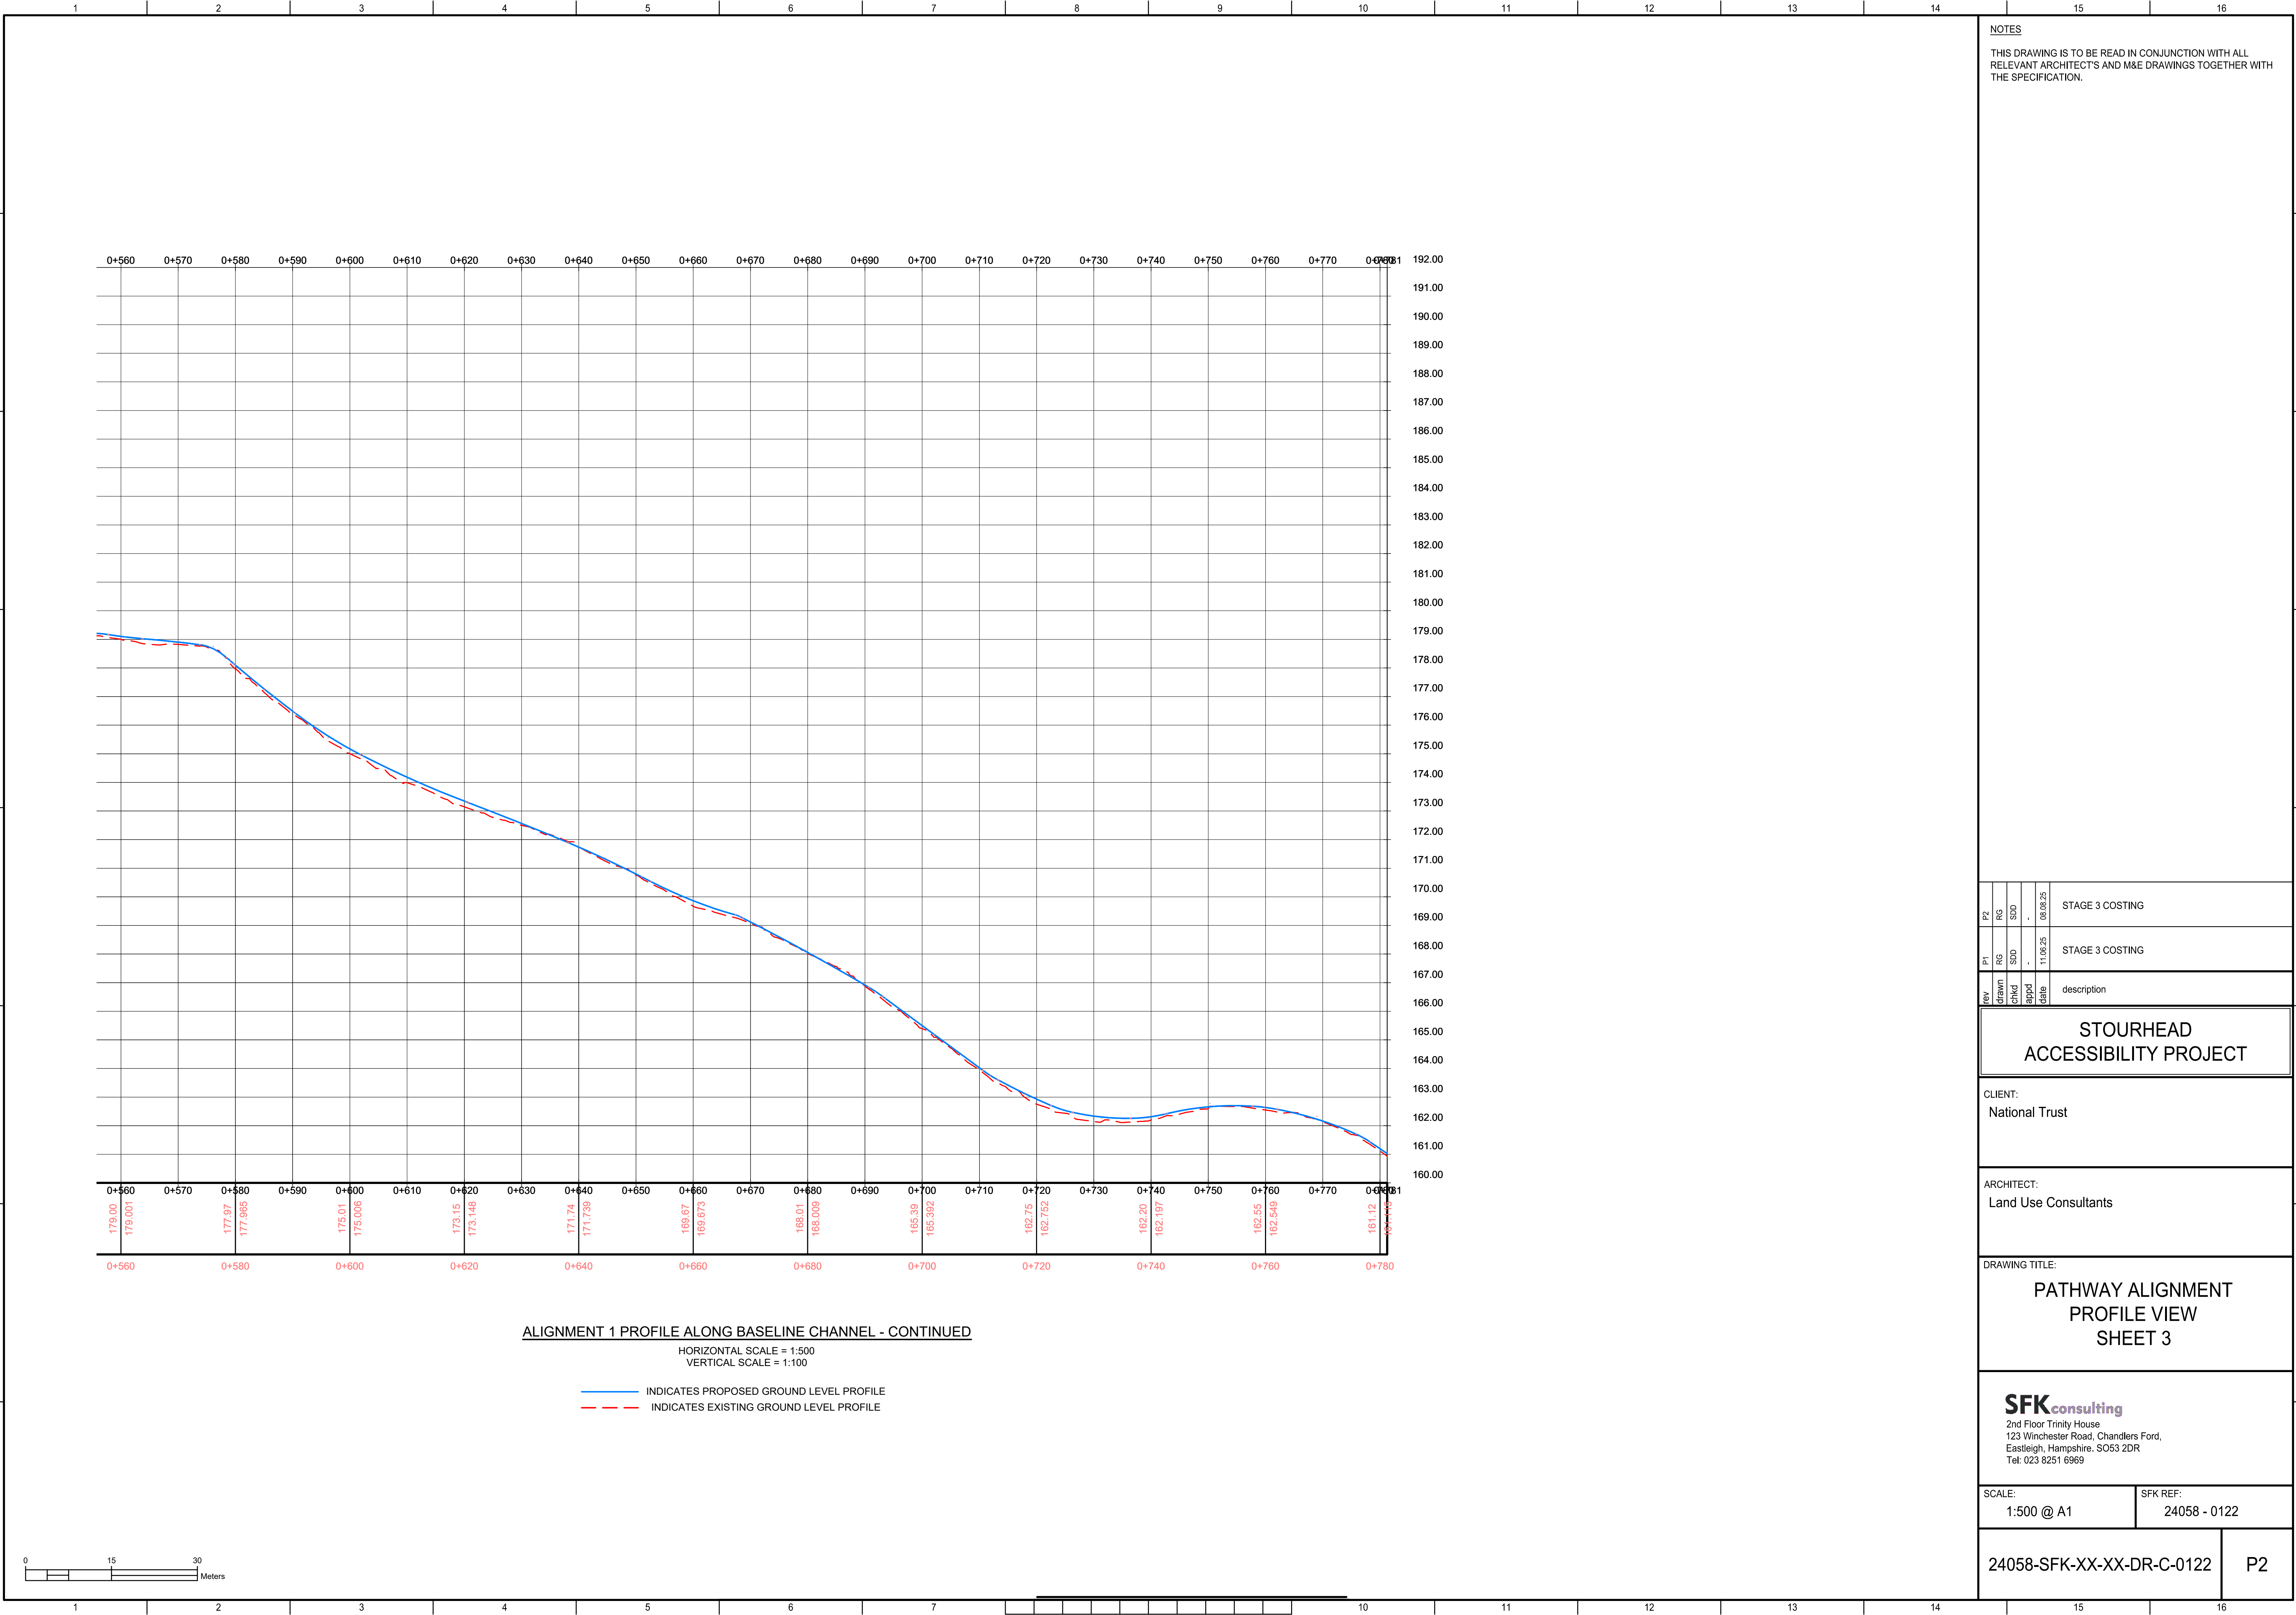

NOTES

THIS DRAWING IS TO BE READ IN CONJUNCTION WITH ALL RELEVANT ARCHITECT'S AND M&E DRAWINGS TOGETHER WITH THE SPECIFICATION.

P2	RG	SDD	-	08.08.25	STAGE 3 COSTING
P1	RG	SDD	-	11.02.25	STAGE 3 COSTING
REV	Drawn	CHK'd	APP'd	Date	description

STOURHEAD ACCESSIBILITY PROJECT

CLIENT:
National Trust

ARCHITECT:
Land Use Consultants

DRAWING TITLE:
PATHWAY ALIGNMENT
PROFILE VIEW
SHEET 3

SFKconsulting
2nd Floor Trinity House
123 Winchester Road, Chandlers Ford,
Eastleigh, Hampshire, SO53 2DR
Tel: 023 8251 6969

SCALE:
1:500 @ A1

SFK REF:
24058 - 0122

24058-SFK-XX-XX-DR-C-0122

P2