
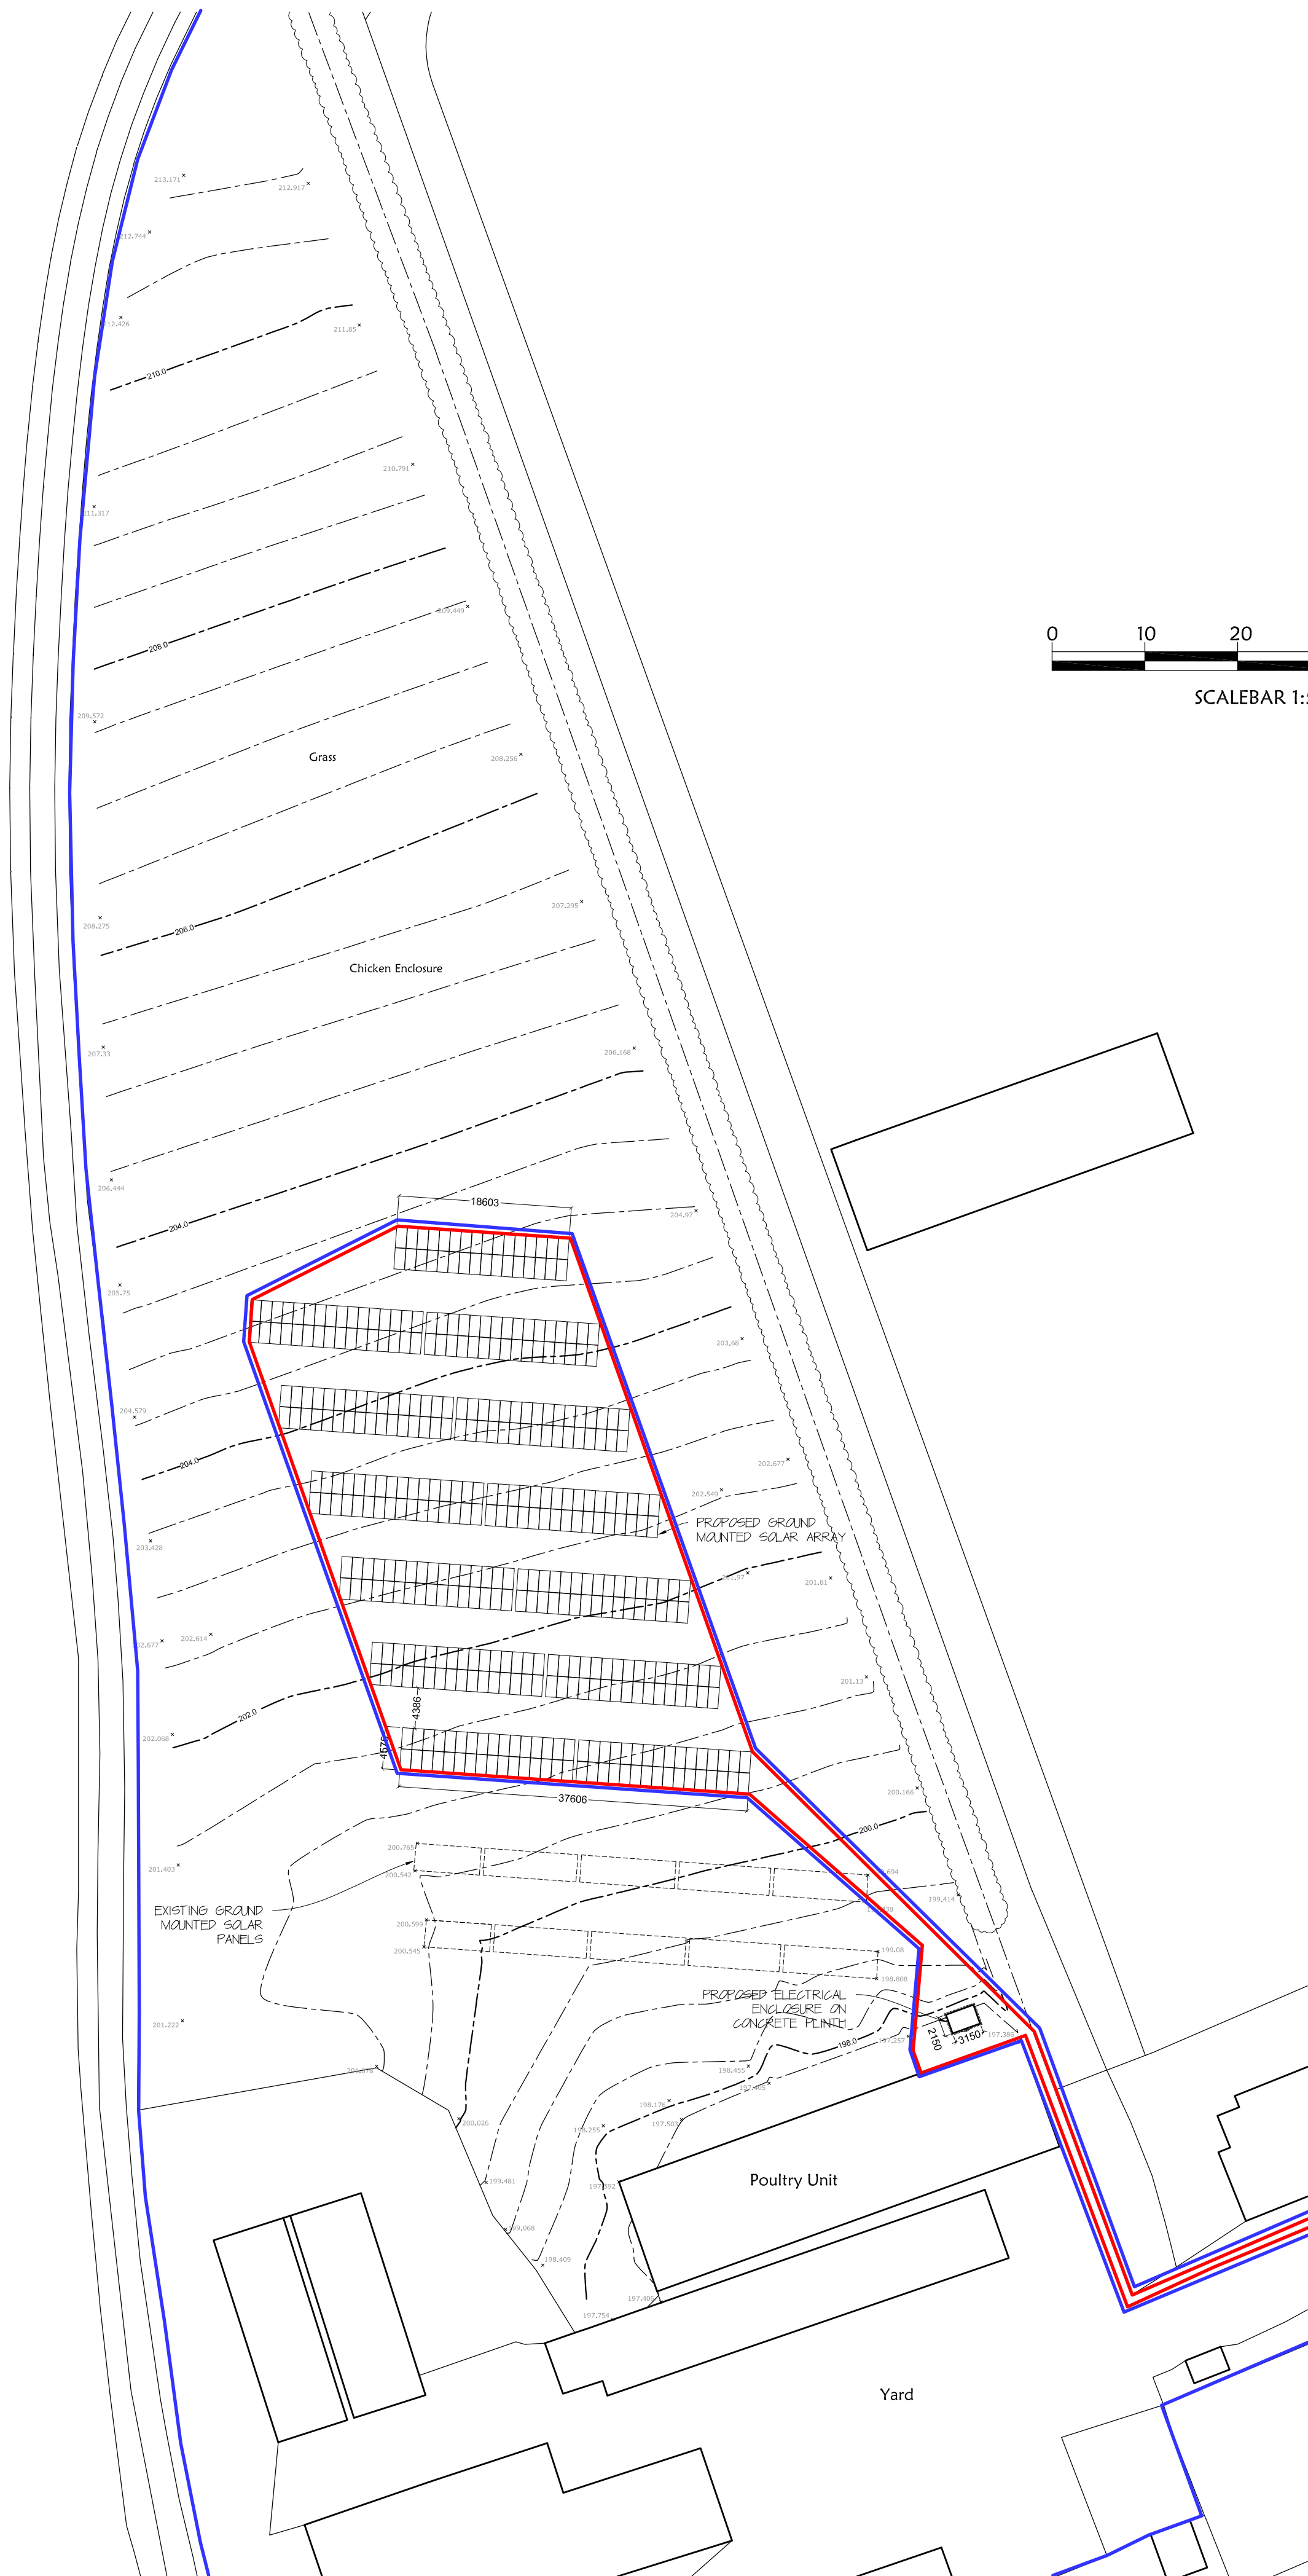


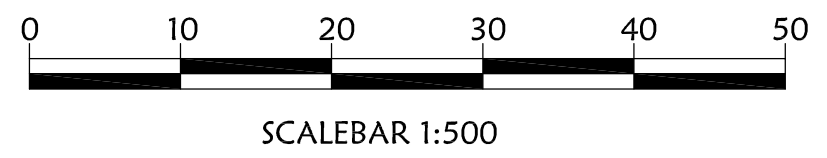

Project:	PYTHOUSE FARM PROPOSED SOLAR ARRAY		
Drawing Title:	PROPOSED BLOCK PLAN		
Client:	NADDER COMMUNITY ENERGY		
Singleton Design			
32 Castle Street, Newtown Tisbury, Wiltshire, SP3 6SN			
Tel. 01747 445045 e: <i>singleton.design@btinternet.com</i>			
Scale:	1:500 @ A2		
Dwg No:	P961/03	Rev: <table border="1"><tr><td> </td></tr></table>	