
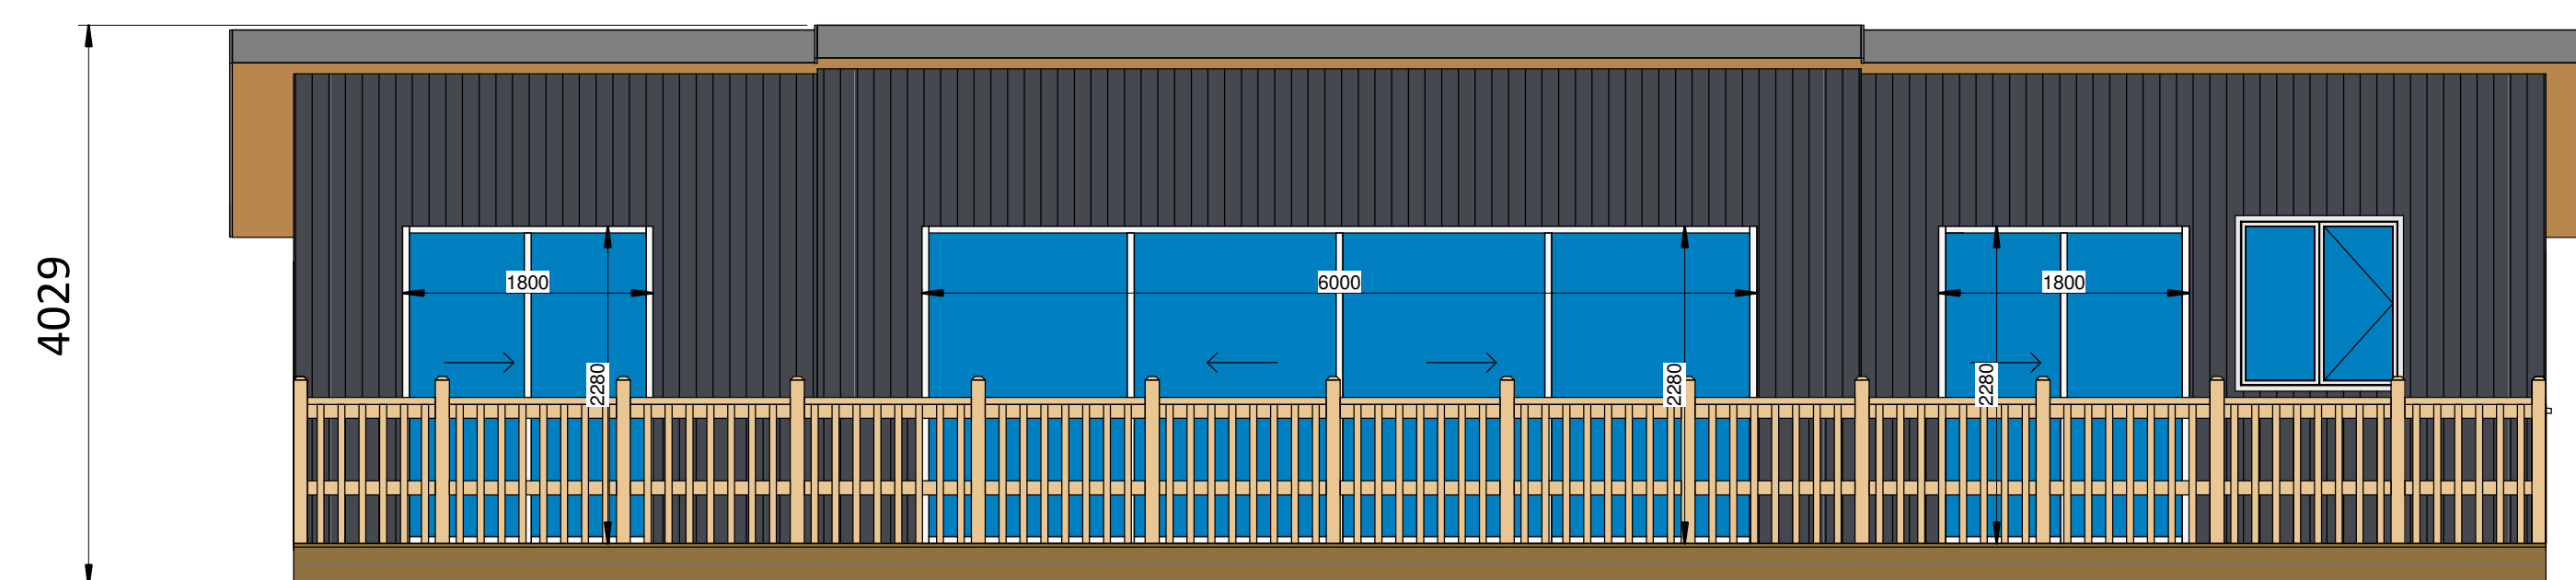
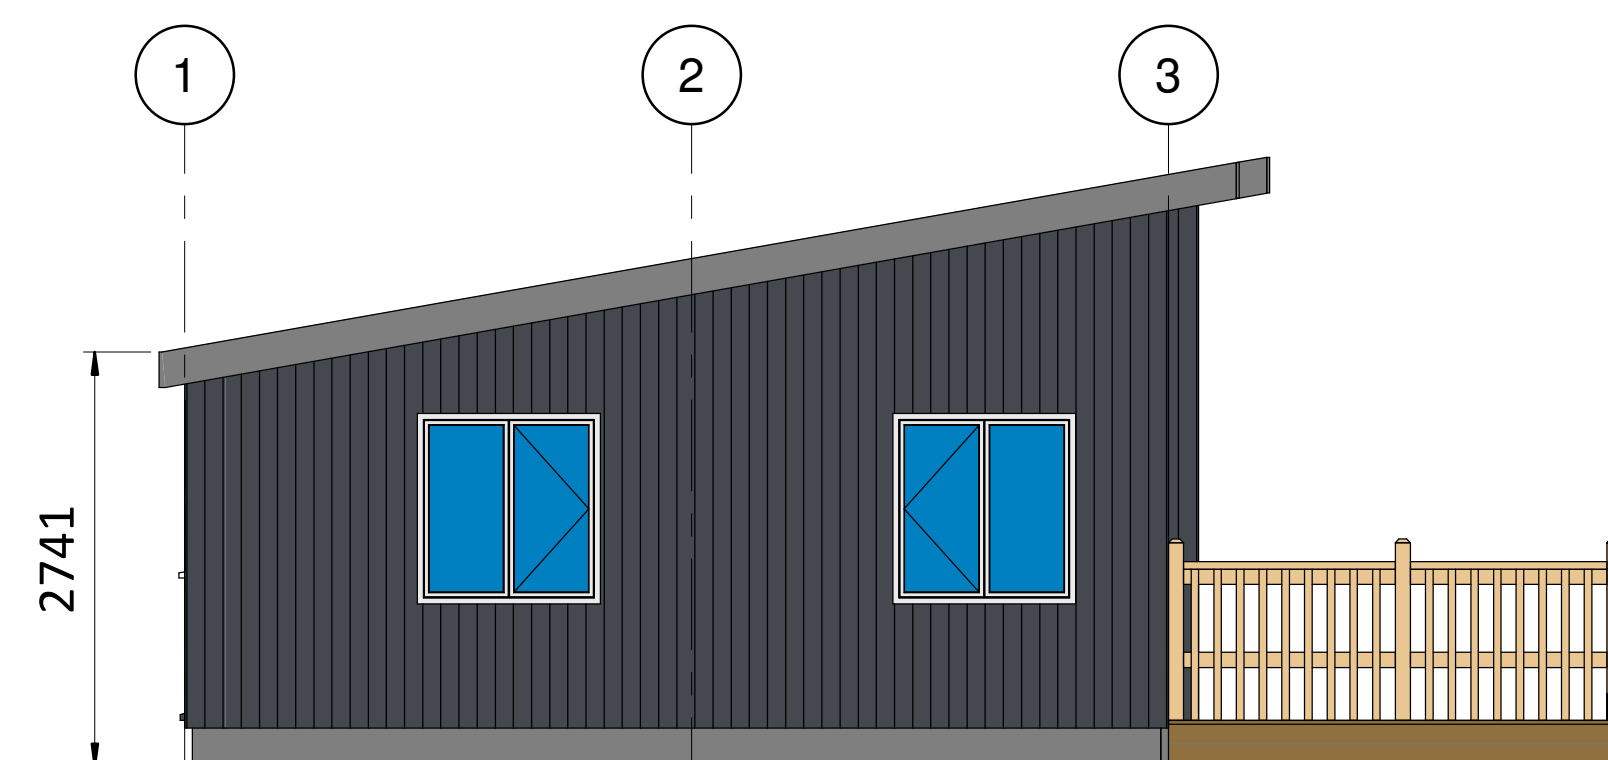
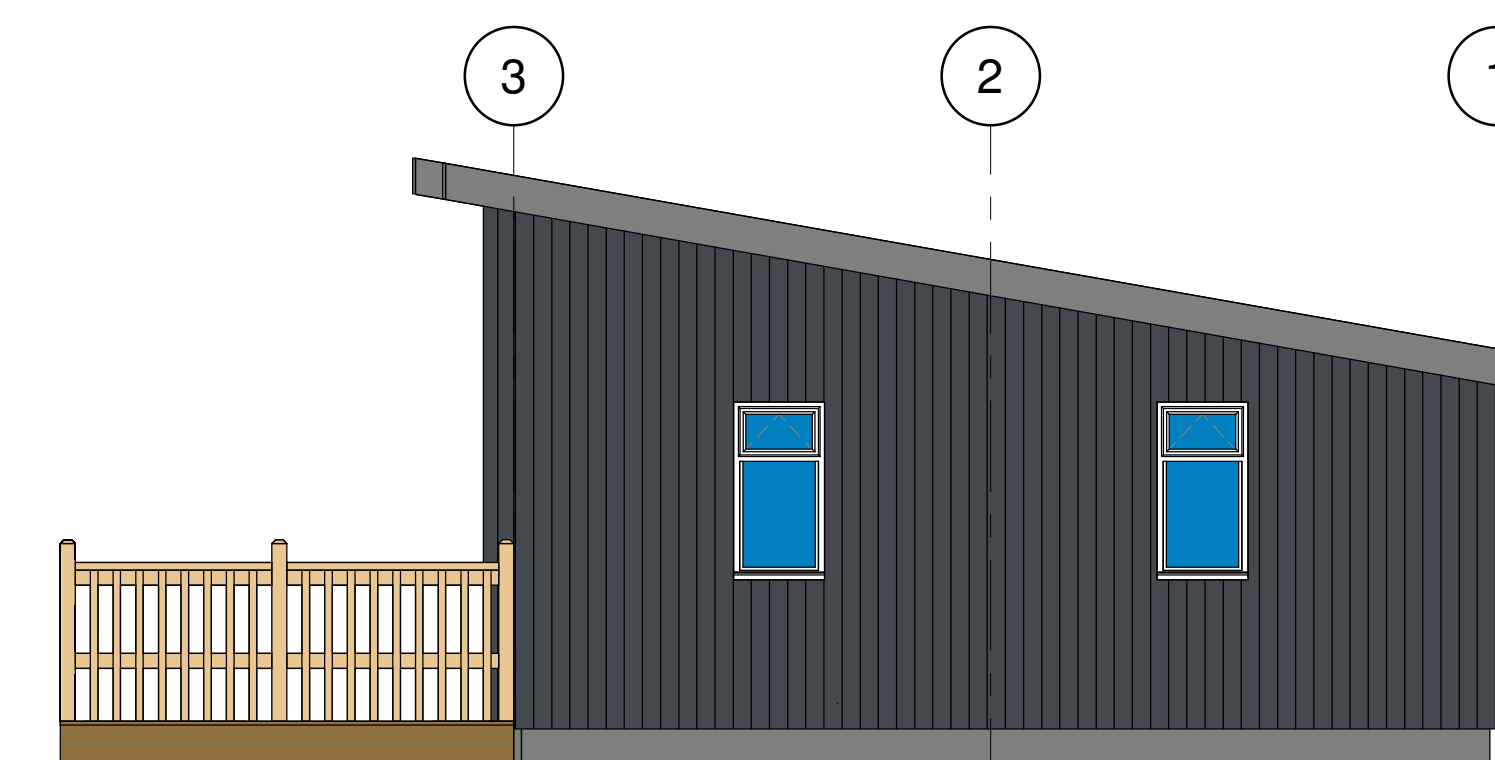


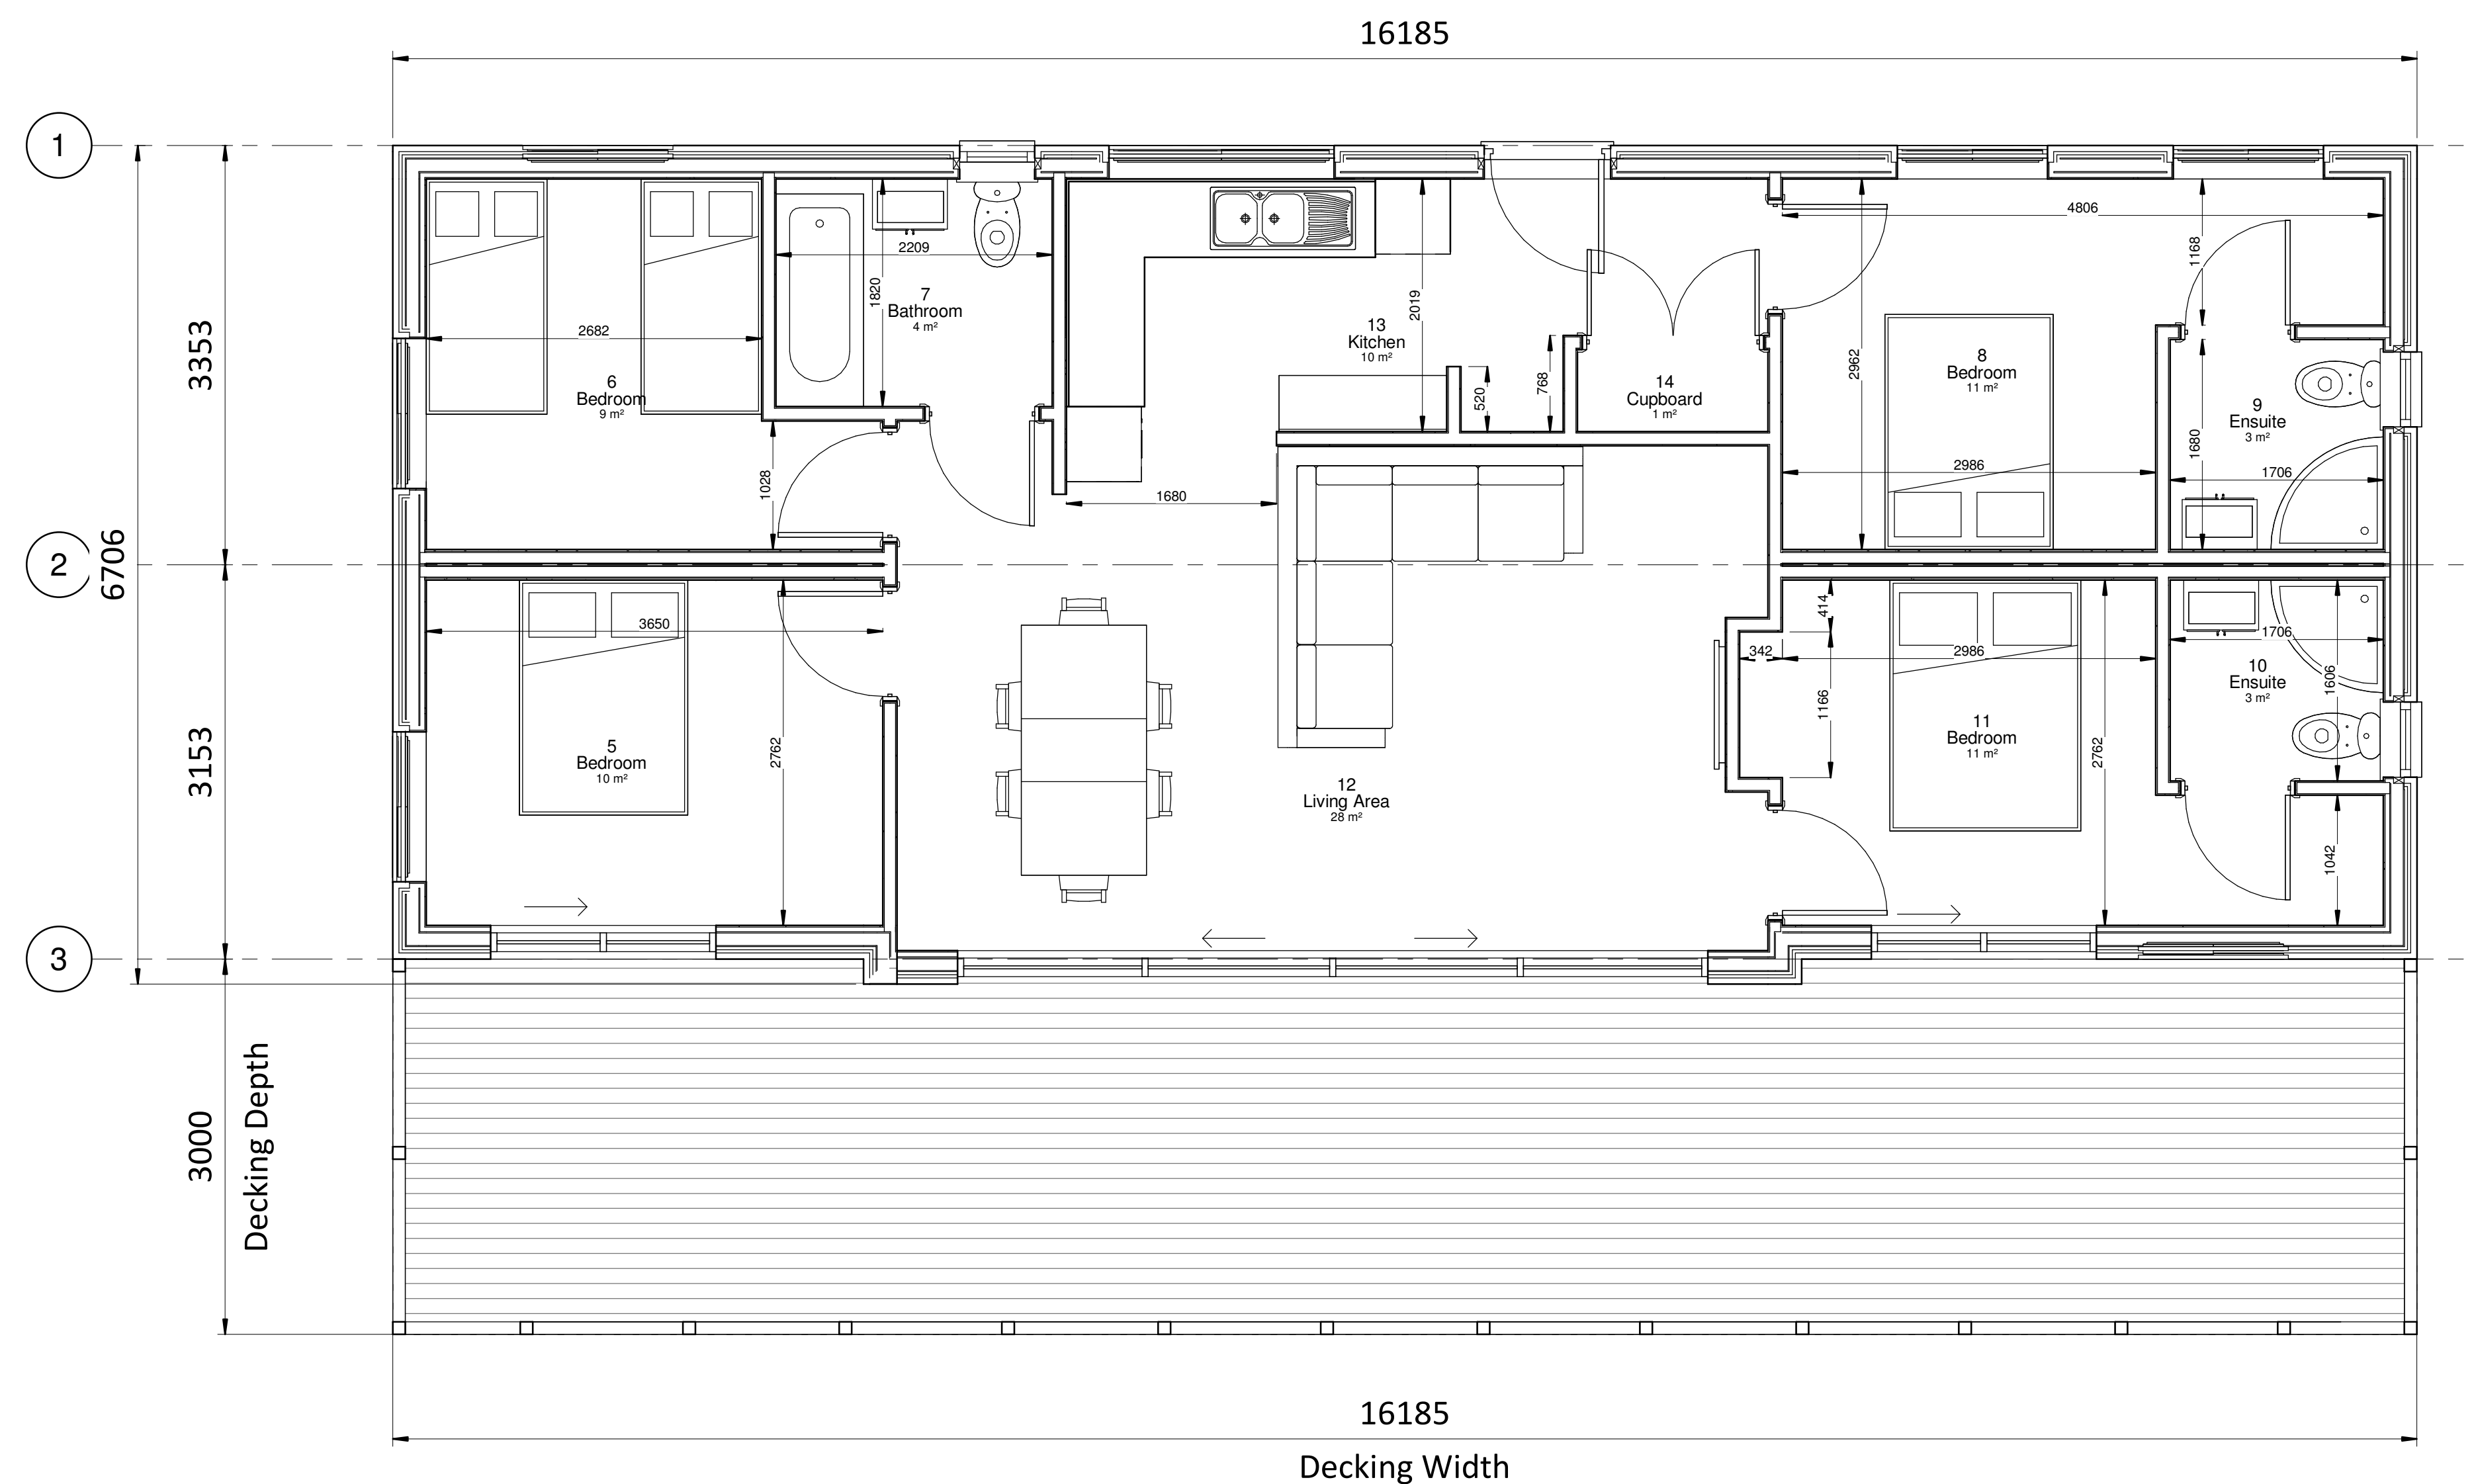

SCALE 1:50
@ A:1 0 1000 2000 3000 4000 5000mm

Fairwood Lakes
523 - 3003
Type 3