



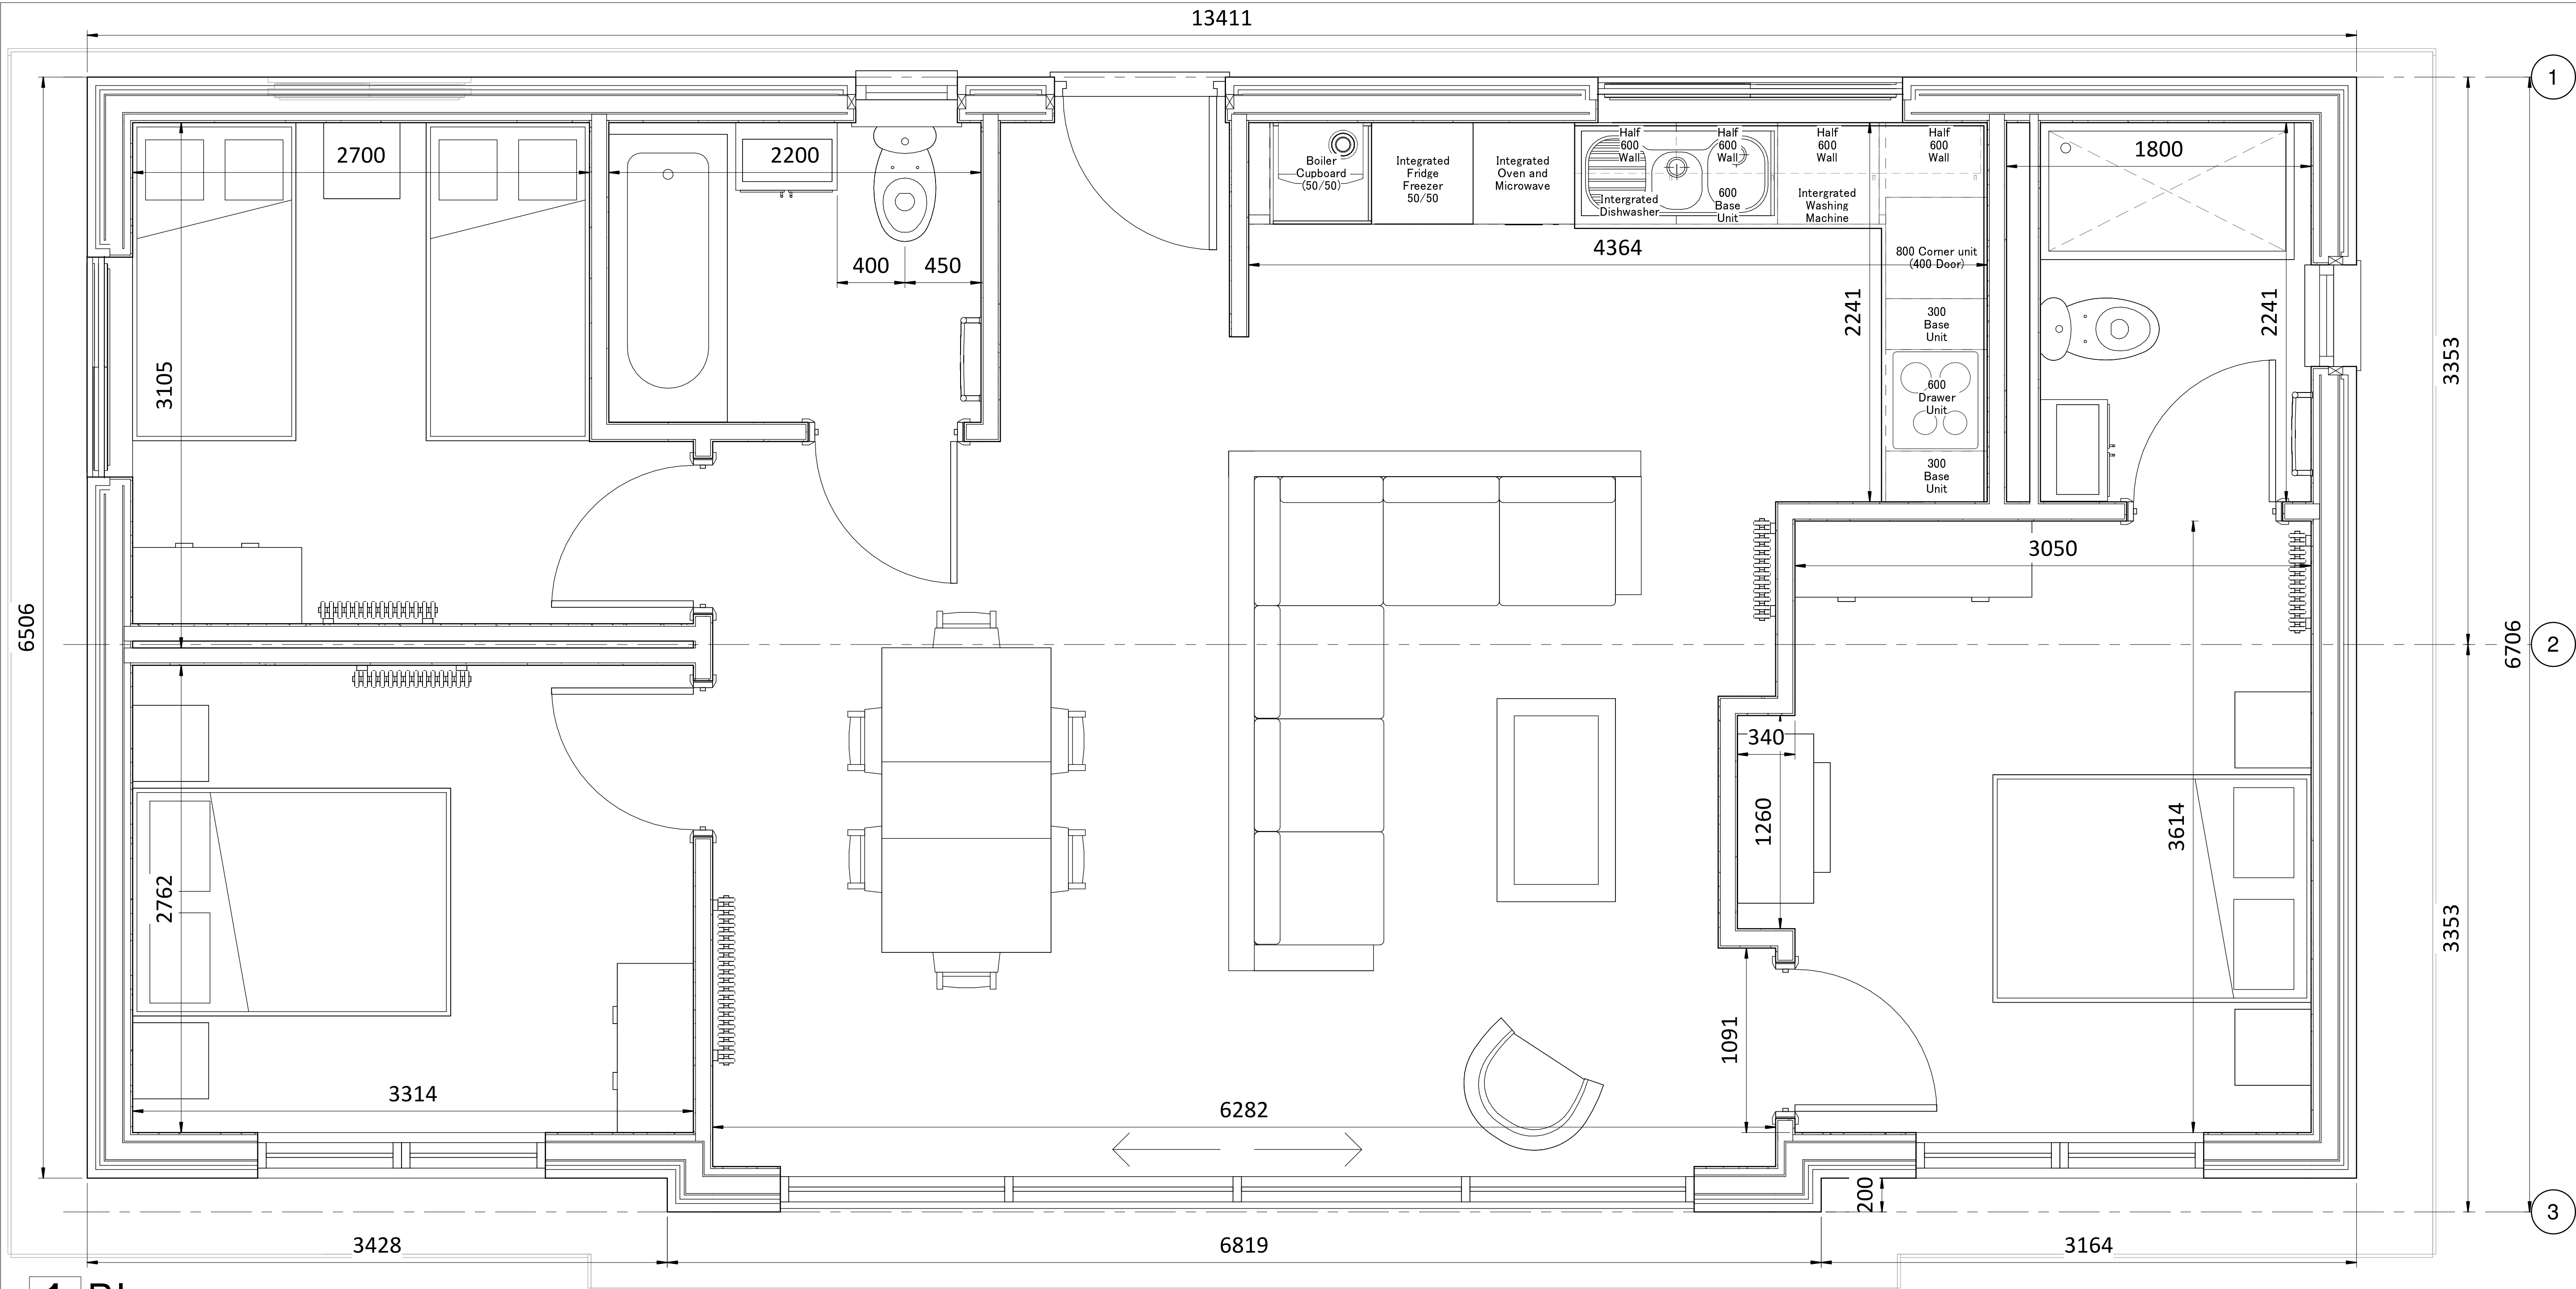


1 Plan




2 Side Elevation (Entrance)

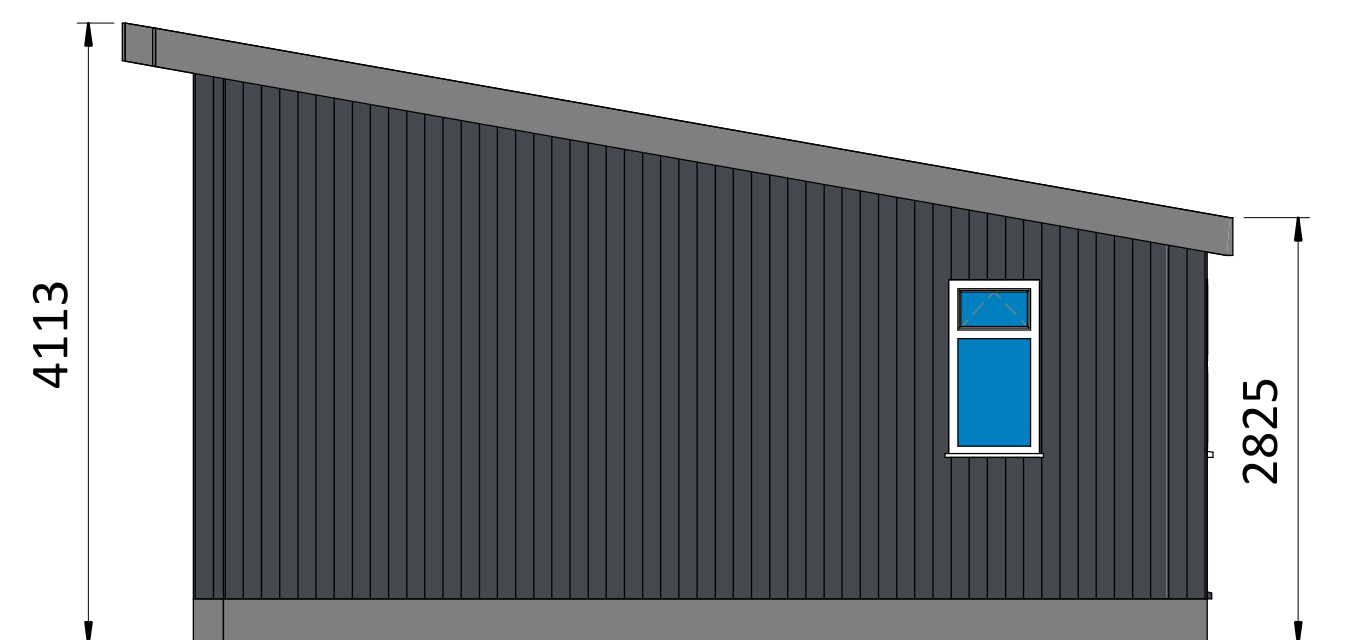

3 End Elevation (En suite double bedroom)

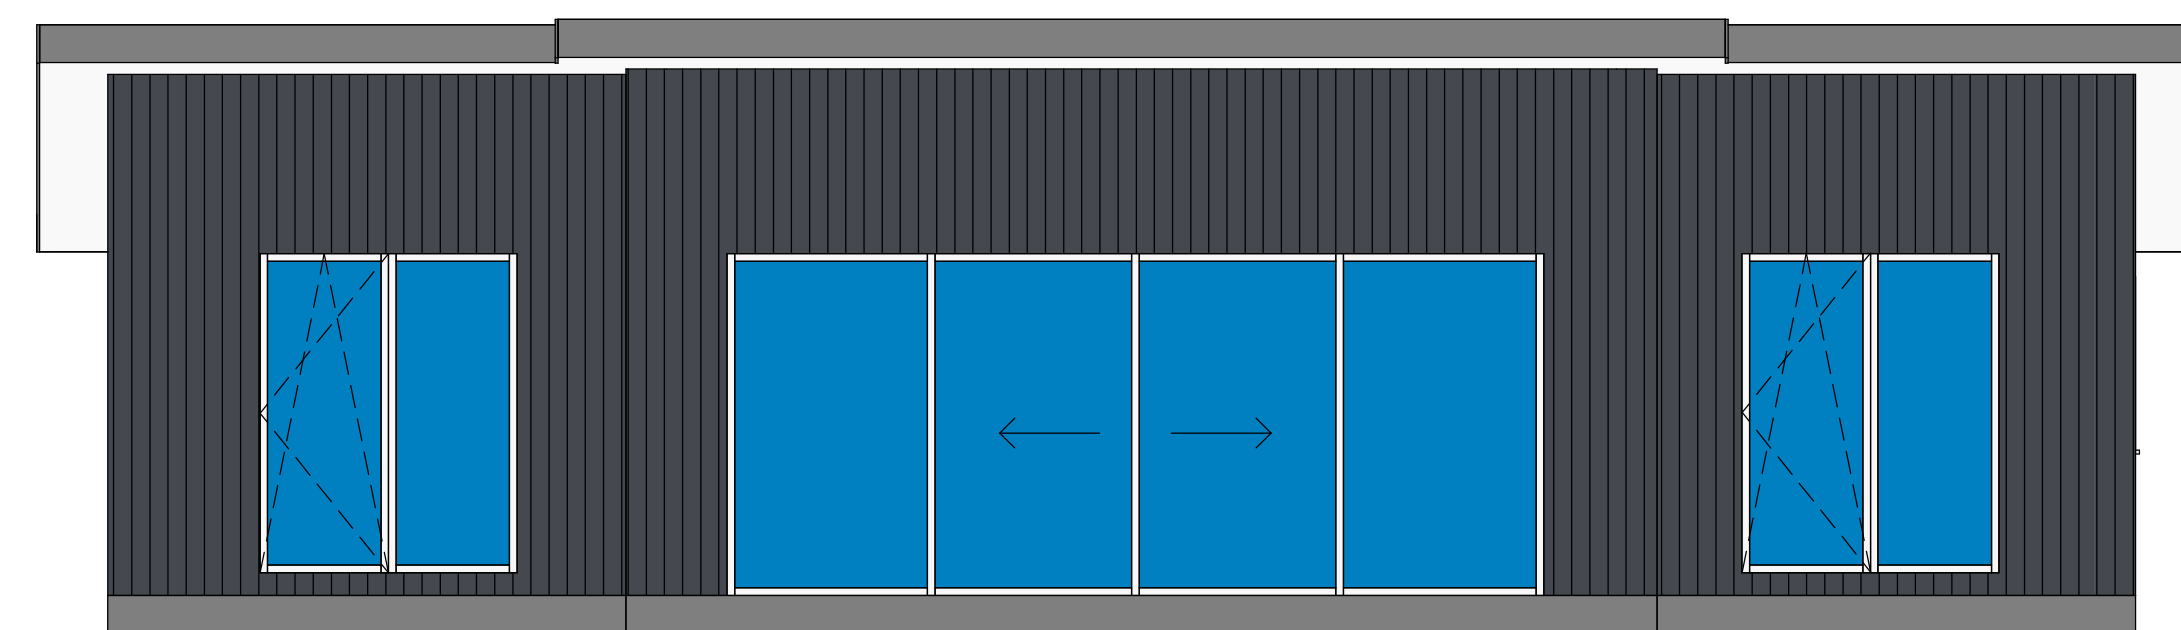

4 Side Elevation

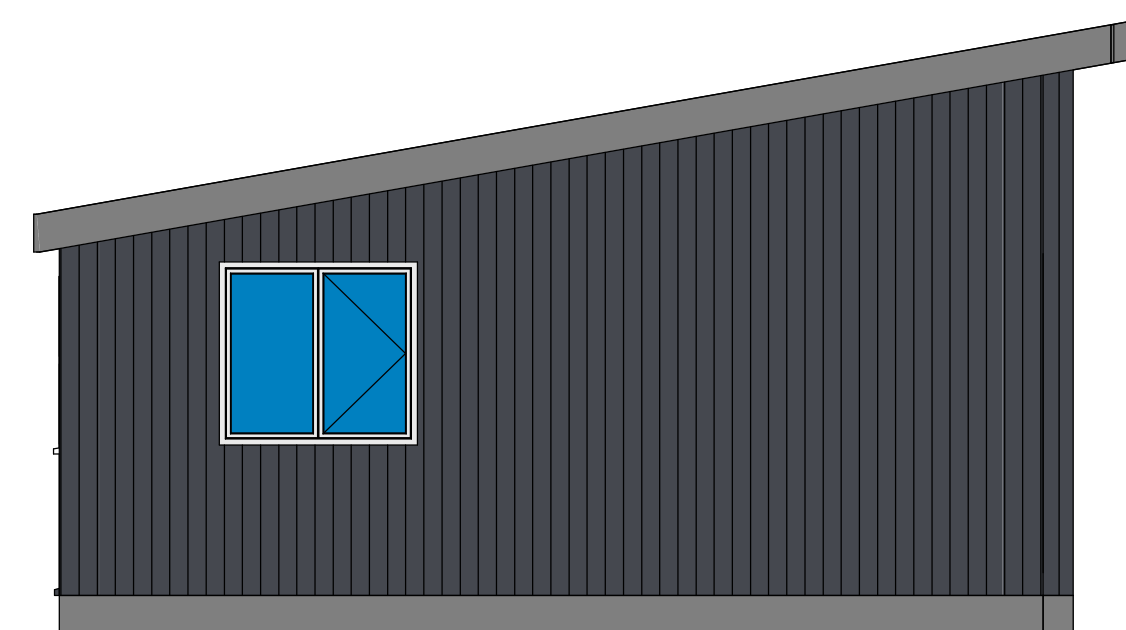

5 End Elevation

SCALE 1:50
@ A:1 0 1000 2000 3000 4000 5000mm

Fairwood Lakes
523 - 3004
Type 4