
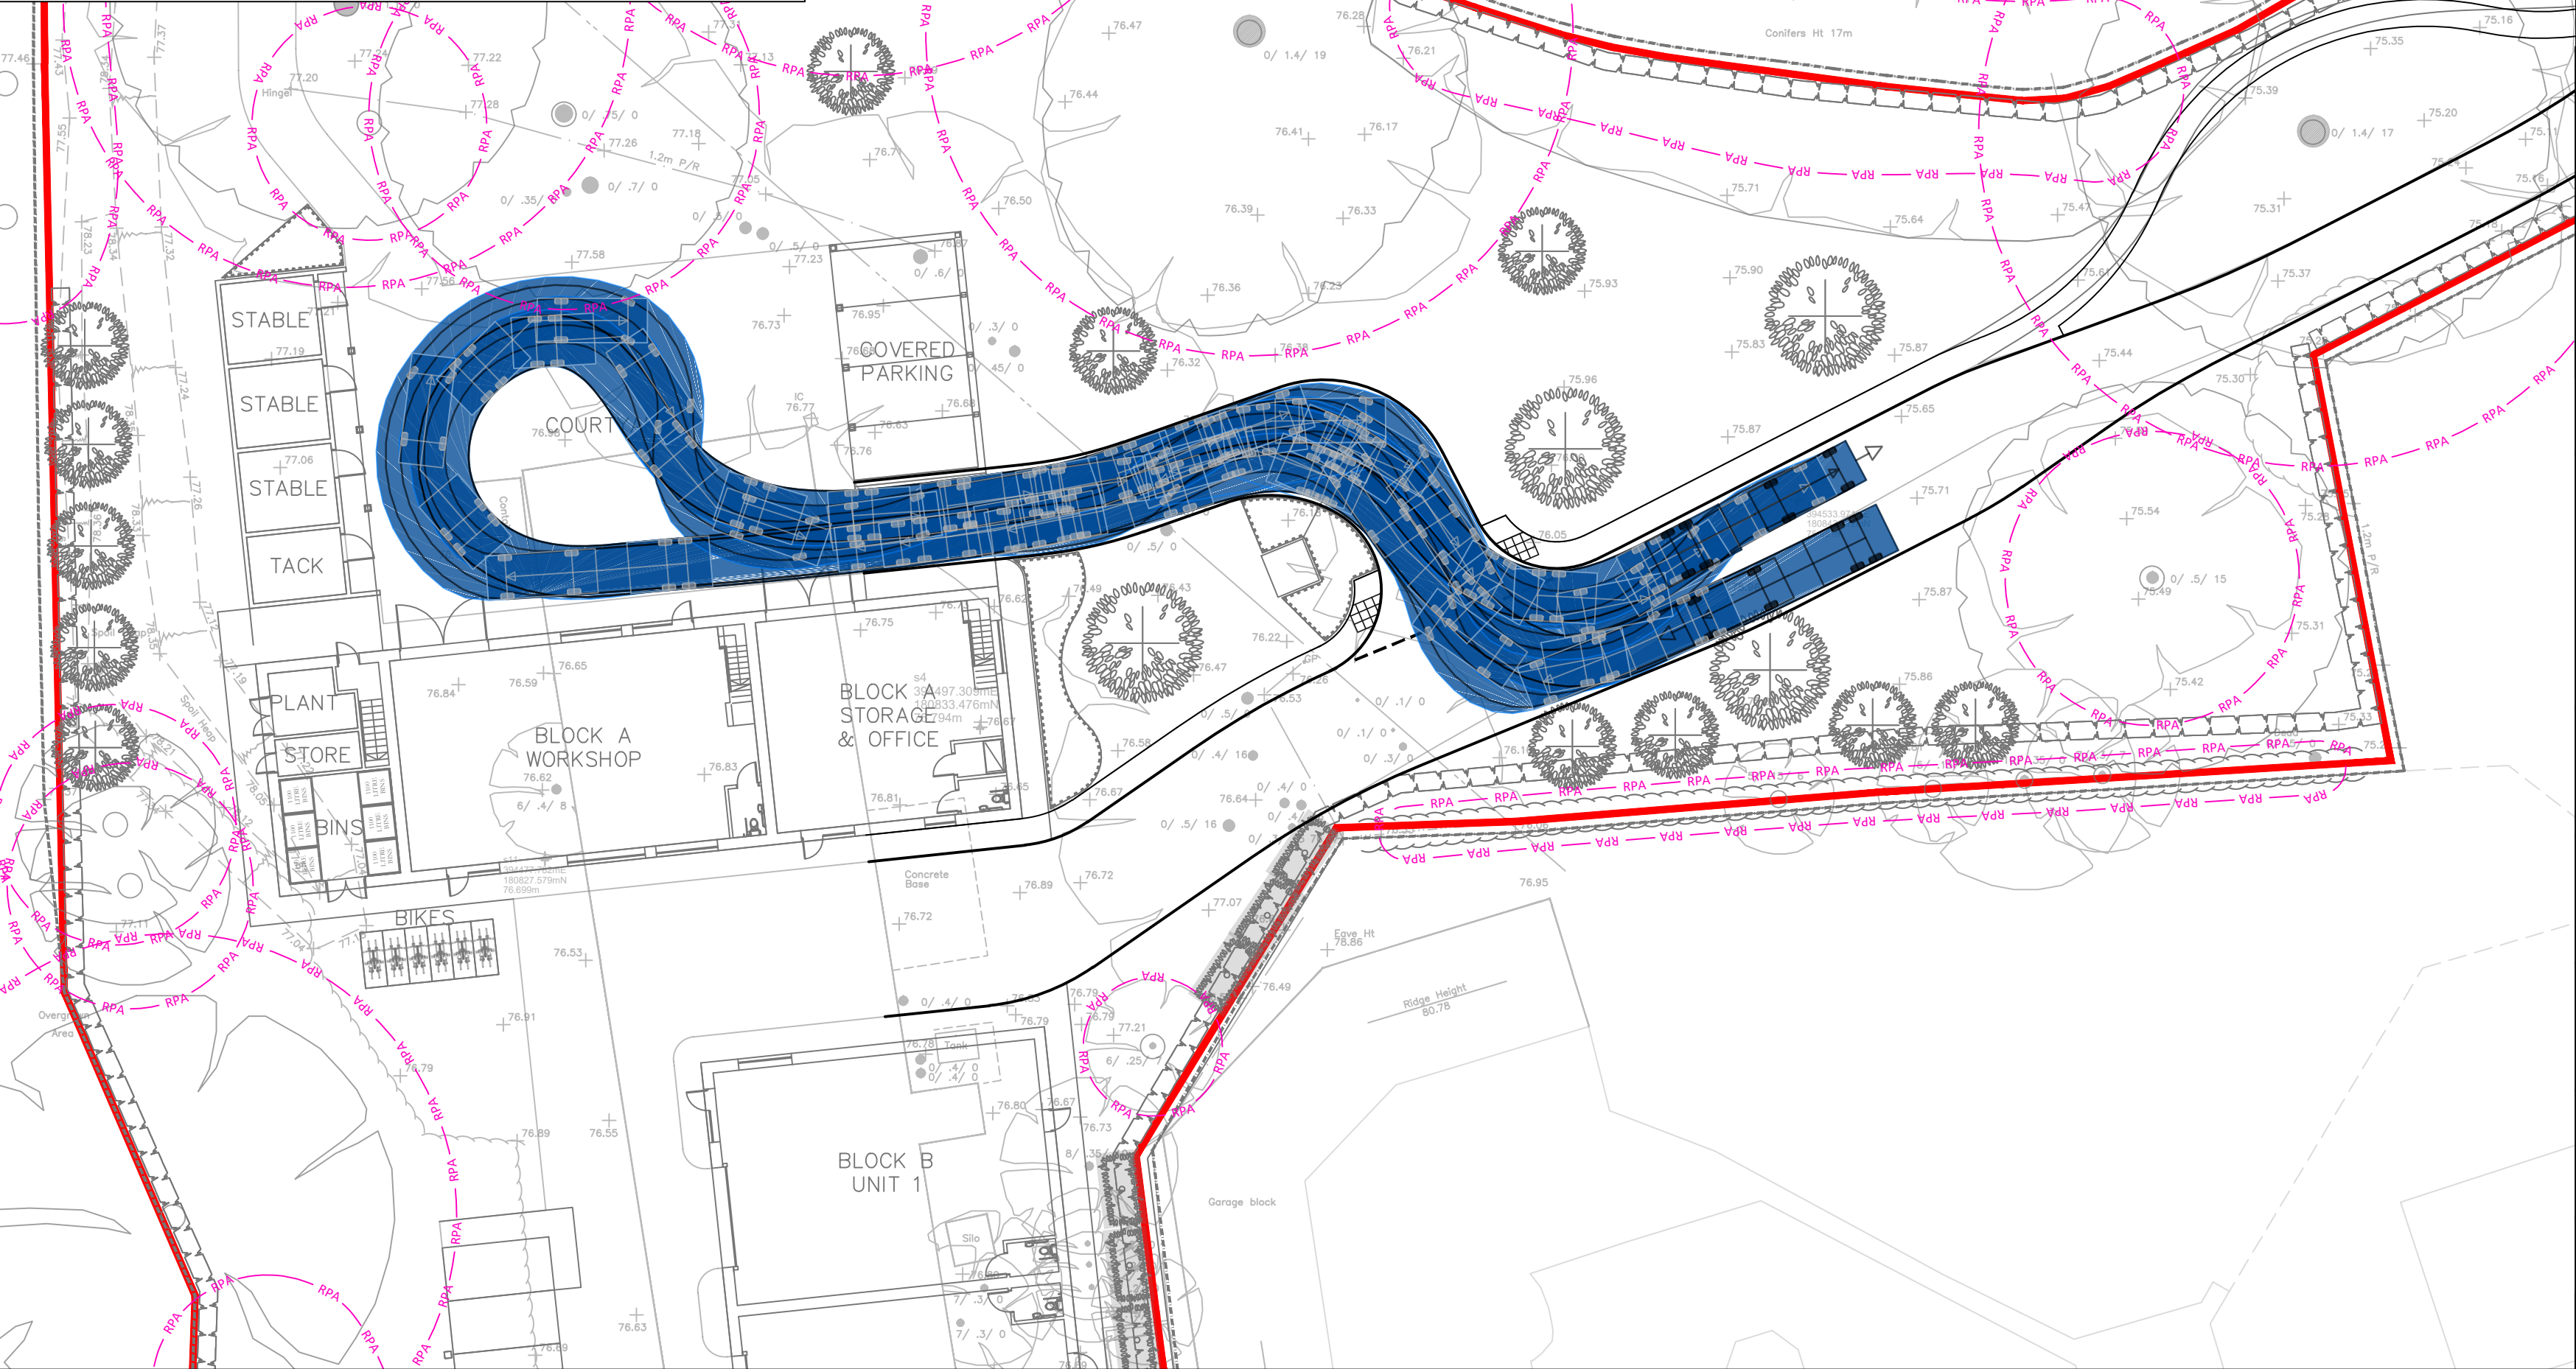


KEY PLAN

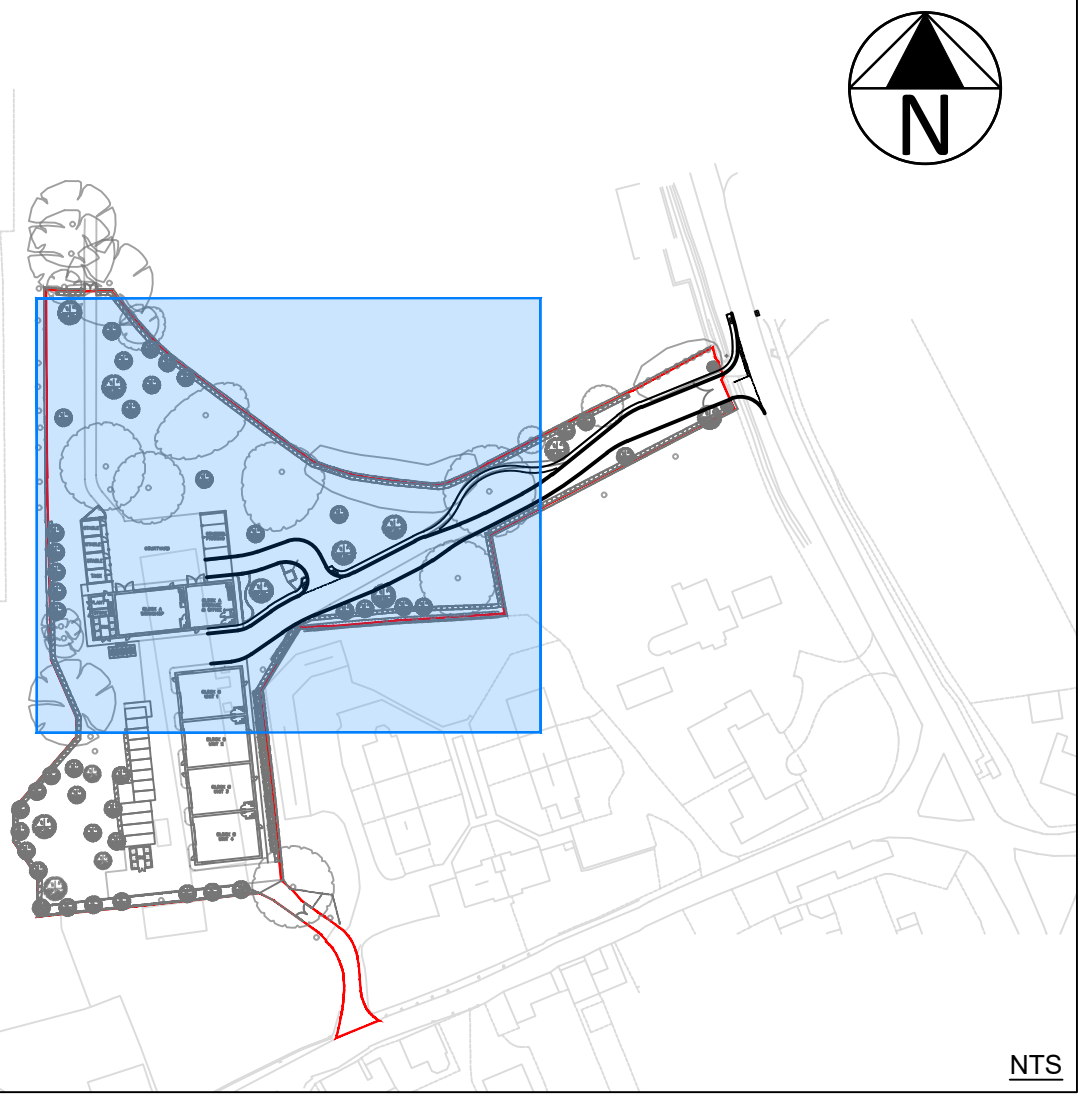

Key

Site boundary

RPA Tree root protection area

Note,

- This drawing is intended to support the planning application only.
- All works are indicative only and subject to confirmation at a later design stage.
- All highway works are subject to approval from the highway authority.

Vehicle name Range Rover + Horse Box

Overall length (m)	10.081
Overall width (m)	2.280
Maximum track width (m)	2.280
Kerb to kerb radius (m)	5.780
Maximum articulation (degrees)	90.0

C	Site layout updated	03/10/25	JH	NB
B	Boundary removed	30/07/25	JH	NB
A	First issue	21/07/25	JH	NB
REV.	DESCRIPTION	Date	BY	CHK

DRAWING STATUS: FOR INFORMATION ONLY

DESIGN BY:

NEILBRANT
CONSULTING
HIGHWAY ENGINEERING & TRANSPORT PLANNING

CLIENT:

-

ARCHITECT:


-

PROJECT:

Upper Seagry

TITLE:

Swept Path Analysis
Stable Courtyard Access - Option 1

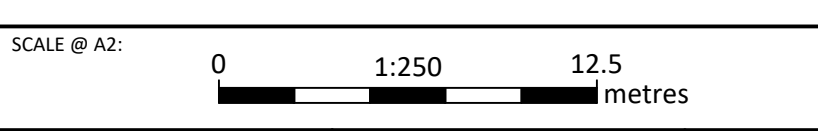

PROJECT No:	DRAWING No:	REV:
23075	SPA-02	C