

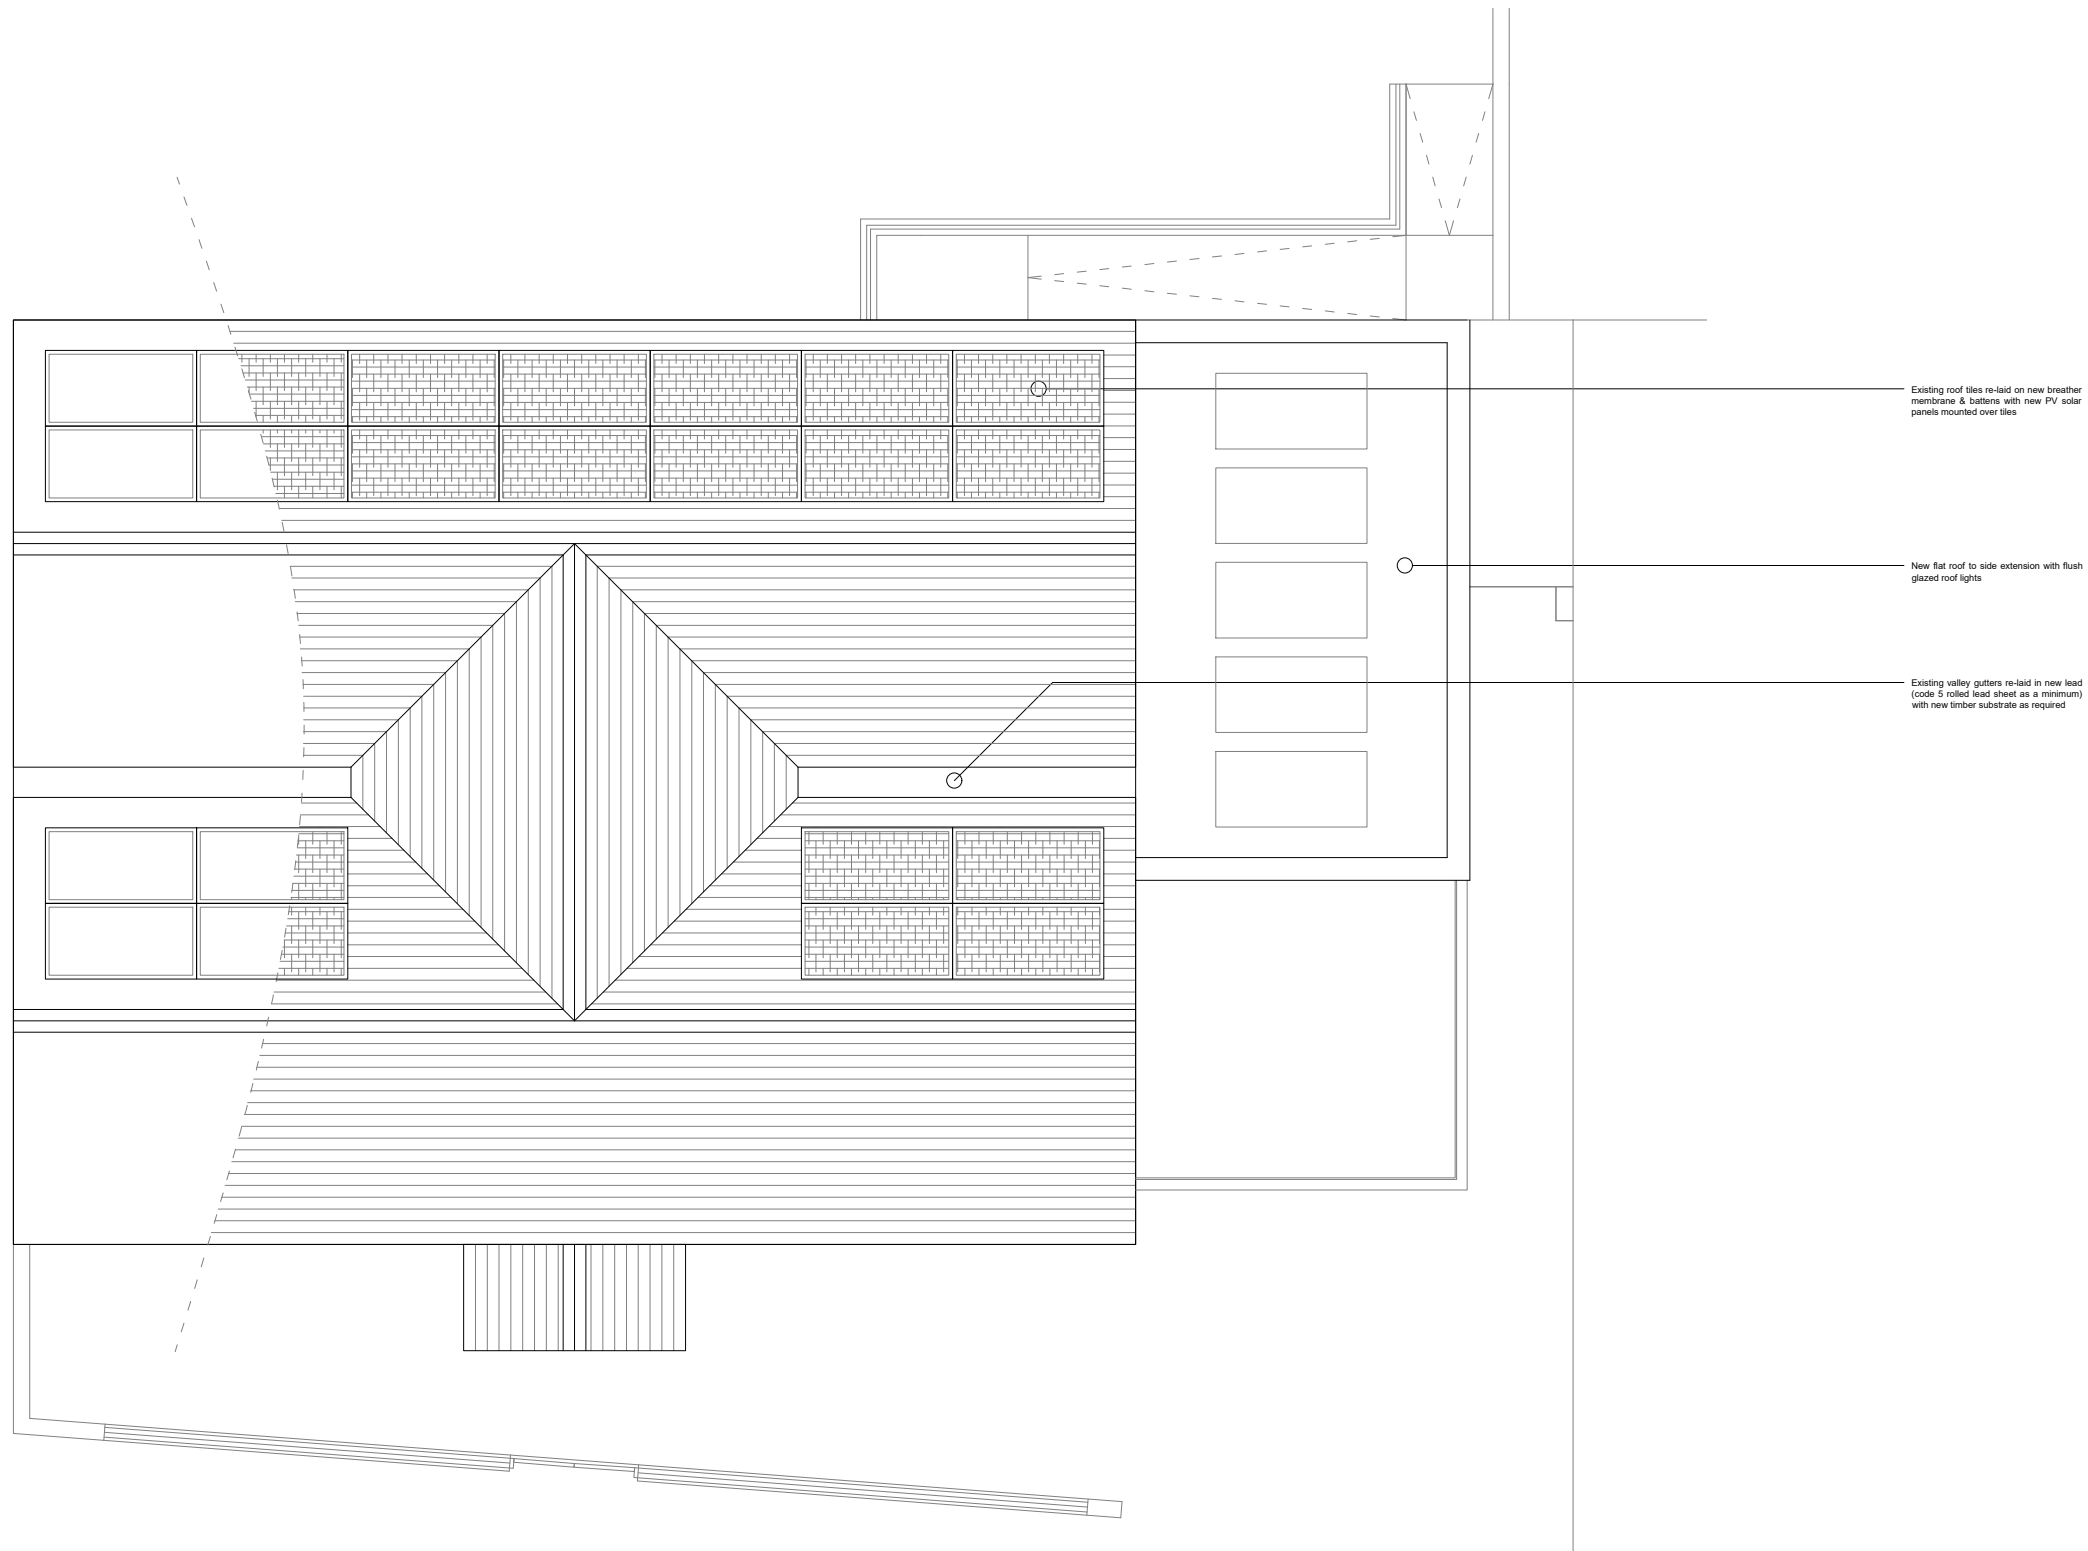


A horizontal number line is shown with tick marks at 0, 2m, 4m, and 6m. The line is divided into segments by vertical lines. From 0 to 2m, there are four small segments, each 0.5m long, alternating between shaded and unshaded. From 2m to 4m, there is one large unshaded segment. From 4m to 6m, there is one large shaded segment.

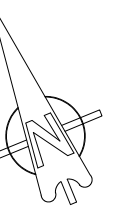

Note - All dimensions to be checked on site prior to commencement of works

-	06/10/25	Client review		ME	ME
REV	DATE	DESCRIPTION		DRAWN	CHECKED

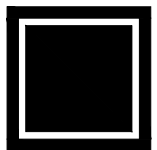

- Architecture
- Landscape
- Interiors
- Historic Buildings
- Masterplanning

Check all dimensions and report any errors, or omissions.

Planning / LBC

Change of Use & Alterations
Dewey House, North Row,
Warminster, BA12 9AD

PP 022 /

DRAWING NO:	REVISION

ME ME
DRAWN BY CHECKED BY