



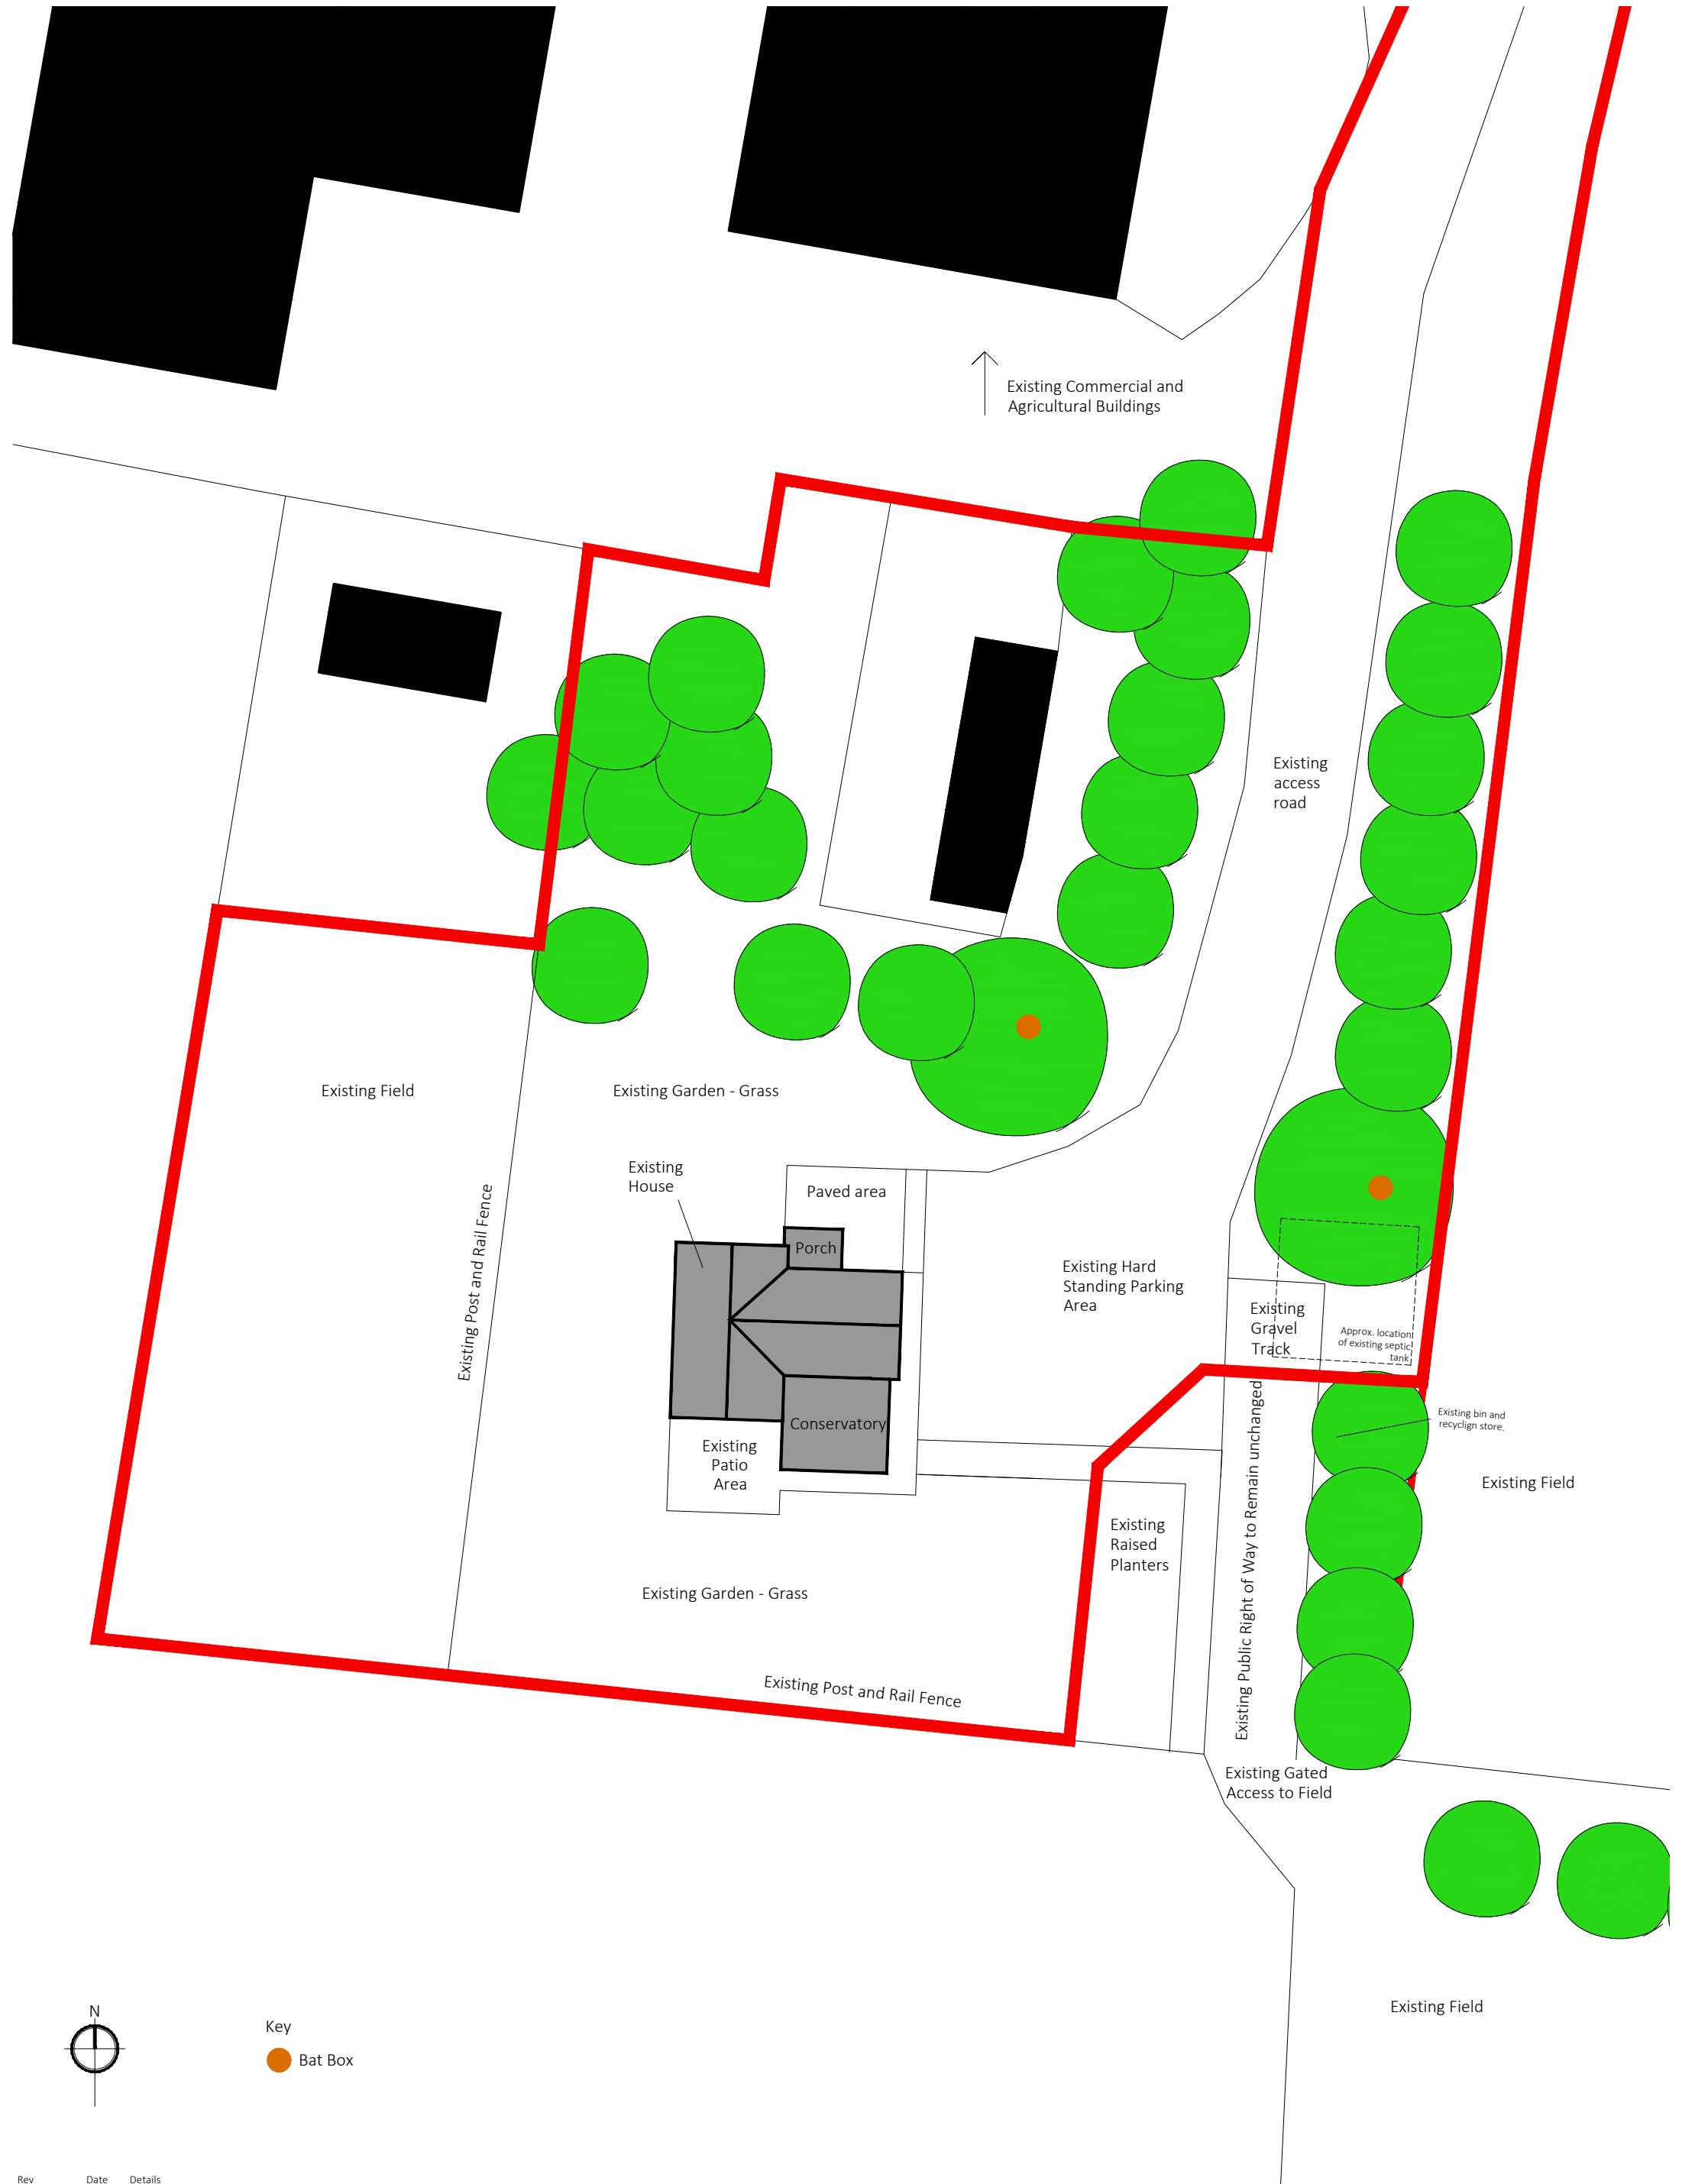

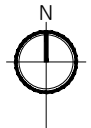

Key

 Bat Box

Rev	Date	Details	Rev	Status
Project	Stage	Drawing	C	PLANNING
4526	3	101		

Scale

1:250

Size

A3 P

Drawn

JR

Check

MSB

Creation



Ridgefield Farm
Neston

Proposed Extension
Existing Site Plan



bba architects & planners

THIS DRAWING IS COPYRIGHT ©

Responsibility is not accepted for errors made by others in scaling from this drawing

All construction information should be taken from figured dimensions only

Discrepancies must be reported to the Architect before proceeding