
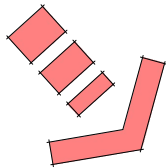
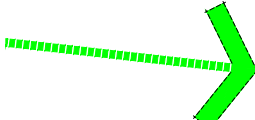
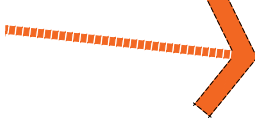
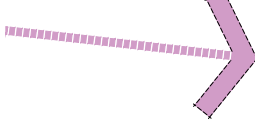


GENERAL NOTES:
1. This drawing is the copyright of KSA Architects Ltd and may not be copied, altered or reproduced in any form or passed on to a third party without written consent. If in doubt ASK.
2. The drawing reflects current standards and legislation agreed for this project at the time of original issue.

Movement Key:

-  Vehicular Access
-  Primary Road - 5.5m wide
-  Secondary Road - 5m wide
-  Shared Surface - Various widths
-  Footpath / Hard surface
-  Footpath / Gravel
-  Footpath / Mown Path

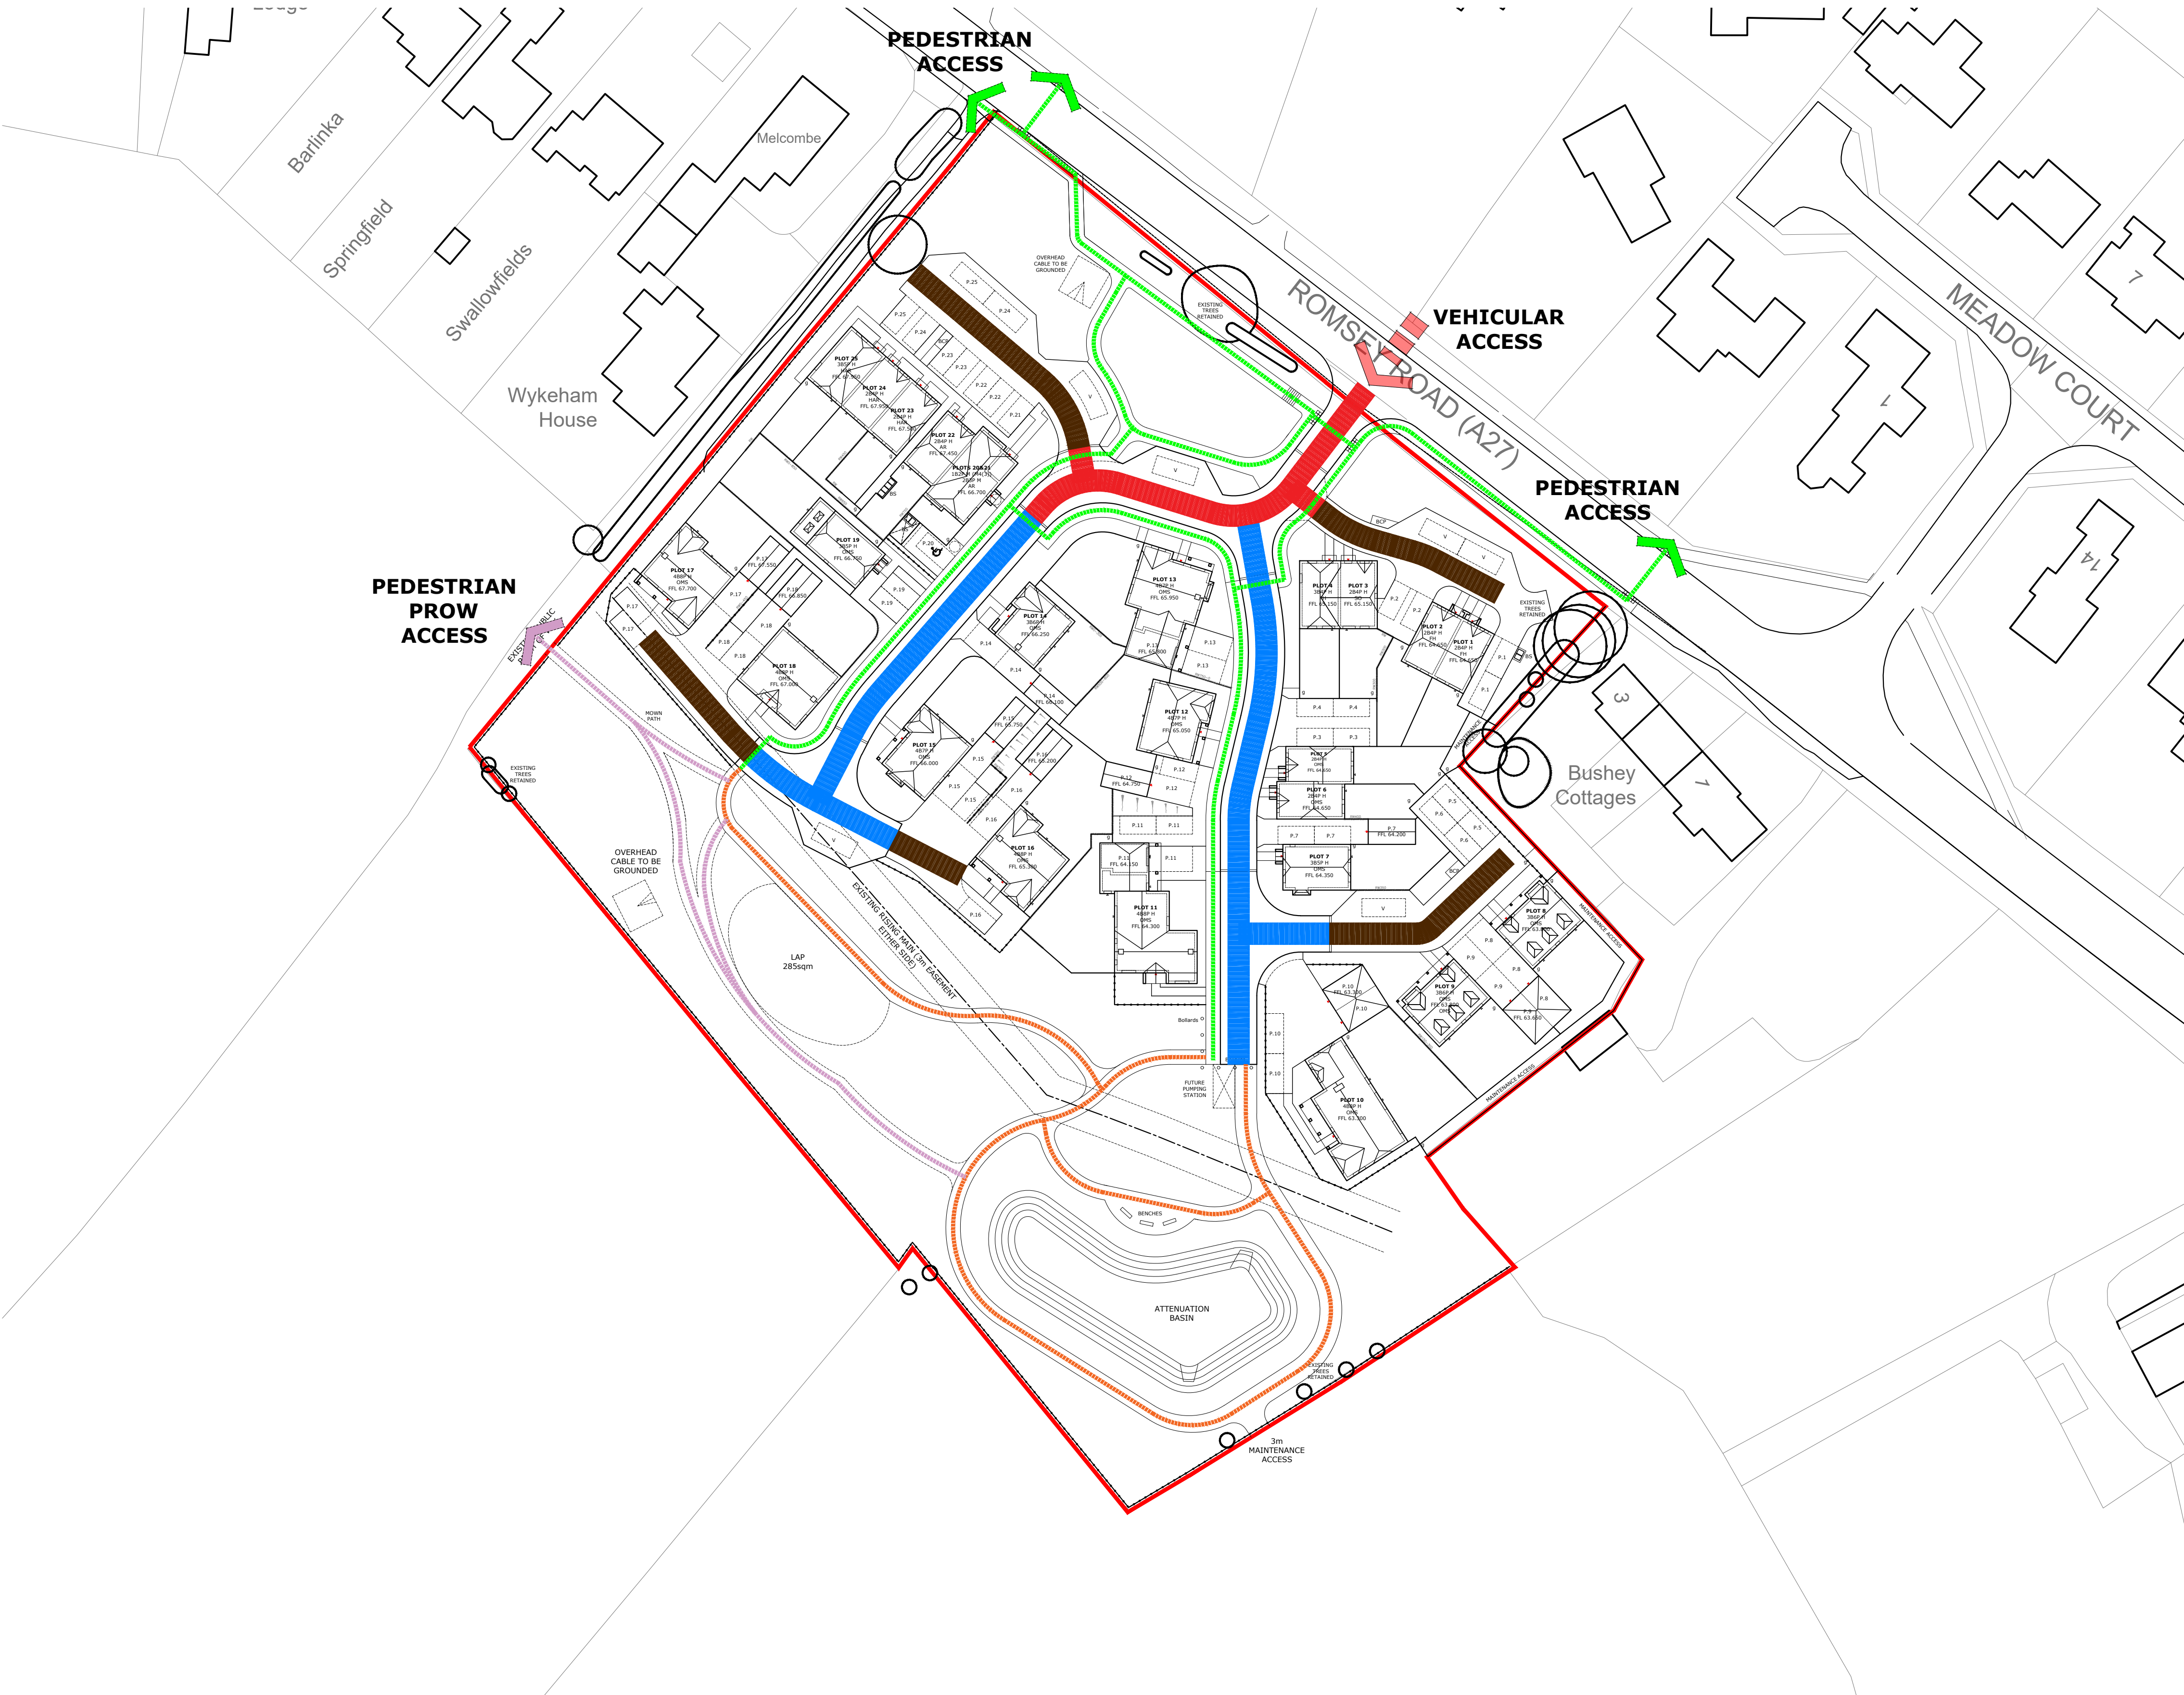

A	10.10.25	First issue	DRK	SS
Rev	Date	Description	Rev By	Ckd By

KSA The people orientated placemakers.

Client

BARGATE

Project
**LAND SOUTH OF ROMSEY ROAD
WHITEPARISH
SALISBURY
WILTSHIRE**

Drawing Title
ACCESS AND MOVEMENT STRATEGY

Drawing Status PLANNING	Scale 1:500 @ A1
Document Ref. 1371 PD123	Revision A
	Drawn By DK