
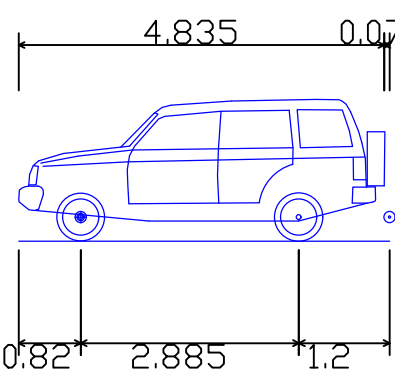


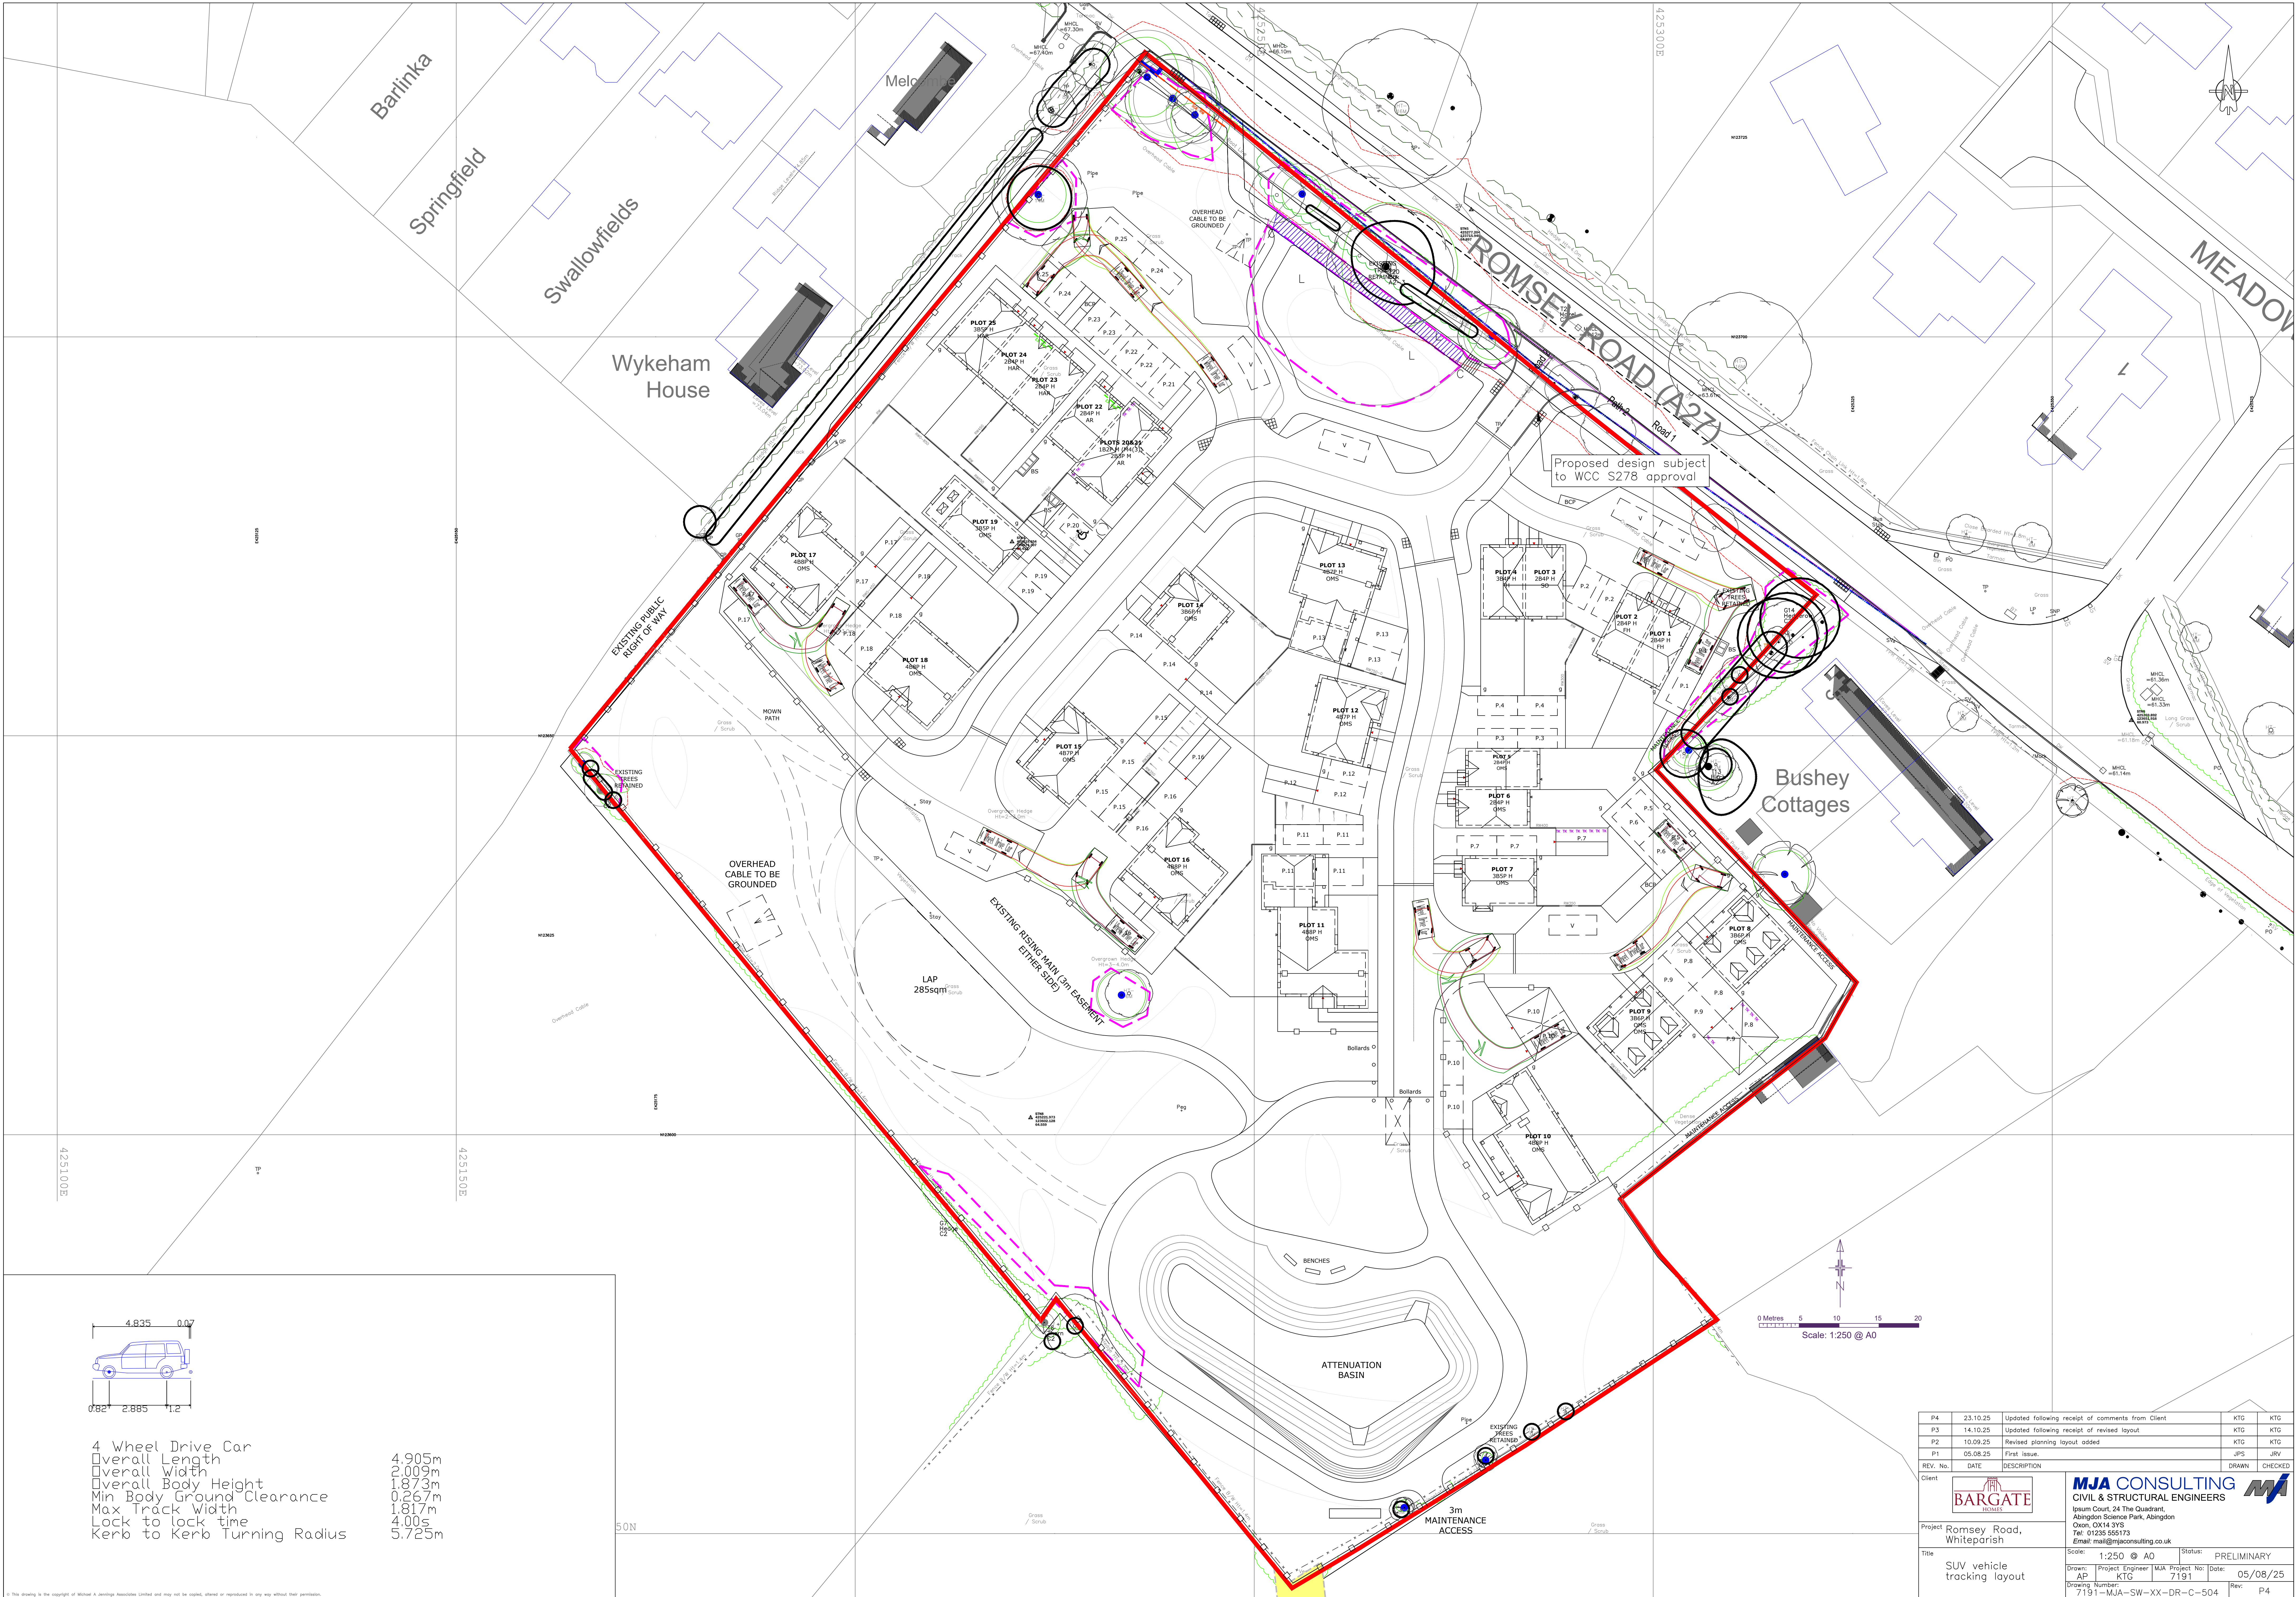

4 Wheel Drive Car
Overall Length 4.905m
Overall Width 2.009m
Overall Body Height 1.873m
Min Body Ground Clearance 0.267m
Max Track Width 1.817m
Lock to lock time 4.00s
Kerb to Kerb Turning Radius 5.725m

P4	23.10.25	Updated following receipt of comments from Client	KTG	KTG
P3	14.10.25	Updated following receipt of revised layout	KTG	KTG
P2	10.09.25	Revised planning layout added	KTG	KTG
P1	05.08.25	First issue	JPS	JRV
REV. No.	DATE	DESCRIPTION	DRAWN	CHECKED
Client				
Project Romsey Road, Whiteparish				
Title SUV vehicle tracking layout				
Scale:	1:250	AO	Status:	PRELIMINARY
Drawn:	AP	Project Engineer	MJA Project No:	7191
Drawing Number:	7191-MJA-SW-XX-DR-C-504	Date:	05/08/25	Rev: P4