


Notes:

1. Do not scale from this drawing.
2. All dimensions in metres.
3. All levels relate to ordnance datum.
4. This drawing shall be read in conjunction with all other contract documents.
5. Any discrepancies with the drawings shall be reported to the Engineer.
6. The level & location of all existing services shall be verified and marked on site by the Contractor prior to commencing any construction work.

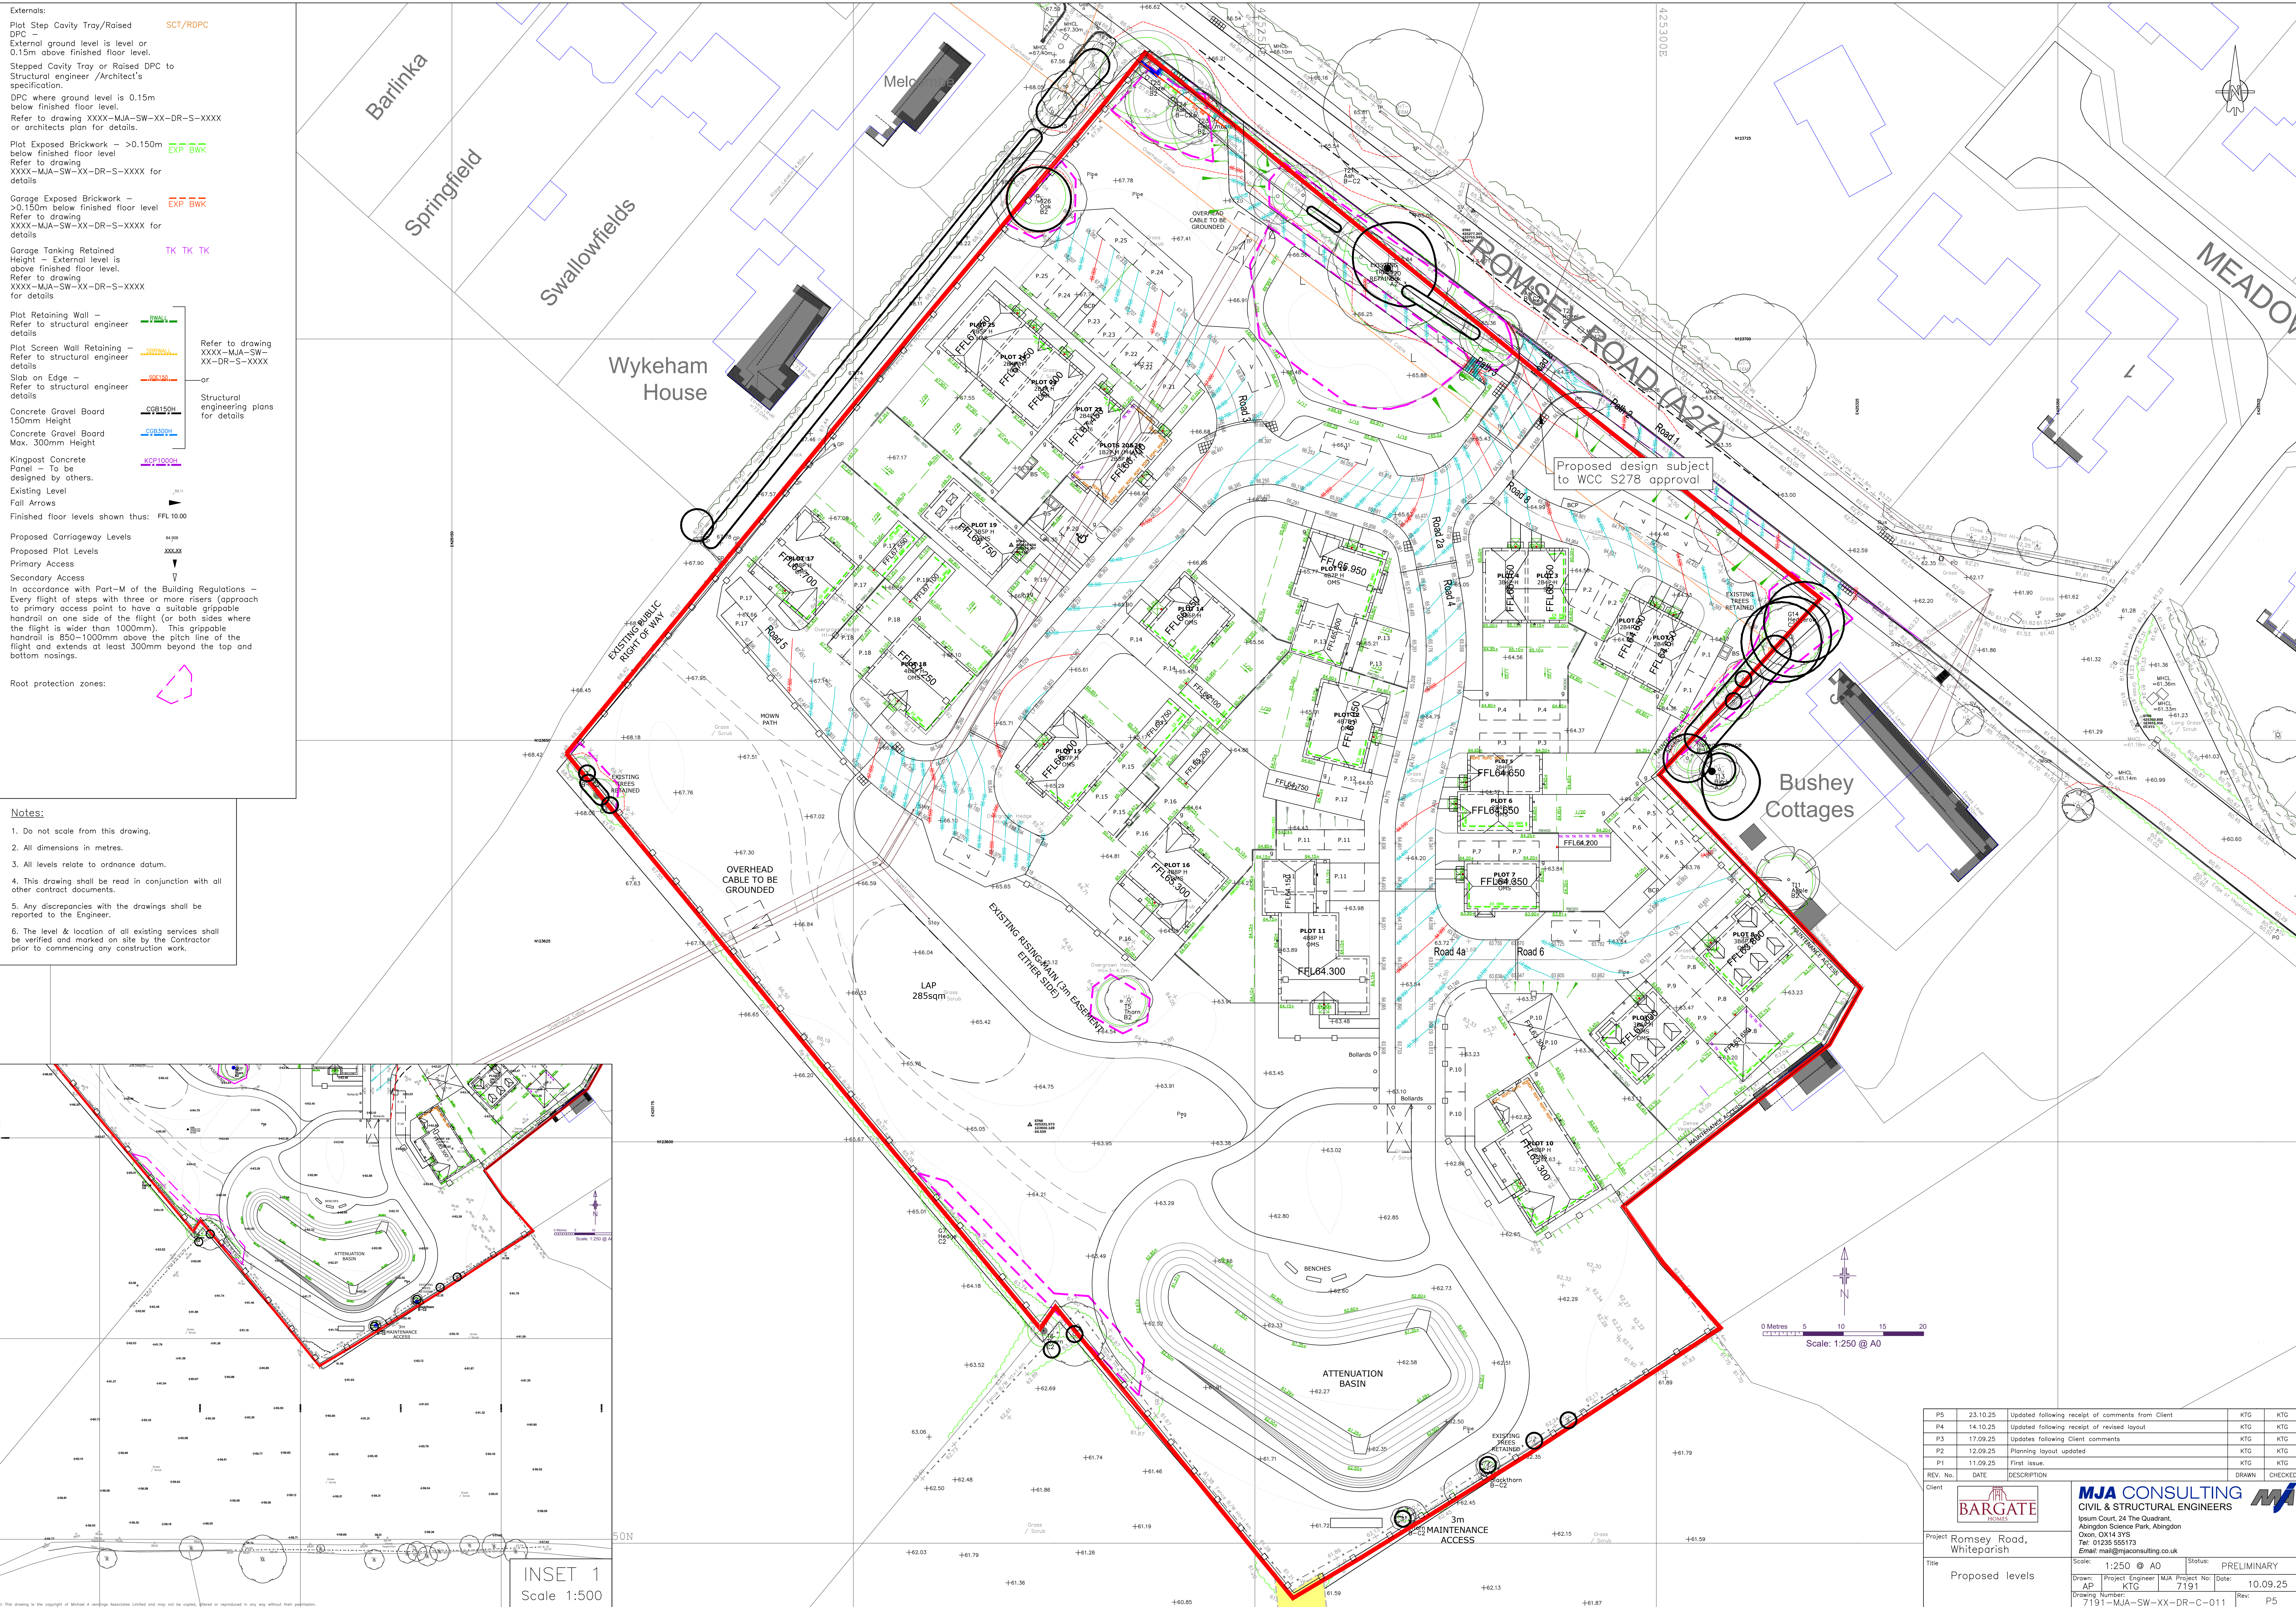

P5	23.10.25	Updated following receipt of comments from Client	KTG	KTG
P4	14.10.25	Updated following receipt of revised layout	KTG	KTG
P3	17.09.25	Updates following Client comments	KTG	KTG
P2	12.09.25	Planning layout updated	KTG	KTG
P1	11.09.25	First issue.	KTG	KTG
REV. No.	DATE	DESCRIPTION		CHECKED

Client



MJA CONSULTING

ARCHITECTURAL & STRUCTURAL ENGINEERS

Ipsum Court, 24 The Quadrant,
Abingdon Science Park, Abingdon
OX14 3YS
Tel: 01235 655173
Email: mja@mjaconsulting.co.uk



Project **Romsey Road, Wittehair**

Title **Proposed levels**

Scale:	1:250 @ A0	Status:	PRELIMINARY
Drawn:	Project Engineer	MJA Project No:	
Appr:	KTG	7191	Date: 10.09.25
Drawing Number: 7191-MJA-SW-XX-DR-C-011			Rev: P5