


VISIBILITY SPLAY KEY

- 2.4m x 25m Junction Visibility splay - - - - -
- 25m forward visibility splay around bend - - - - -
- 17m forward visibility splay at junction - - - - -
- 1.5m x 17m pedestrian visibility splay at junction or to oncoming turning traffic - - - - -

Notes:

1. Do not scale from this drawing.
2. All dimensions in metres.
3. All levels relate to ordnance datum.
4. This drawing shall be read in conjunction with all other contract documents.
5. Any discrepancies with the drawings shall be reported to the Engineer.
6. The level & location of all existing services shall be verified and marked on site by the Contractor prior to commencing any construction work.

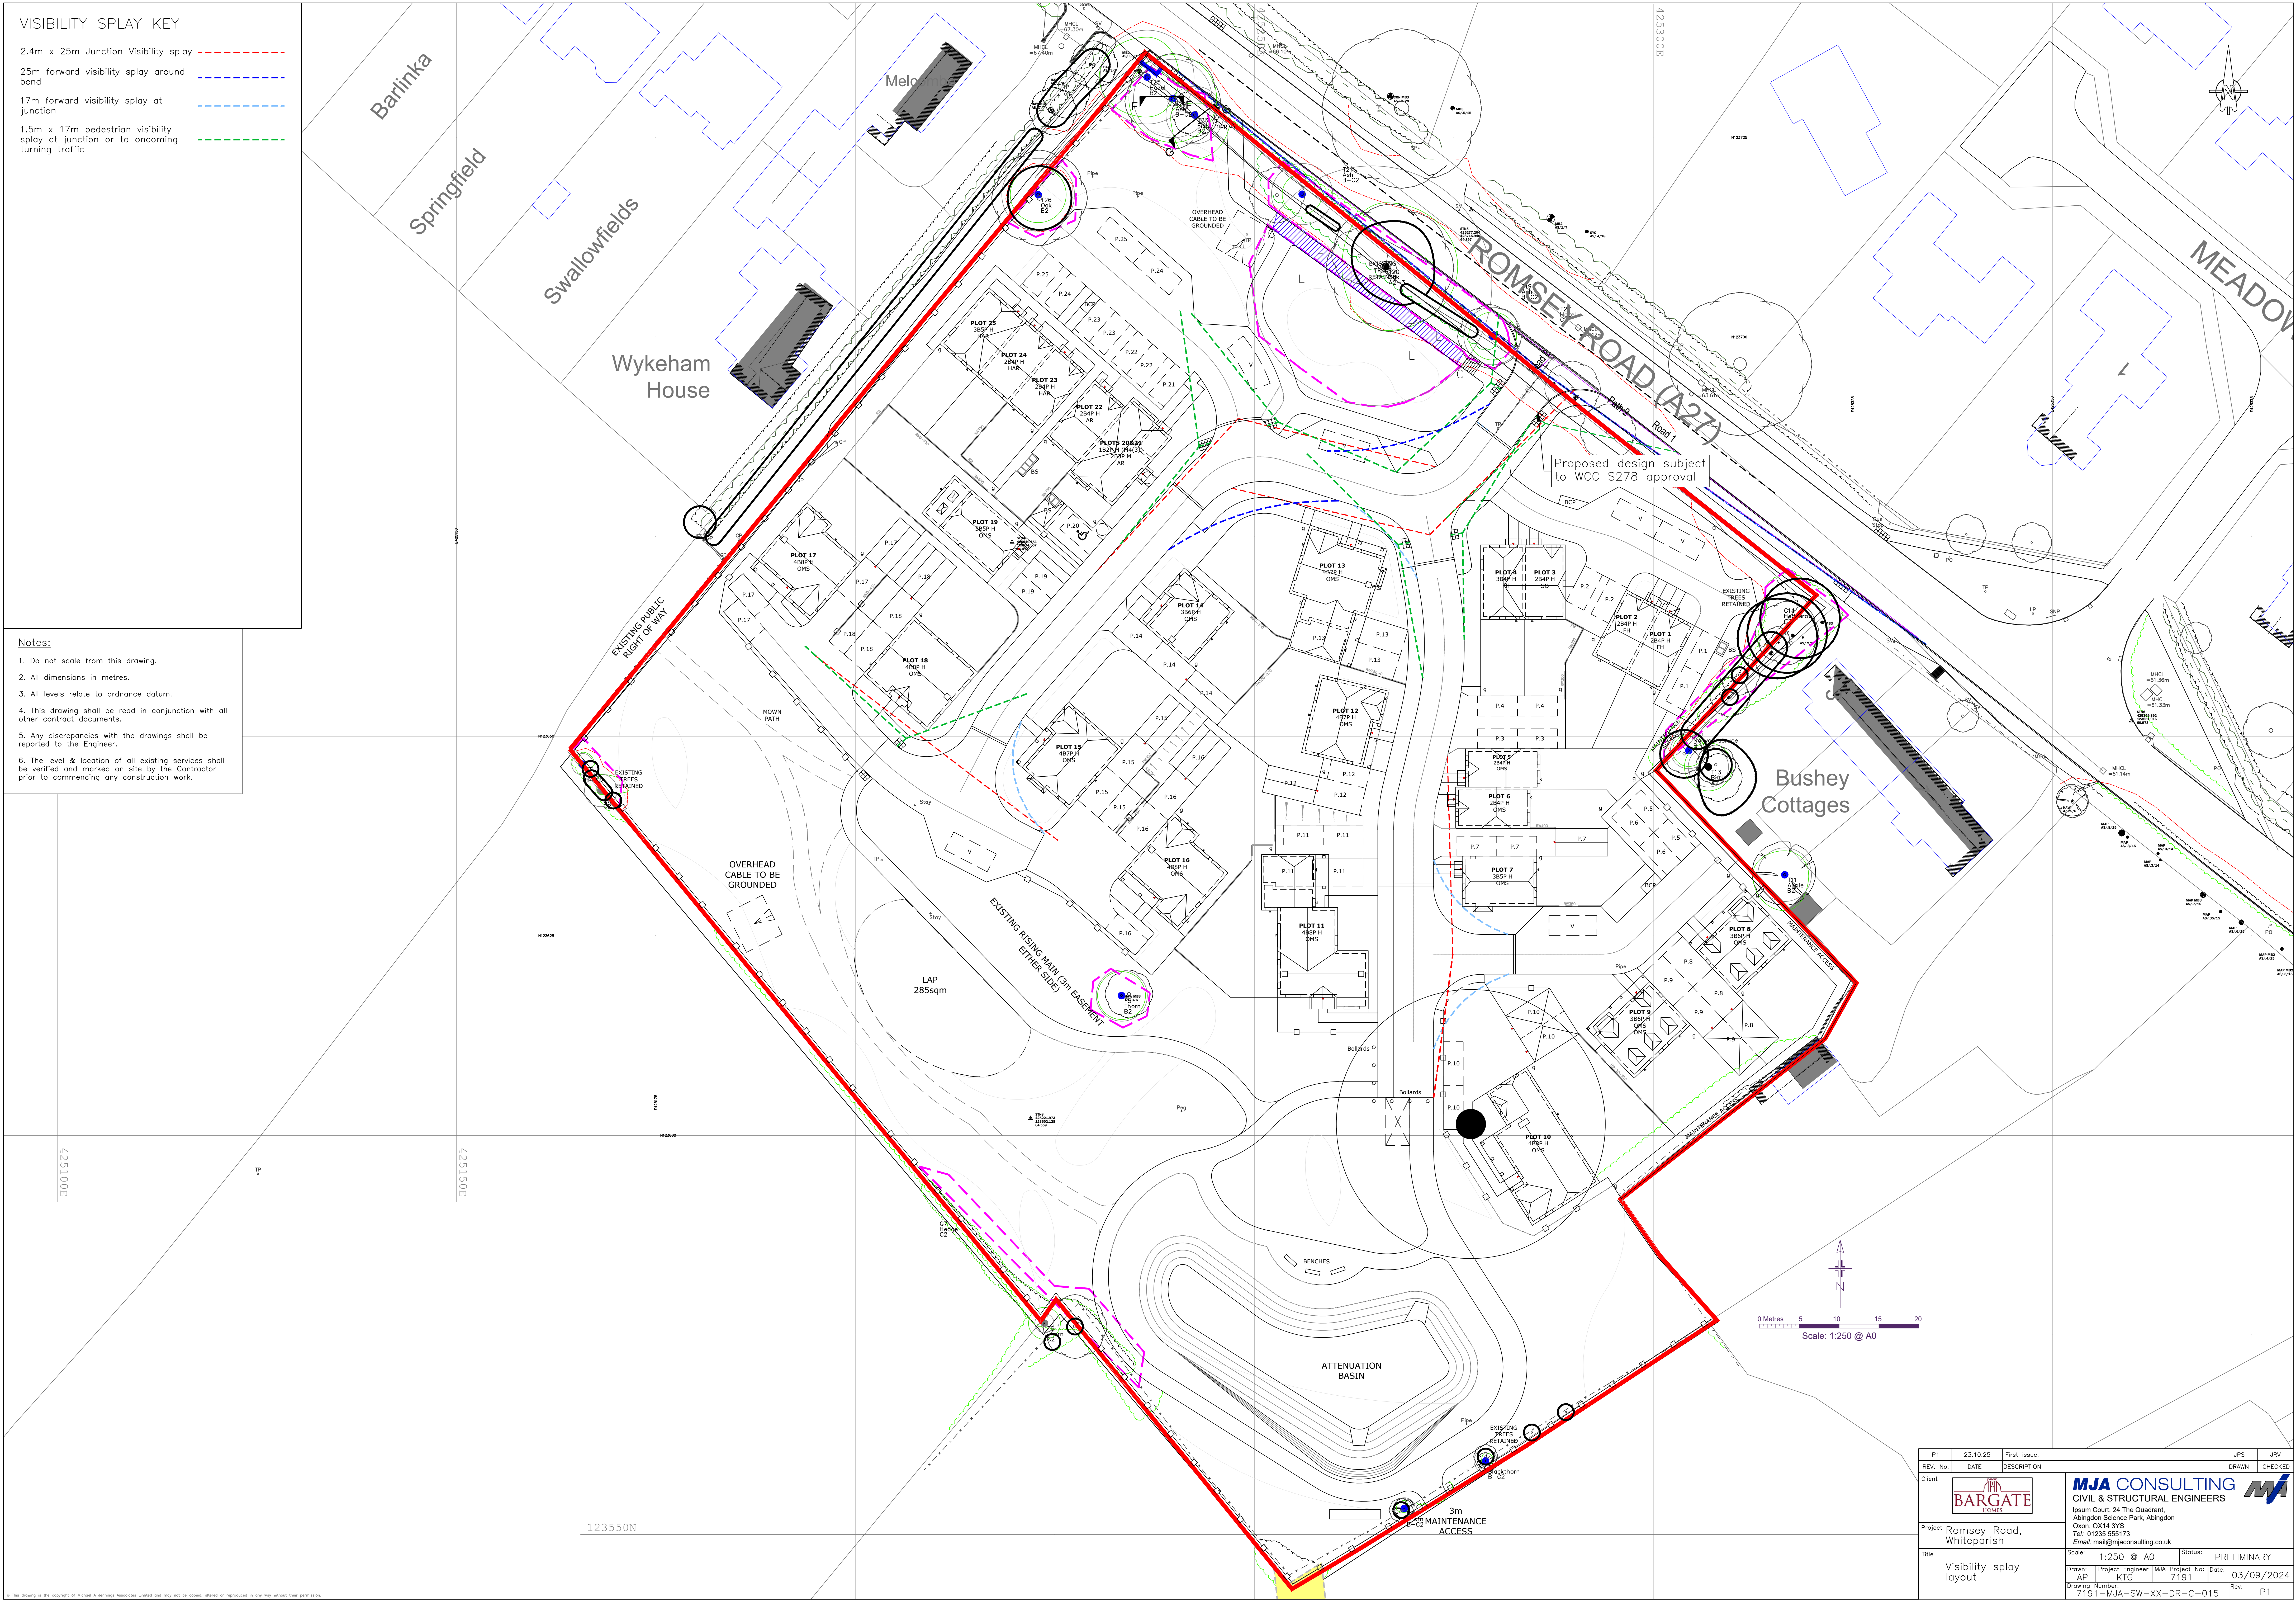

P1	23.10.25	First issue.	JPS	JRV
REV. No.	DATE	DESCRIPTION	DRAWN	CHECKED
Client				
Project	Romsey Road, Whiteparish			
Title	Visibility splay layout		Scale: 1:250 @ A0 Status: PRELIMINARY	
Drawn: AP		Project Engineer: MJA	Project No: 7191	Date: 03/09/2024
Drawing Number: 7191-MJA-SW-XX-DR-C-015		Rev: P1		