
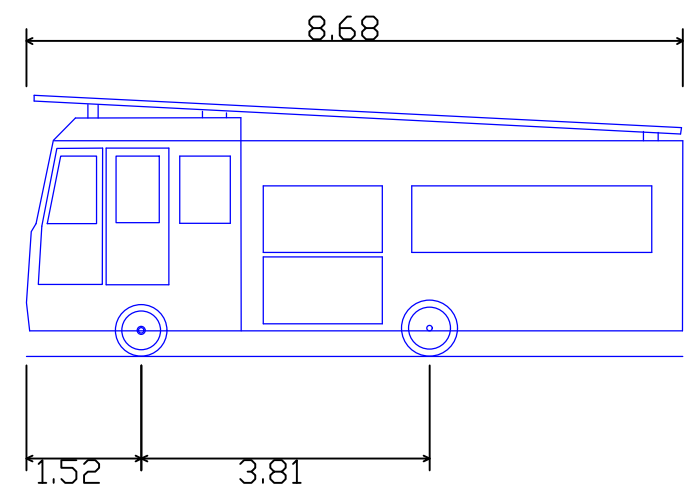


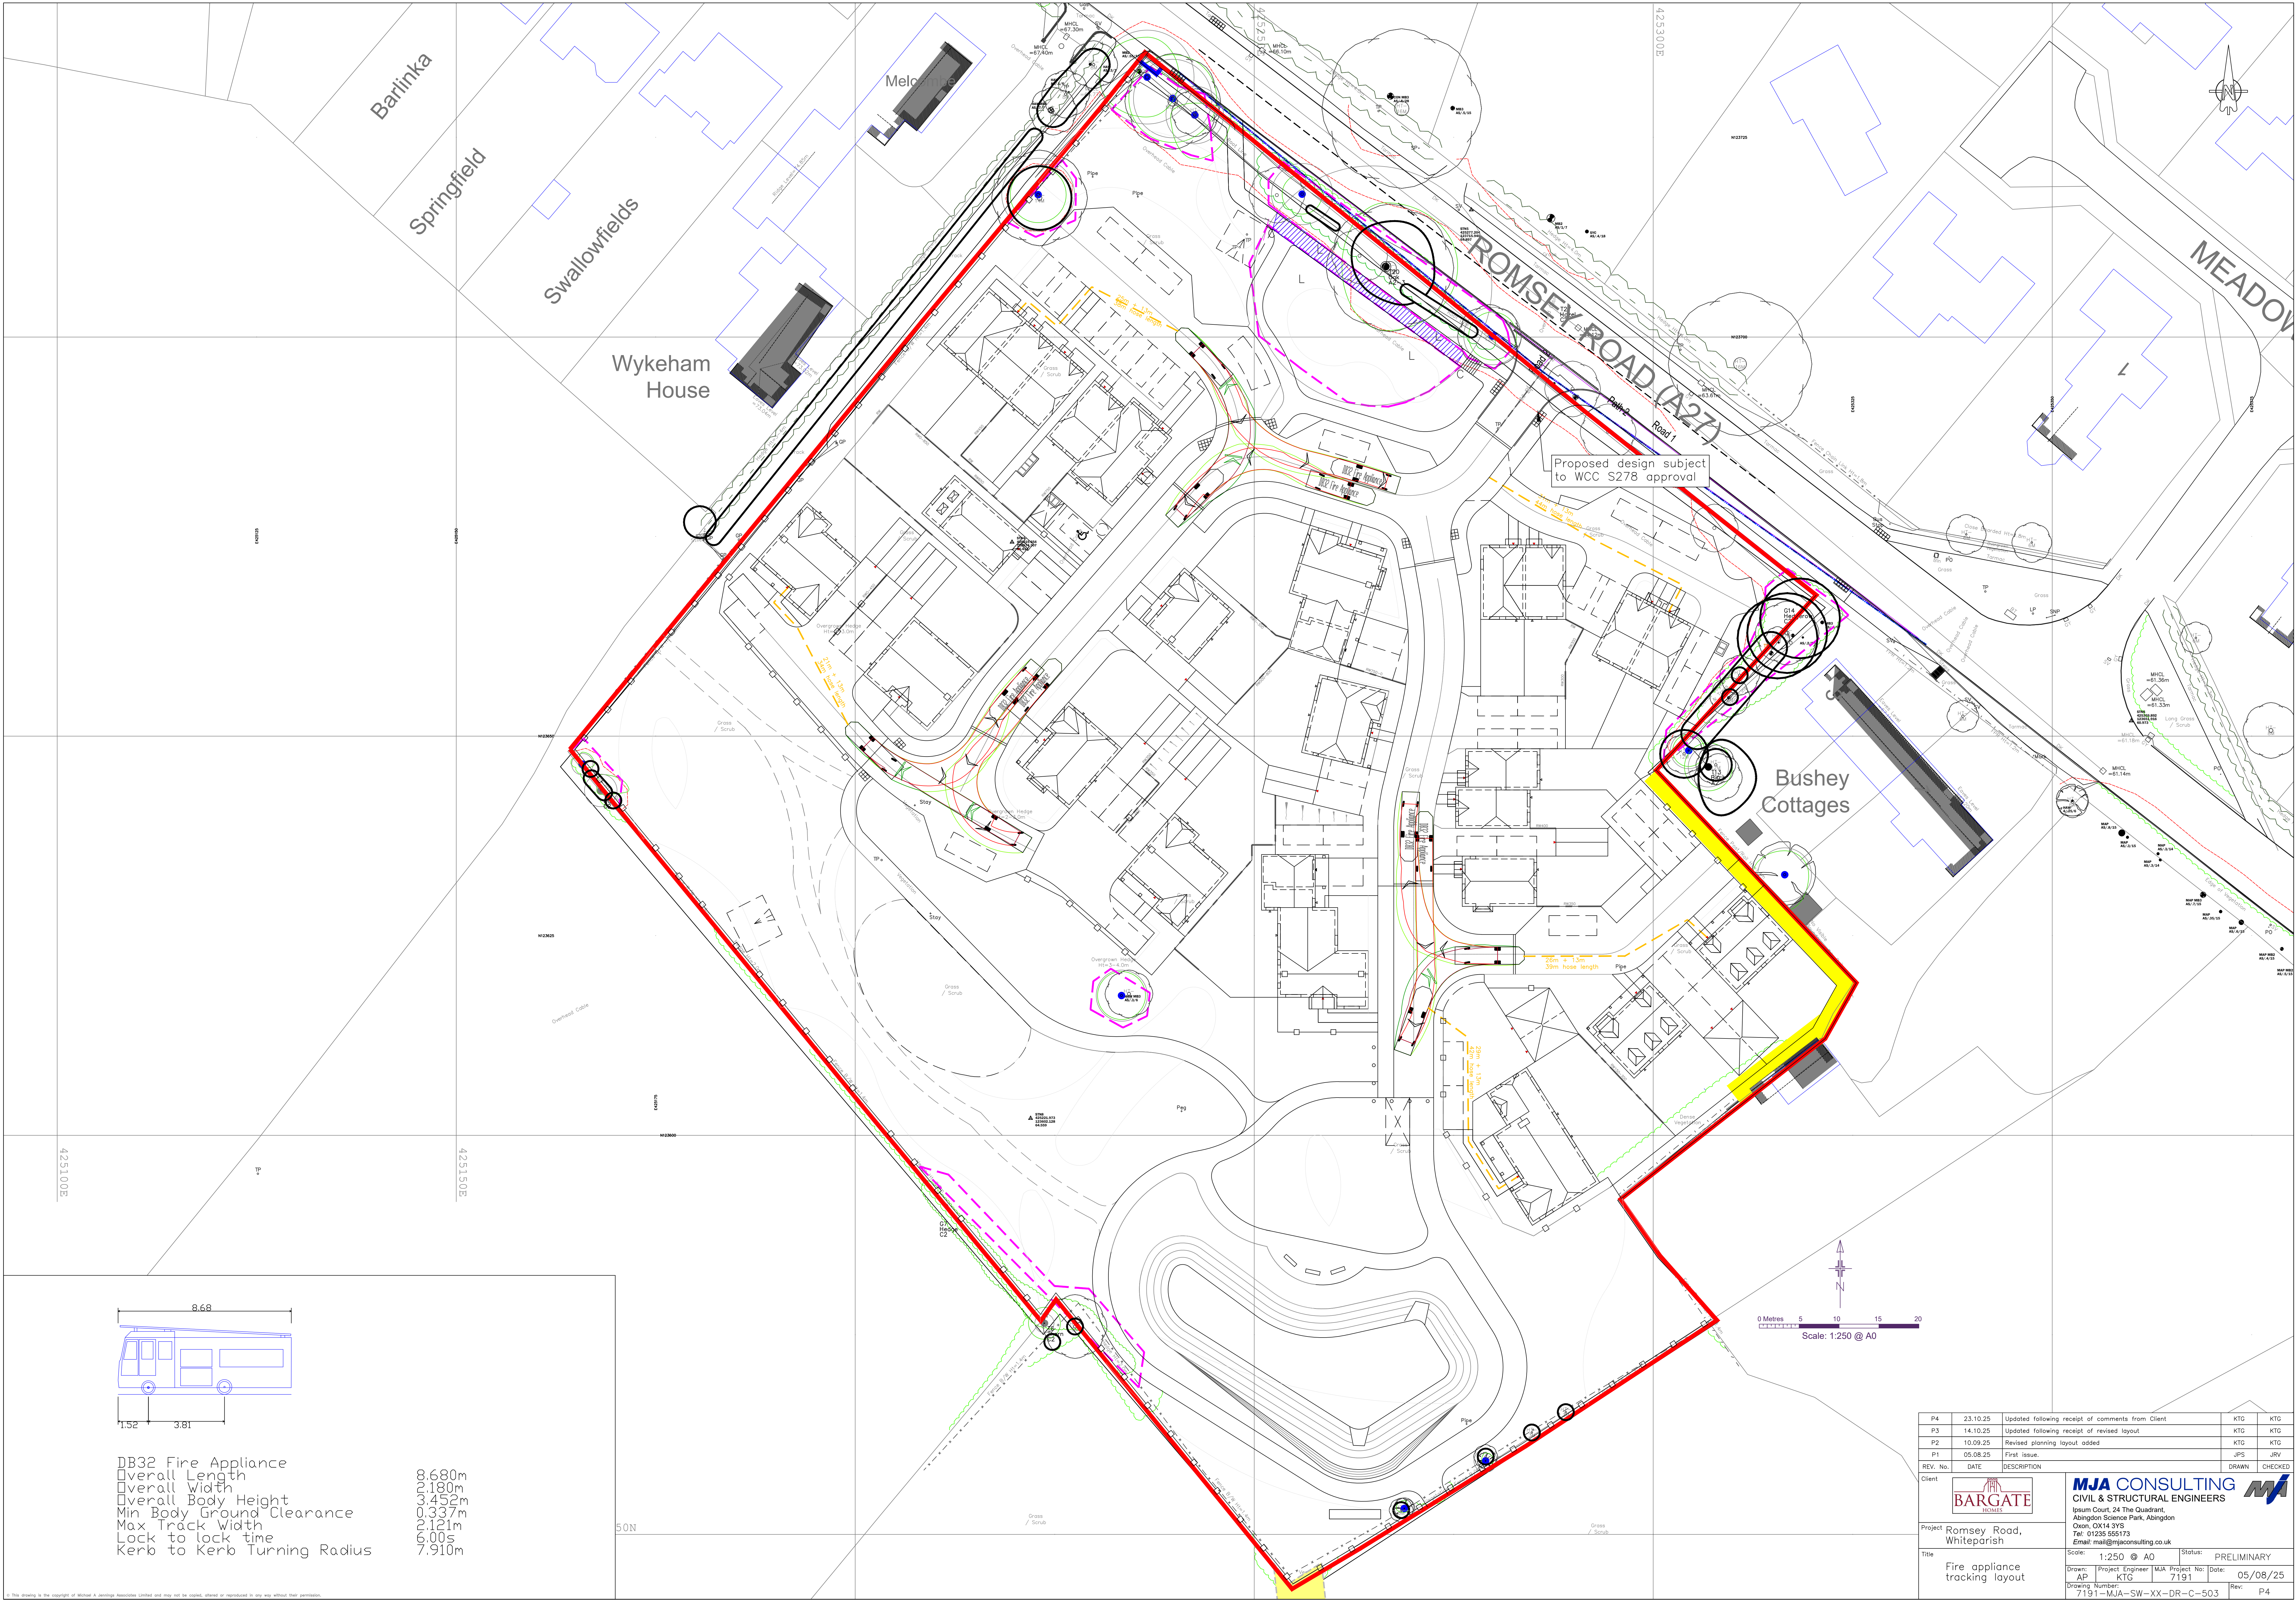

DB32 Fire Appliance
Overall Length
Overall Width
Overall Body Height
Min Body Ground Clearance
Max Track Width
Lock to lock time
Kerb to Kerb Turning Radius

8.680m

P4	23.10.25	Updated following receipt of comments from Client	KTG	KTG
P3	14.10.25	Updated following receipt of revised layout	KTG	KTG
P2	10.09.25	Revised planning layout added	KTG	KTG
P1	05.08.25	First issue	JPS	JRV
REV. No.	DATE	DESCRIPTION	DRAWN	CHECKED
Client: BARGATE				
Project: Romsey Road, Whiteparish				
Title: Fire appliance tracking layout				
Scale:	1:250 @ A0	Status:	PRELIMINARY	
Drawing Number:	7191-MJA-SW-XX-DR-C-503	Project No:	7191	Rev: P4

MJA CONSULTING
CIVIL & STRUCTURAL ENGINEERS
Ipsum Court, 24 The Quadrant,
Abingdon Science Park, Abingdon
Oxon, OX14 3YS
Tel: 01235 555173
Email: mail@mjaconsulting.co.uk