


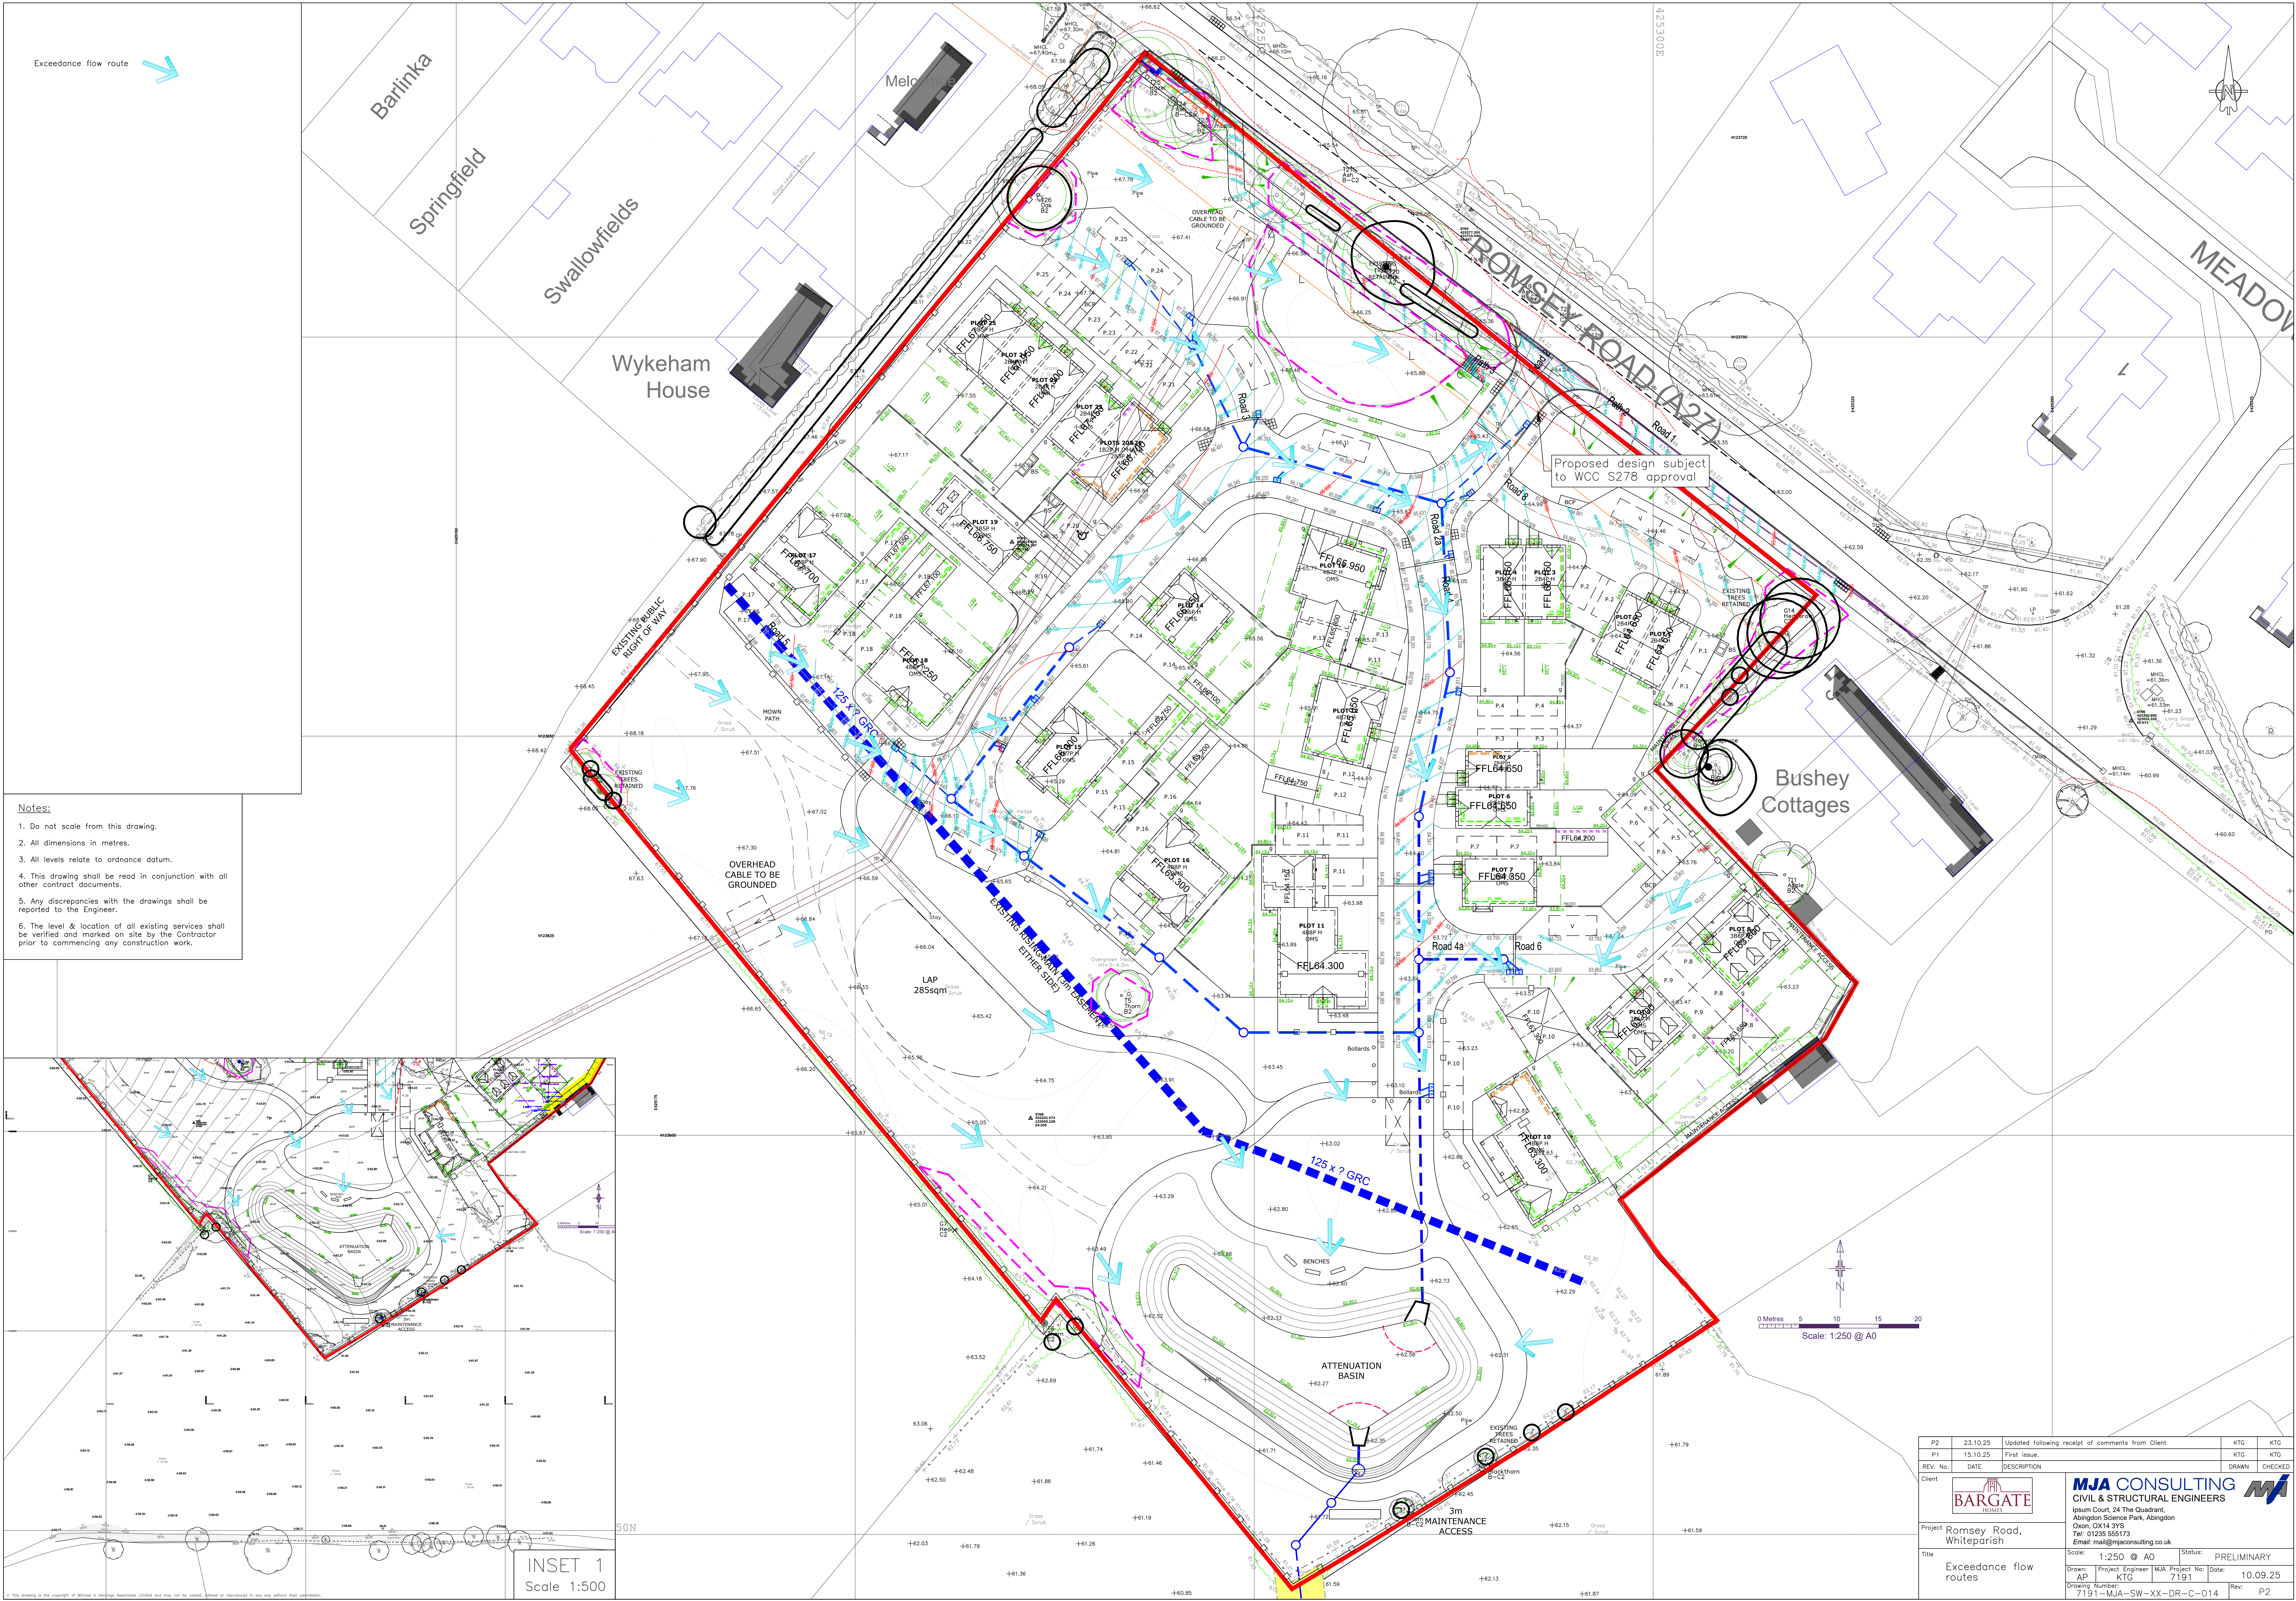

Exceedance flow route

Notes:

1. Do not scale from this drawing.
2. All dimensions in metres.
3. All levels relate to ordnance datum.
4. This drawing shall be read in conjunction with all other contract documents.
5. Any discrepancies with the drawings shall be reported to the Engineer.
6. The level & location of all existing services shall be verified and marked on site by the Contractor prior to commencing any construction work.

INSET 1
Scale 1:500

P2	23.10.25	Updated following receipt of comments from Client	KTG	KTG
P1	15.10.25	First issue	KTG	KTG
REV. No.	DATE	DESCRIPTION	DRAWN	CHECKED
Client				
			MJA CONSULTING CIVIL & STRUCTURAL ENGINEERS Ipsium Court, 24 The Quadrant, Abingdon Science Park, Abingdon Oxon, OX14 3YS Tel: 01235 555173 Email: mail@mjaconsulting.co.uk	
Project			Romsey Road, Whiteparish	
Title			Exceedance flow routes	
Scale:			1:250 @ A0	Status: PRELIMINARY
Drawn:			AP	Project Engineer MJA Project No: 7191 Date: 10.09.25
Drawing Number:			7191-MJA-SW-XX-DR-C-014	Rev: P2