



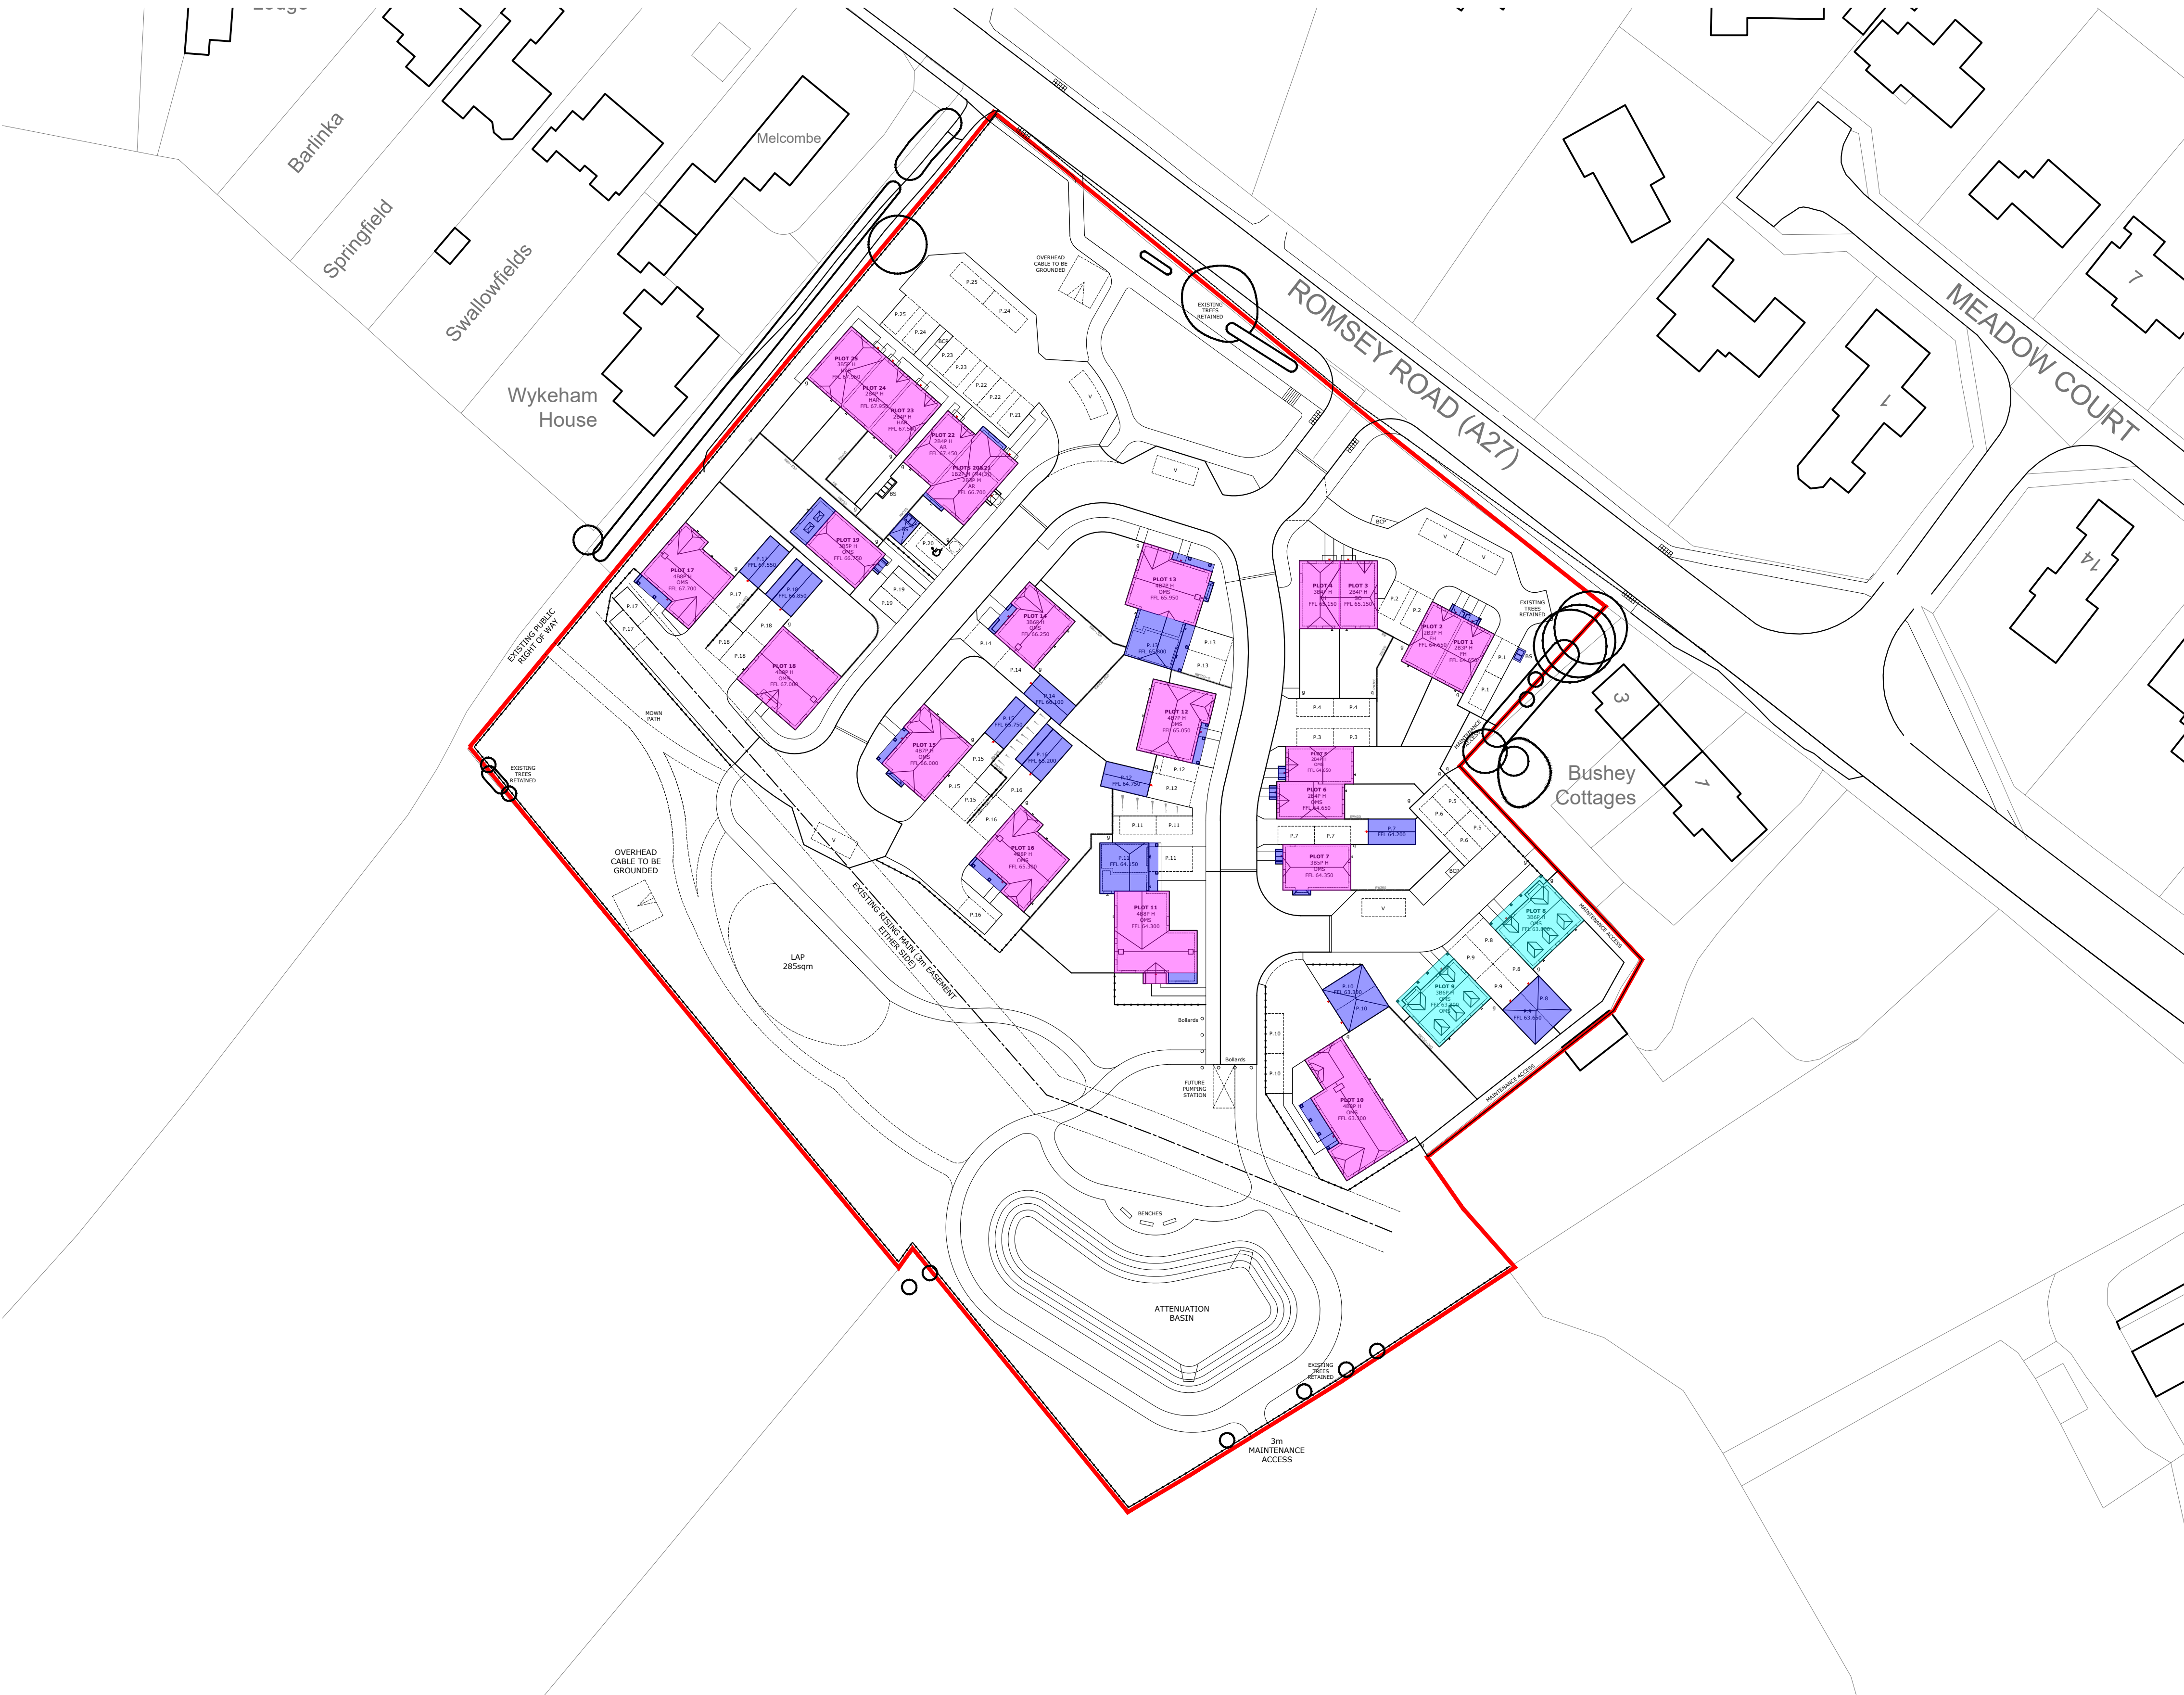

GENERAL NOTES:
1. This drawing is the copyright of KSA Architects Ltd and may not be copied, altered or reproduced in any form or passed on to a third party without written consent. If in doubt ASK.
2. The drawing reflects current standards and legislation agreed for this project at the time of original issue.

Storey Height Key:

- 2 Storey Development
- 1.5 Storey Development
- Single Storey Development

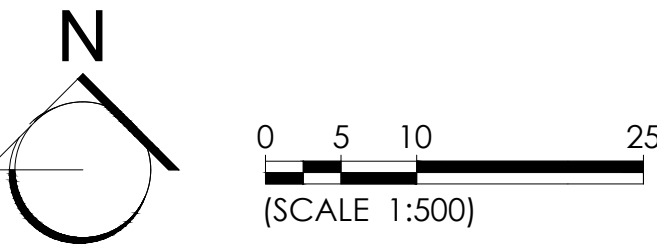

B	23.10.25	Stores to Plots 1 & 20 included	DRK	SS
A	10.10.25	First issue	DRK	SS
Rev	Date	Description	Rev By	Ckd By



The people orientated placemakers.

Client

BARGATE

Project

**LAND SOUTH OF ROMSEY ROAD
WHITEPARISH
SALISBURY
WILTSHIRE**

Drawing Title

STOREY HEIGHT PLAN

Drawing Status

PLANNING

Document Ref.

1371 PD127

Revision

B

Drawn By

DK

Scale

1:500 @ A1

RIBA



KSA Architects Ltd. Concept House
35 Kingston Crescent, North End
Portsmouth, Hampshire, PO2 8AA
Web: www.ksaltd.co.uk

Phone: **023 9267 3618**
Email: info@ksaltd.co.uk
Web: www.ksaltd.co.uk

