


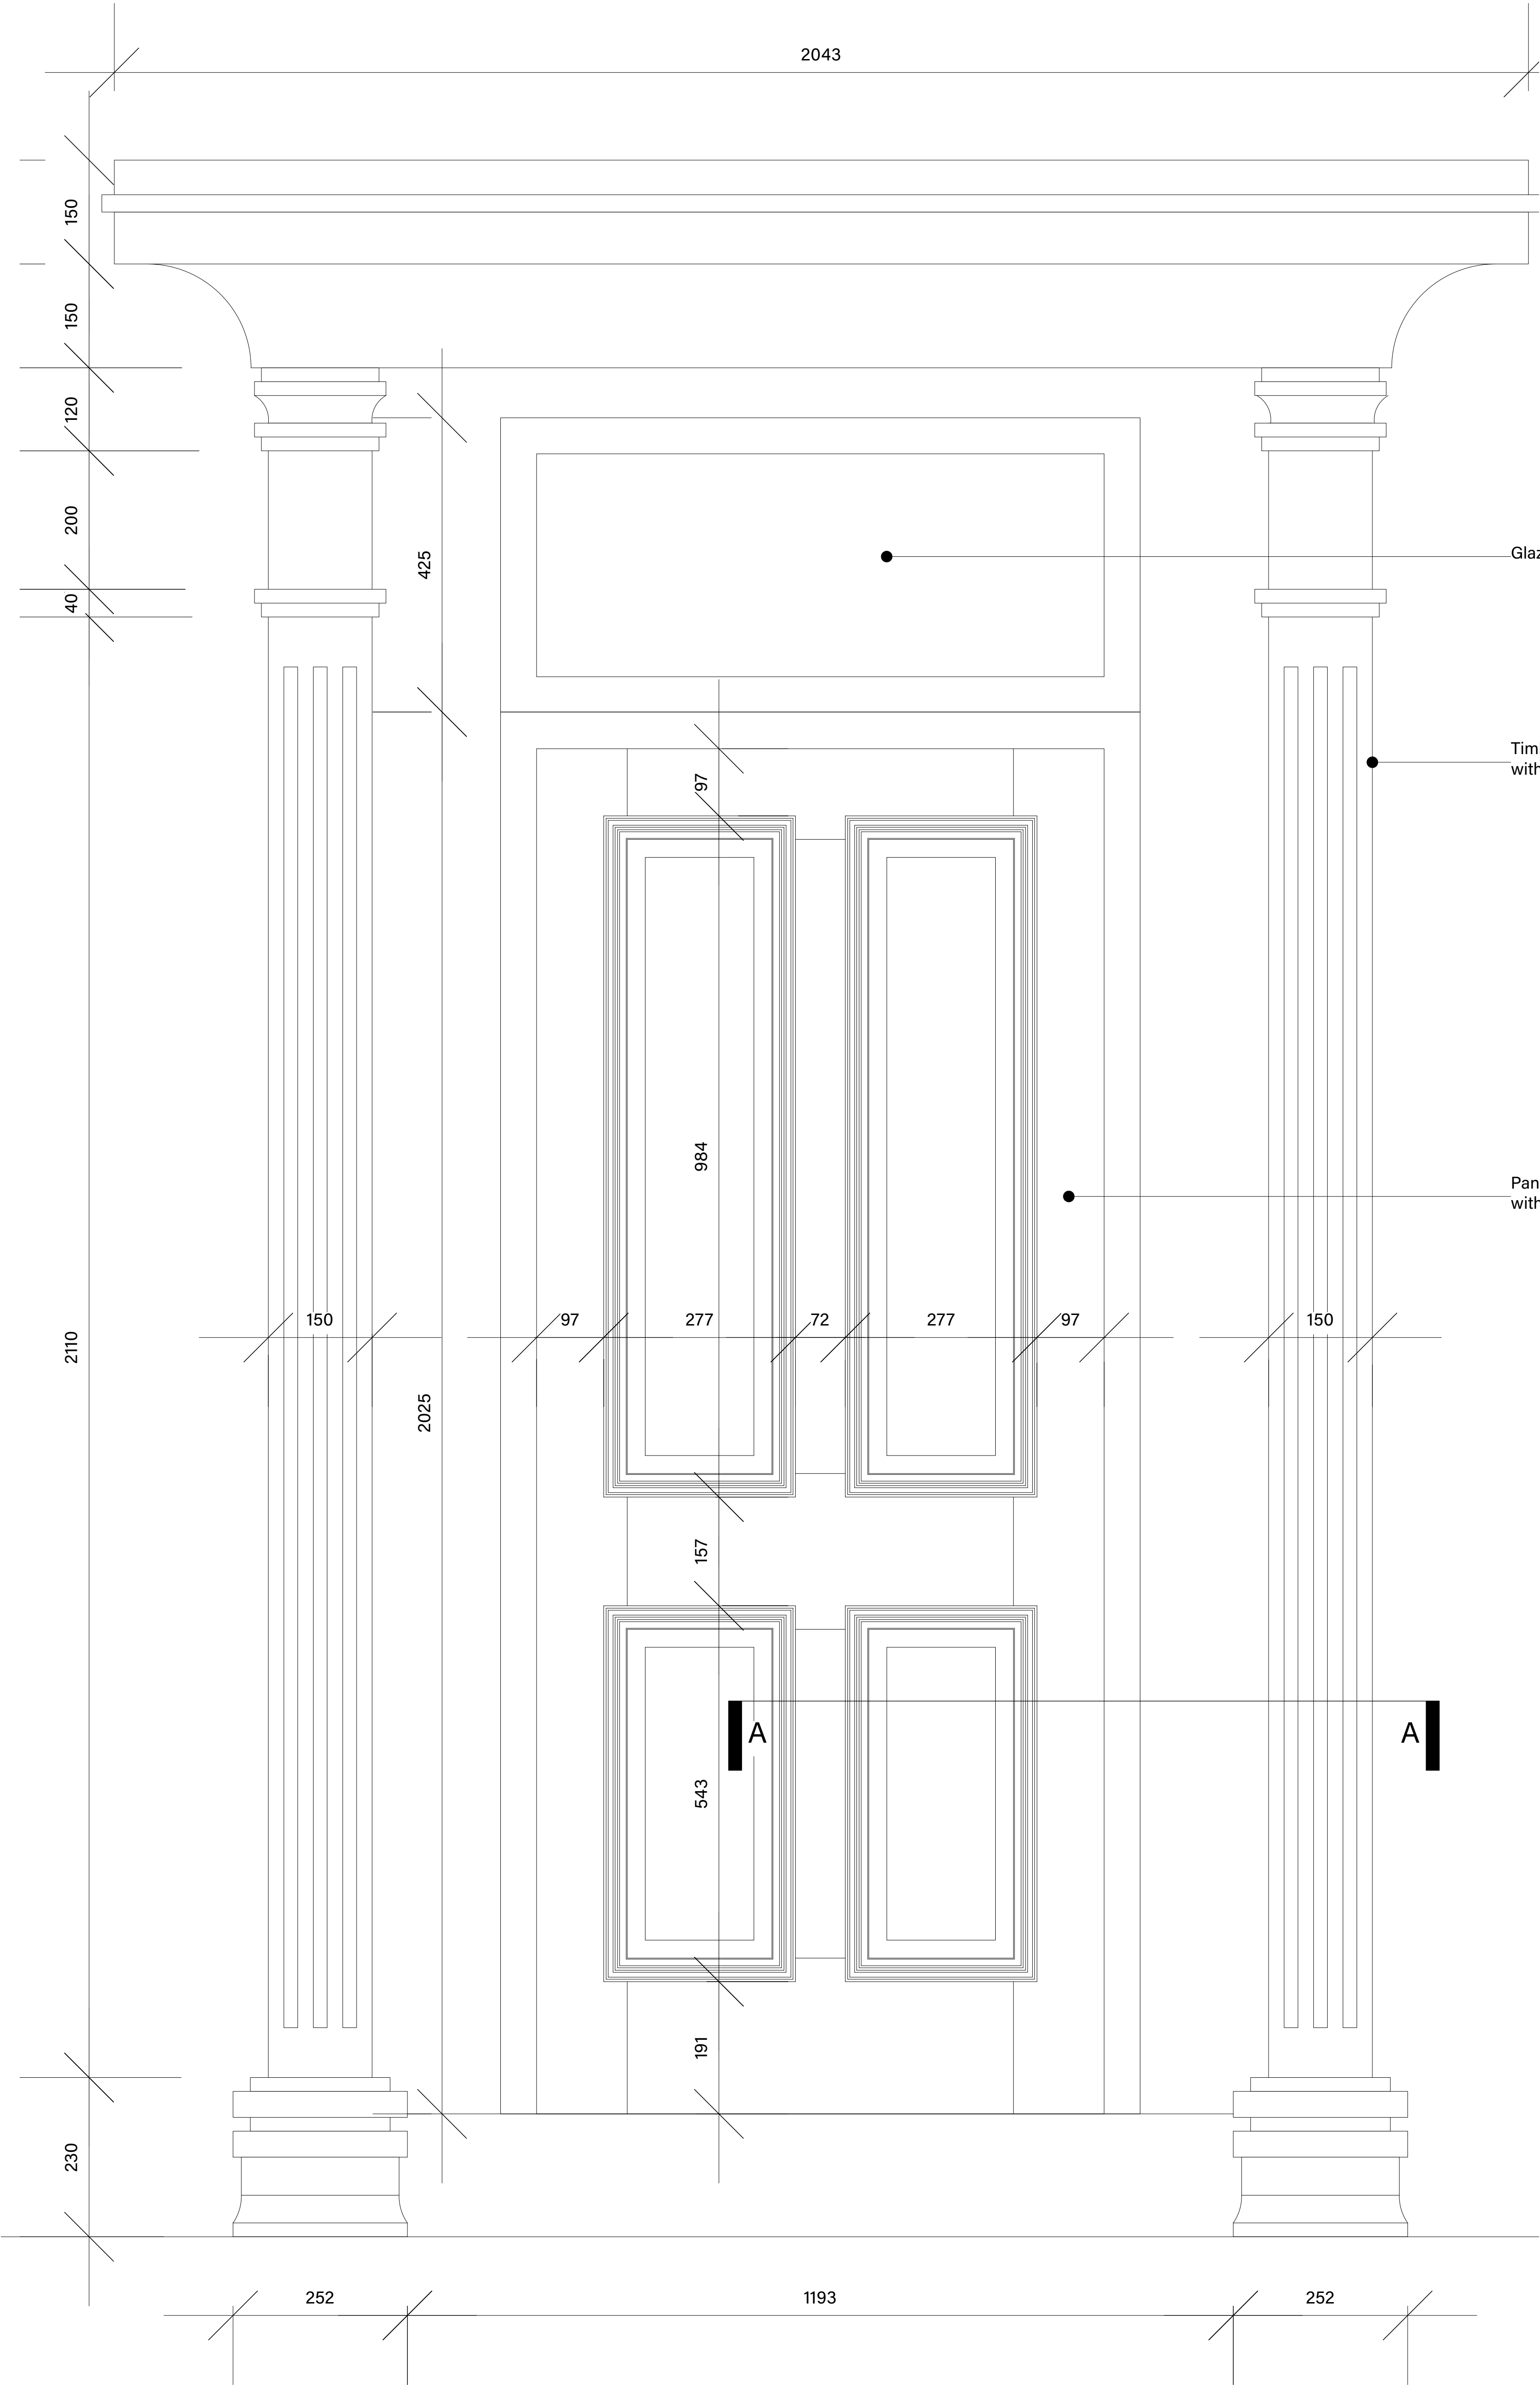

ELEVATION
scale 1:5

Rev	Date	Revision Note	By
Notes			
Do not scale from this drawing, use figured dimensions only.			
All structure shown indicatively and to structural engineers design and specification.			
Below ground drainageshown indicatively and to civil engineer's design and specification.			
Report any discrepancies to the drawing originator in writing upon discovery.			
Project			
Former Jones and Co Site			
Address			
Former Jones and Co Site, Rolleston Street, Salisbury, SP1 1ED			
Client			
Charles Hope Ltd			
Drawing Name			
Planning Condition 11 - Door Surround Elevation			
Drawing Status			
FOR PLANNING CONDITIONS ONLY			
baron + baron architects.			
w_baronandbaronarchitects.co.uk e_studio@baronandbaronarchitects.co.uk t_(+44) 01202 615445			
Project No.	0092	CAD File Name	0092_FORMER JONES SITE SALISBURY_STAGE 4 SITE BASE.rvt
DWG Date	10/09/2025	Drawing No.	Rev.
Sheet Size	ISO A1	0092-B+B-00-XX-DR-A-503-P00	
Scale @ A1	1:5		
Drawn	Checked		
MJH	JB		