


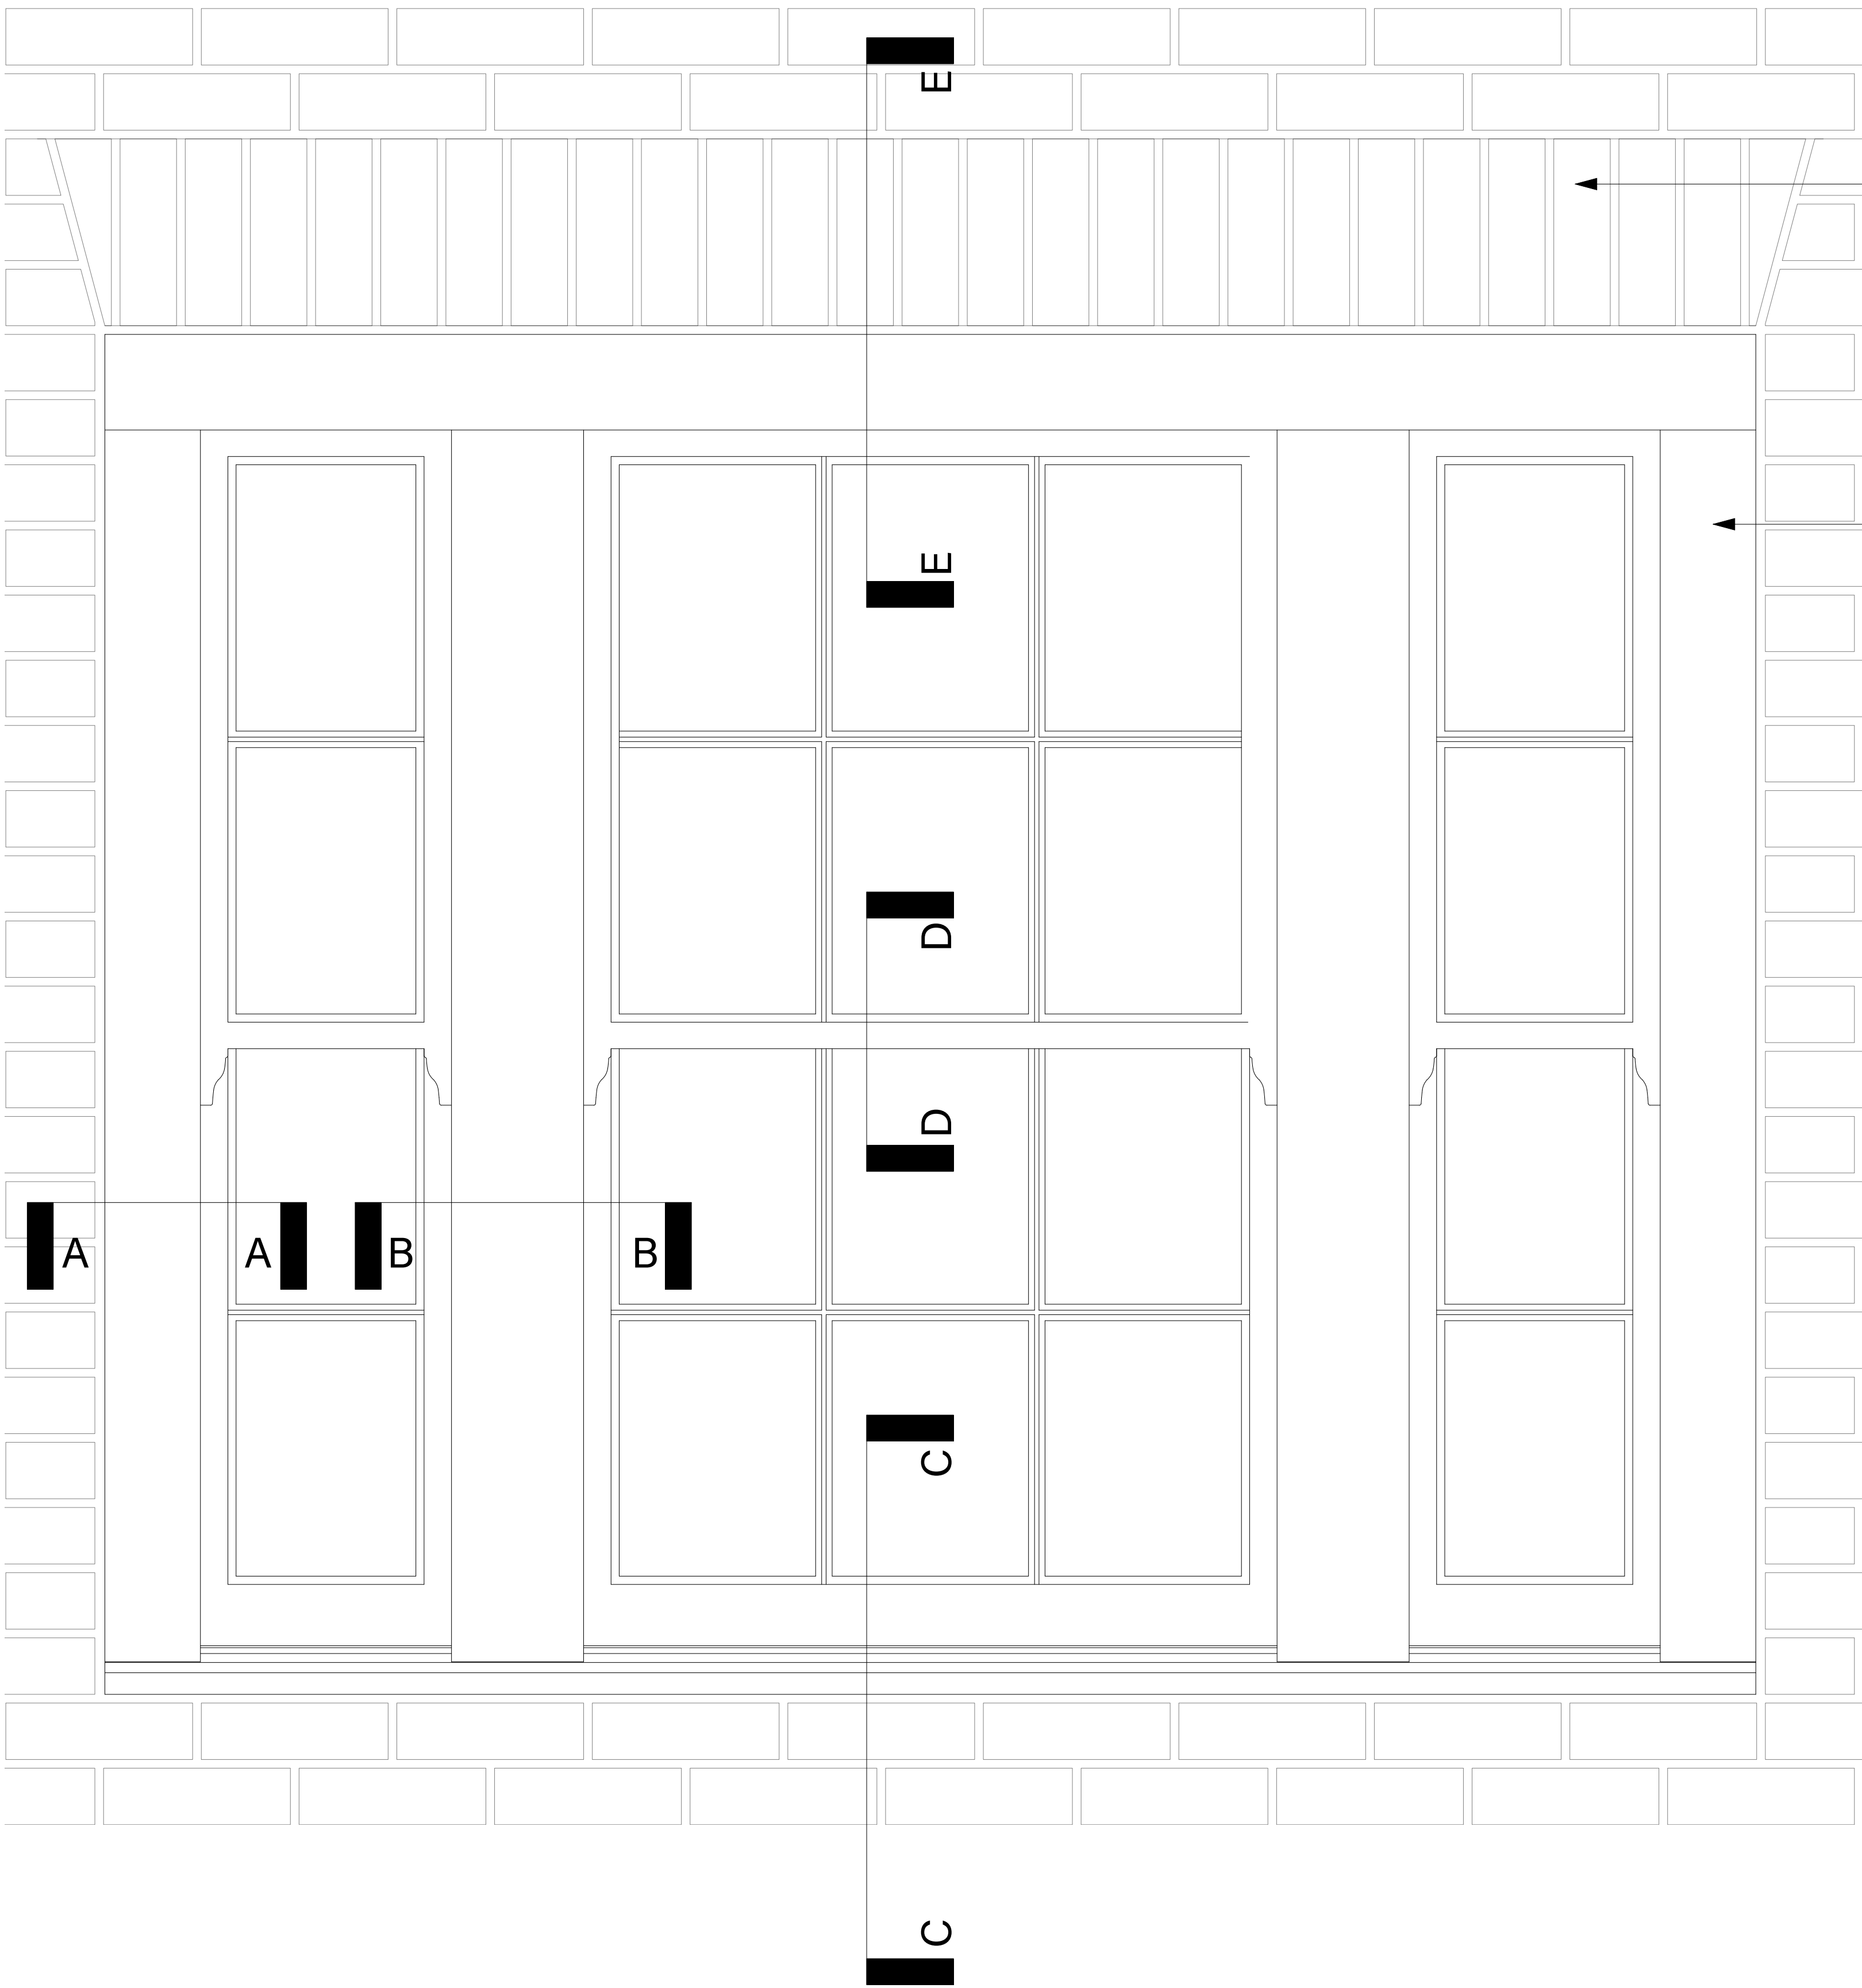

Brick soldier course

Hardwood timber sash window painted white

TYPICAL TIMBER SASH WINDOW ELEVATION
(FALCON HOUSE)
scale 1:5

Rev	Date	Revision Note	By
Notes			
Do not scale from this drawing, use figured dimensions only.			
All structure shown indicatively and to structural engineers design and specification.			
Below ground drainageshown indicatively and to civil engineer's design and specification.			
Report any discrepancies to the drawing originator in writing upon discovery.			
Project			
Former Jones and Co Site			
Address			
Former Jones and Co Site, Rollestone Street, Salisbury, SP1 1ED			
Client			
Charles Hope Ltd			
Drawing Name			
Planning Condition 11 - Typical Timber Sash Window Elevation			
Drawing Status			
FOR PLANNING CONDITIONS ONLY			
baron + baron architects.			
w_ baronandbaronarchitects.co.uk e_ studio@baronandbaronarchitects.co.uk t_ (+44) 01262 611445			
Project No.		CAD File Name	
0092		WORK_F000001_JONES SITE SALISBURY_STAGE 4 SITE BASE.rvt	
DWG Date		Drawing No.	
10/09/2025		0092-B+B-00-XX-DR-A-505-P00	
Sheet Size		Rev.	
ISO A1		1:5	
Scale @ A1		0092-B+B-00-XX-DR-A-505-P00	
Drawn		Checked	
JB		RB	