


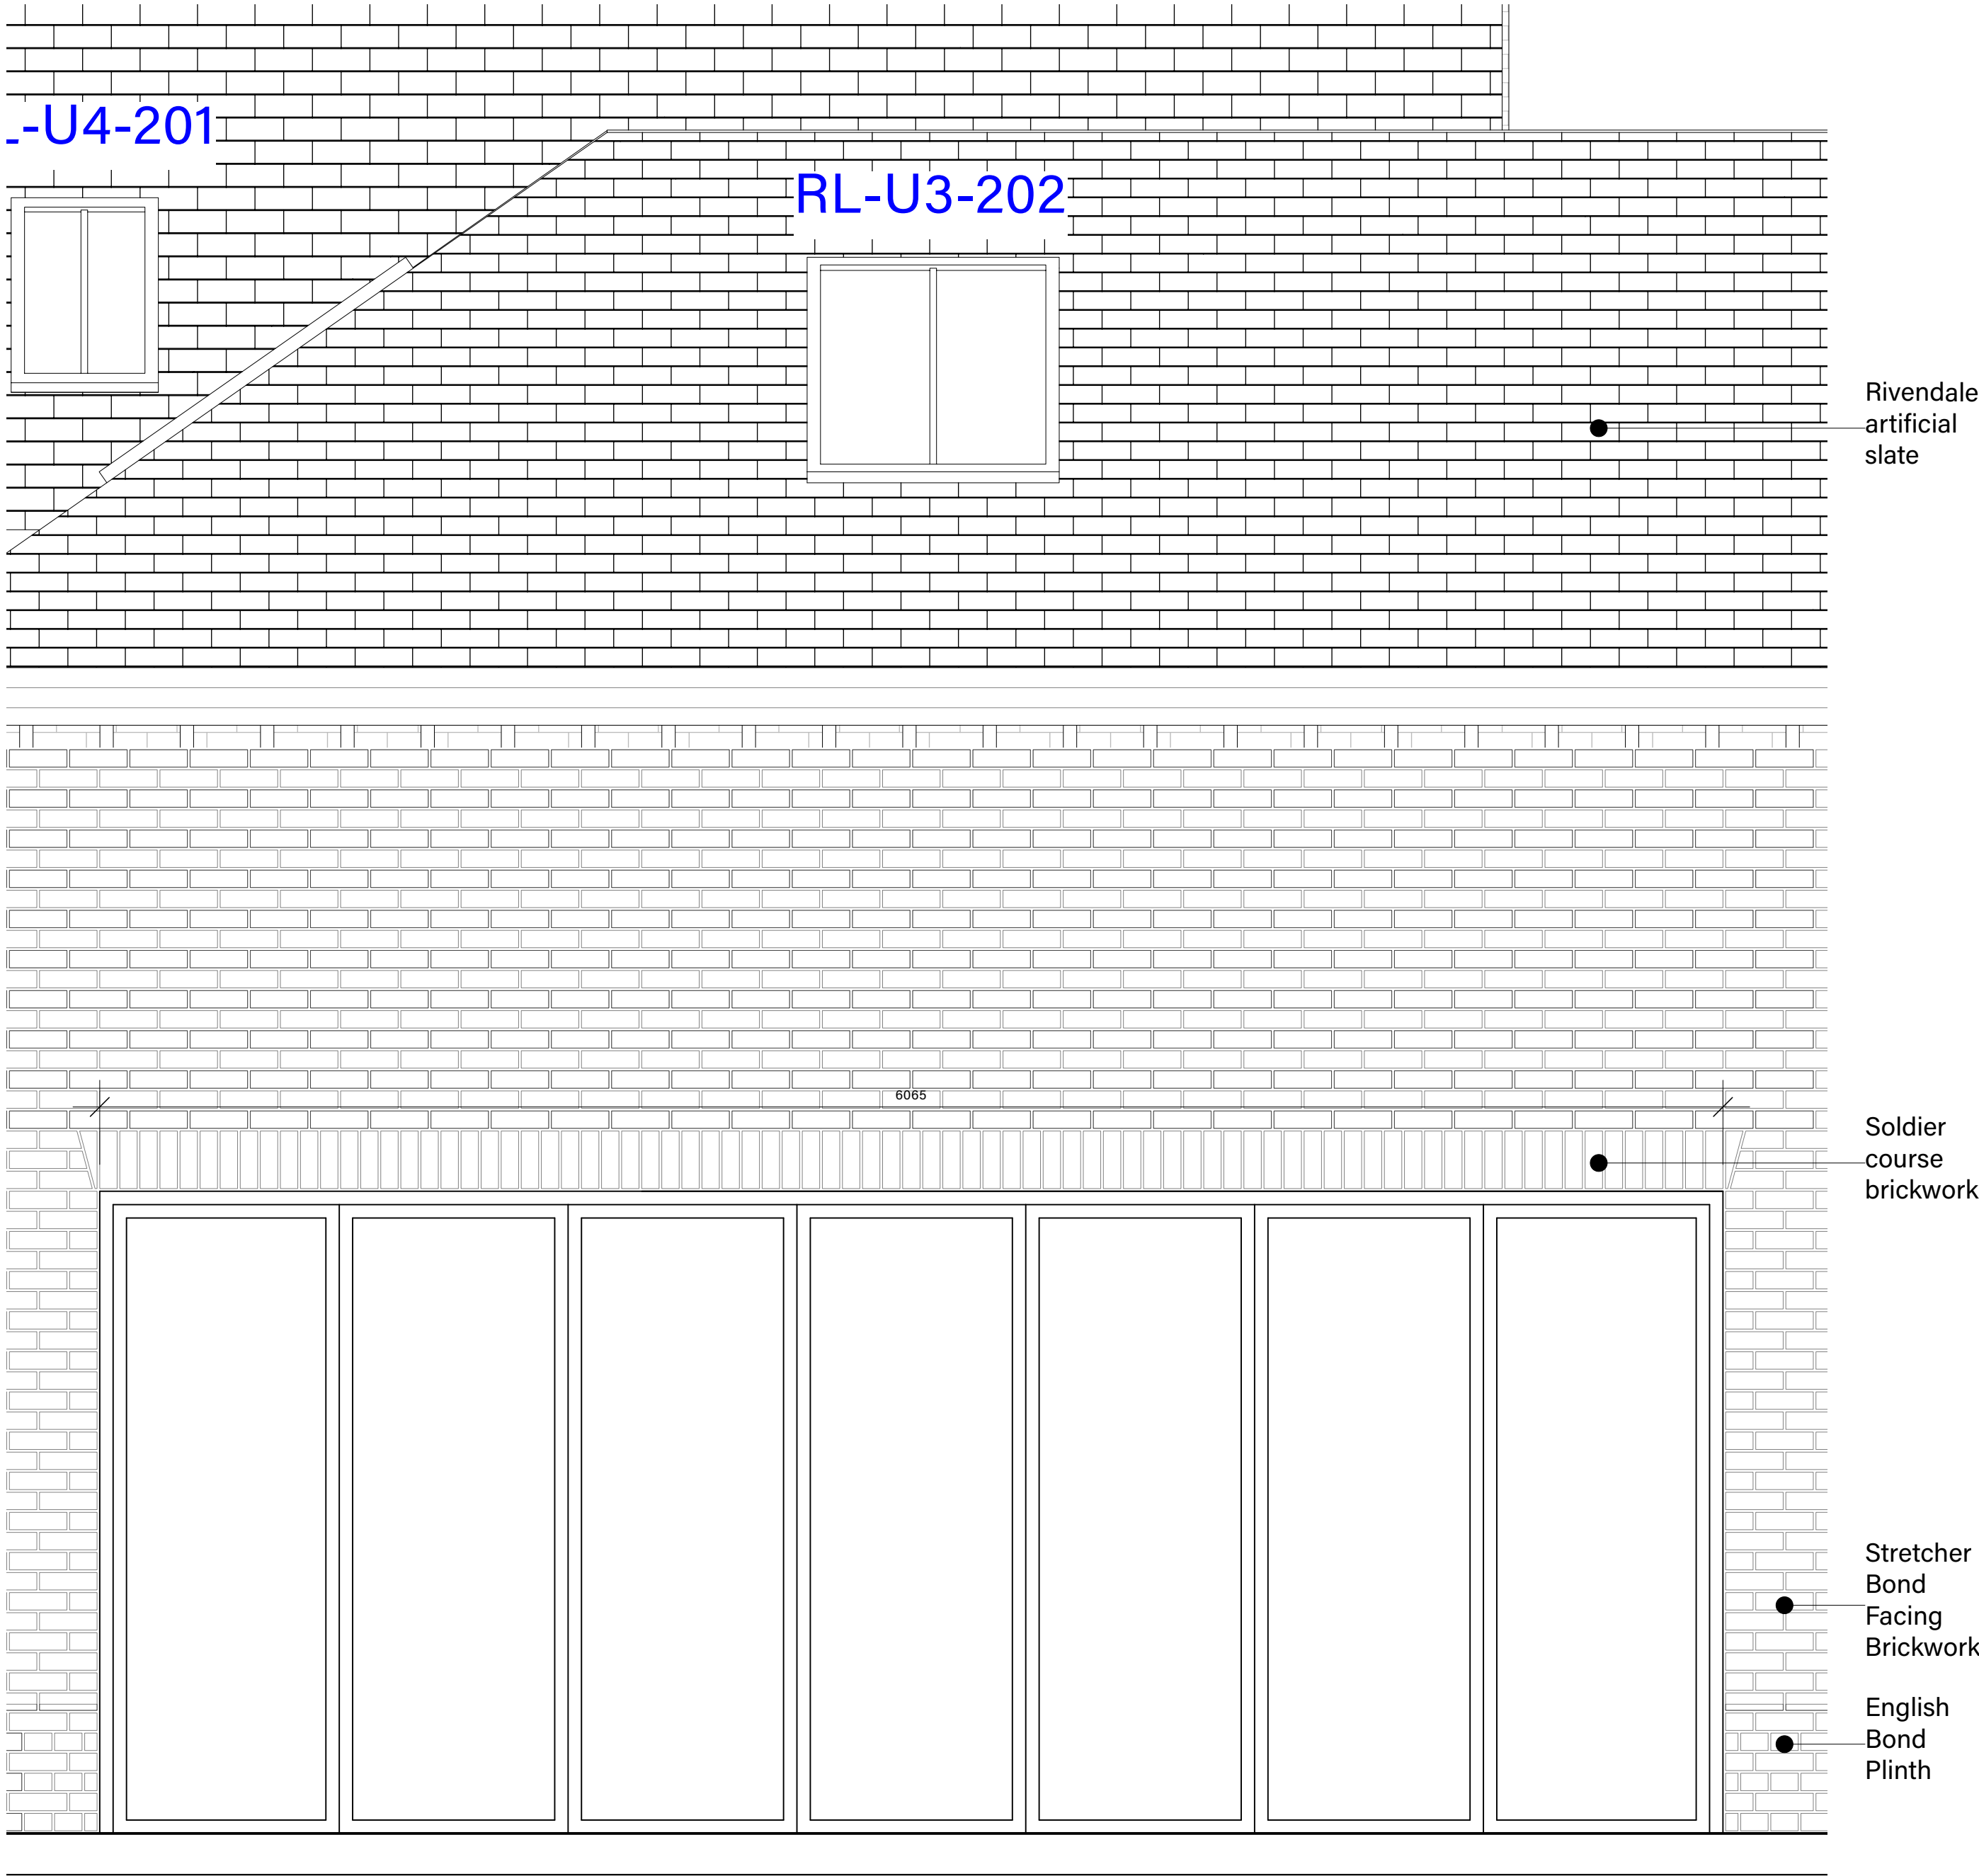

MATERIALS ELEVATION - COURTYARD DEVELOPMENT (REAR OF UNIT 3)
scale 1:20@a1




COURTYARD MATERIALS - proposed brickwork
Vandersanden Blenheim Red Multi - stretcher bond
facing brickwork, english bond plinth



COURTYARD MATERIALS - roofing
Rivendale Cromleigh Graphite (02)



COURTYARD MATERIALS - painted
timber fascias / exposed rafter feet.
RAL 7032 or similar approved

 

COURTYARD MATERIALS - render
off-white / cream



COURTYARD MATERIALS - Rainwater goods
Britannia Plain Half Round Cast Iron Gutter System



COURTYARD MATERIALS - Rainwater goods
Britannia Circular Rainwater Cast Iron Pipes

GENERAL NOTES:

- + All brickwork and stonework to be laid in lime mortar
- + Windows - double glazed windows, frame RAL 7032,
- + External glazed doors - double glazed, frame colour to be selected
- + Front doors - timber door, frame painted RAL 7032

Rev	Date	Revision Note	By
Notes			
Do not scale from this drawing, use figured dimensions only.			
All structure shown indicatively and to structural engineers design and specification.			
Below ground drainageshown indicatively and to civil engineer's design and specification.			
Report any discrepancies to the drawing originator in writing upon discovery.			
Project Former Jones and Co Site			
Address Former Jones and Co Site, Rollestone Street, Salisbury, SP1 1ED			
Client Charles Hope Ltd			
Drawing Name Planning Condition 11 - Materials - Courtyard			
Drawing Status FOR PLANNING CONDITIONS ONLY			
baron + baron architects.			
w_ baronandbaronarchitects.co.uk e_ studio@baronandbaronarchitects.co.uk t_ (+44) 01262 611445			
Project No.	0092	CAD File Name	WORK_F0RMER_JONES_SITE_SALISBURY_STAGE 4 SITE BASE.rvt
DWG Date	07/03/2025	Drawing No.	
Sheet Size	ISO A1		
Scale @ A1	1:20		0092-B+B-00-XX-DR-A-514-P02
Drawn	MJH	Checked	JB