


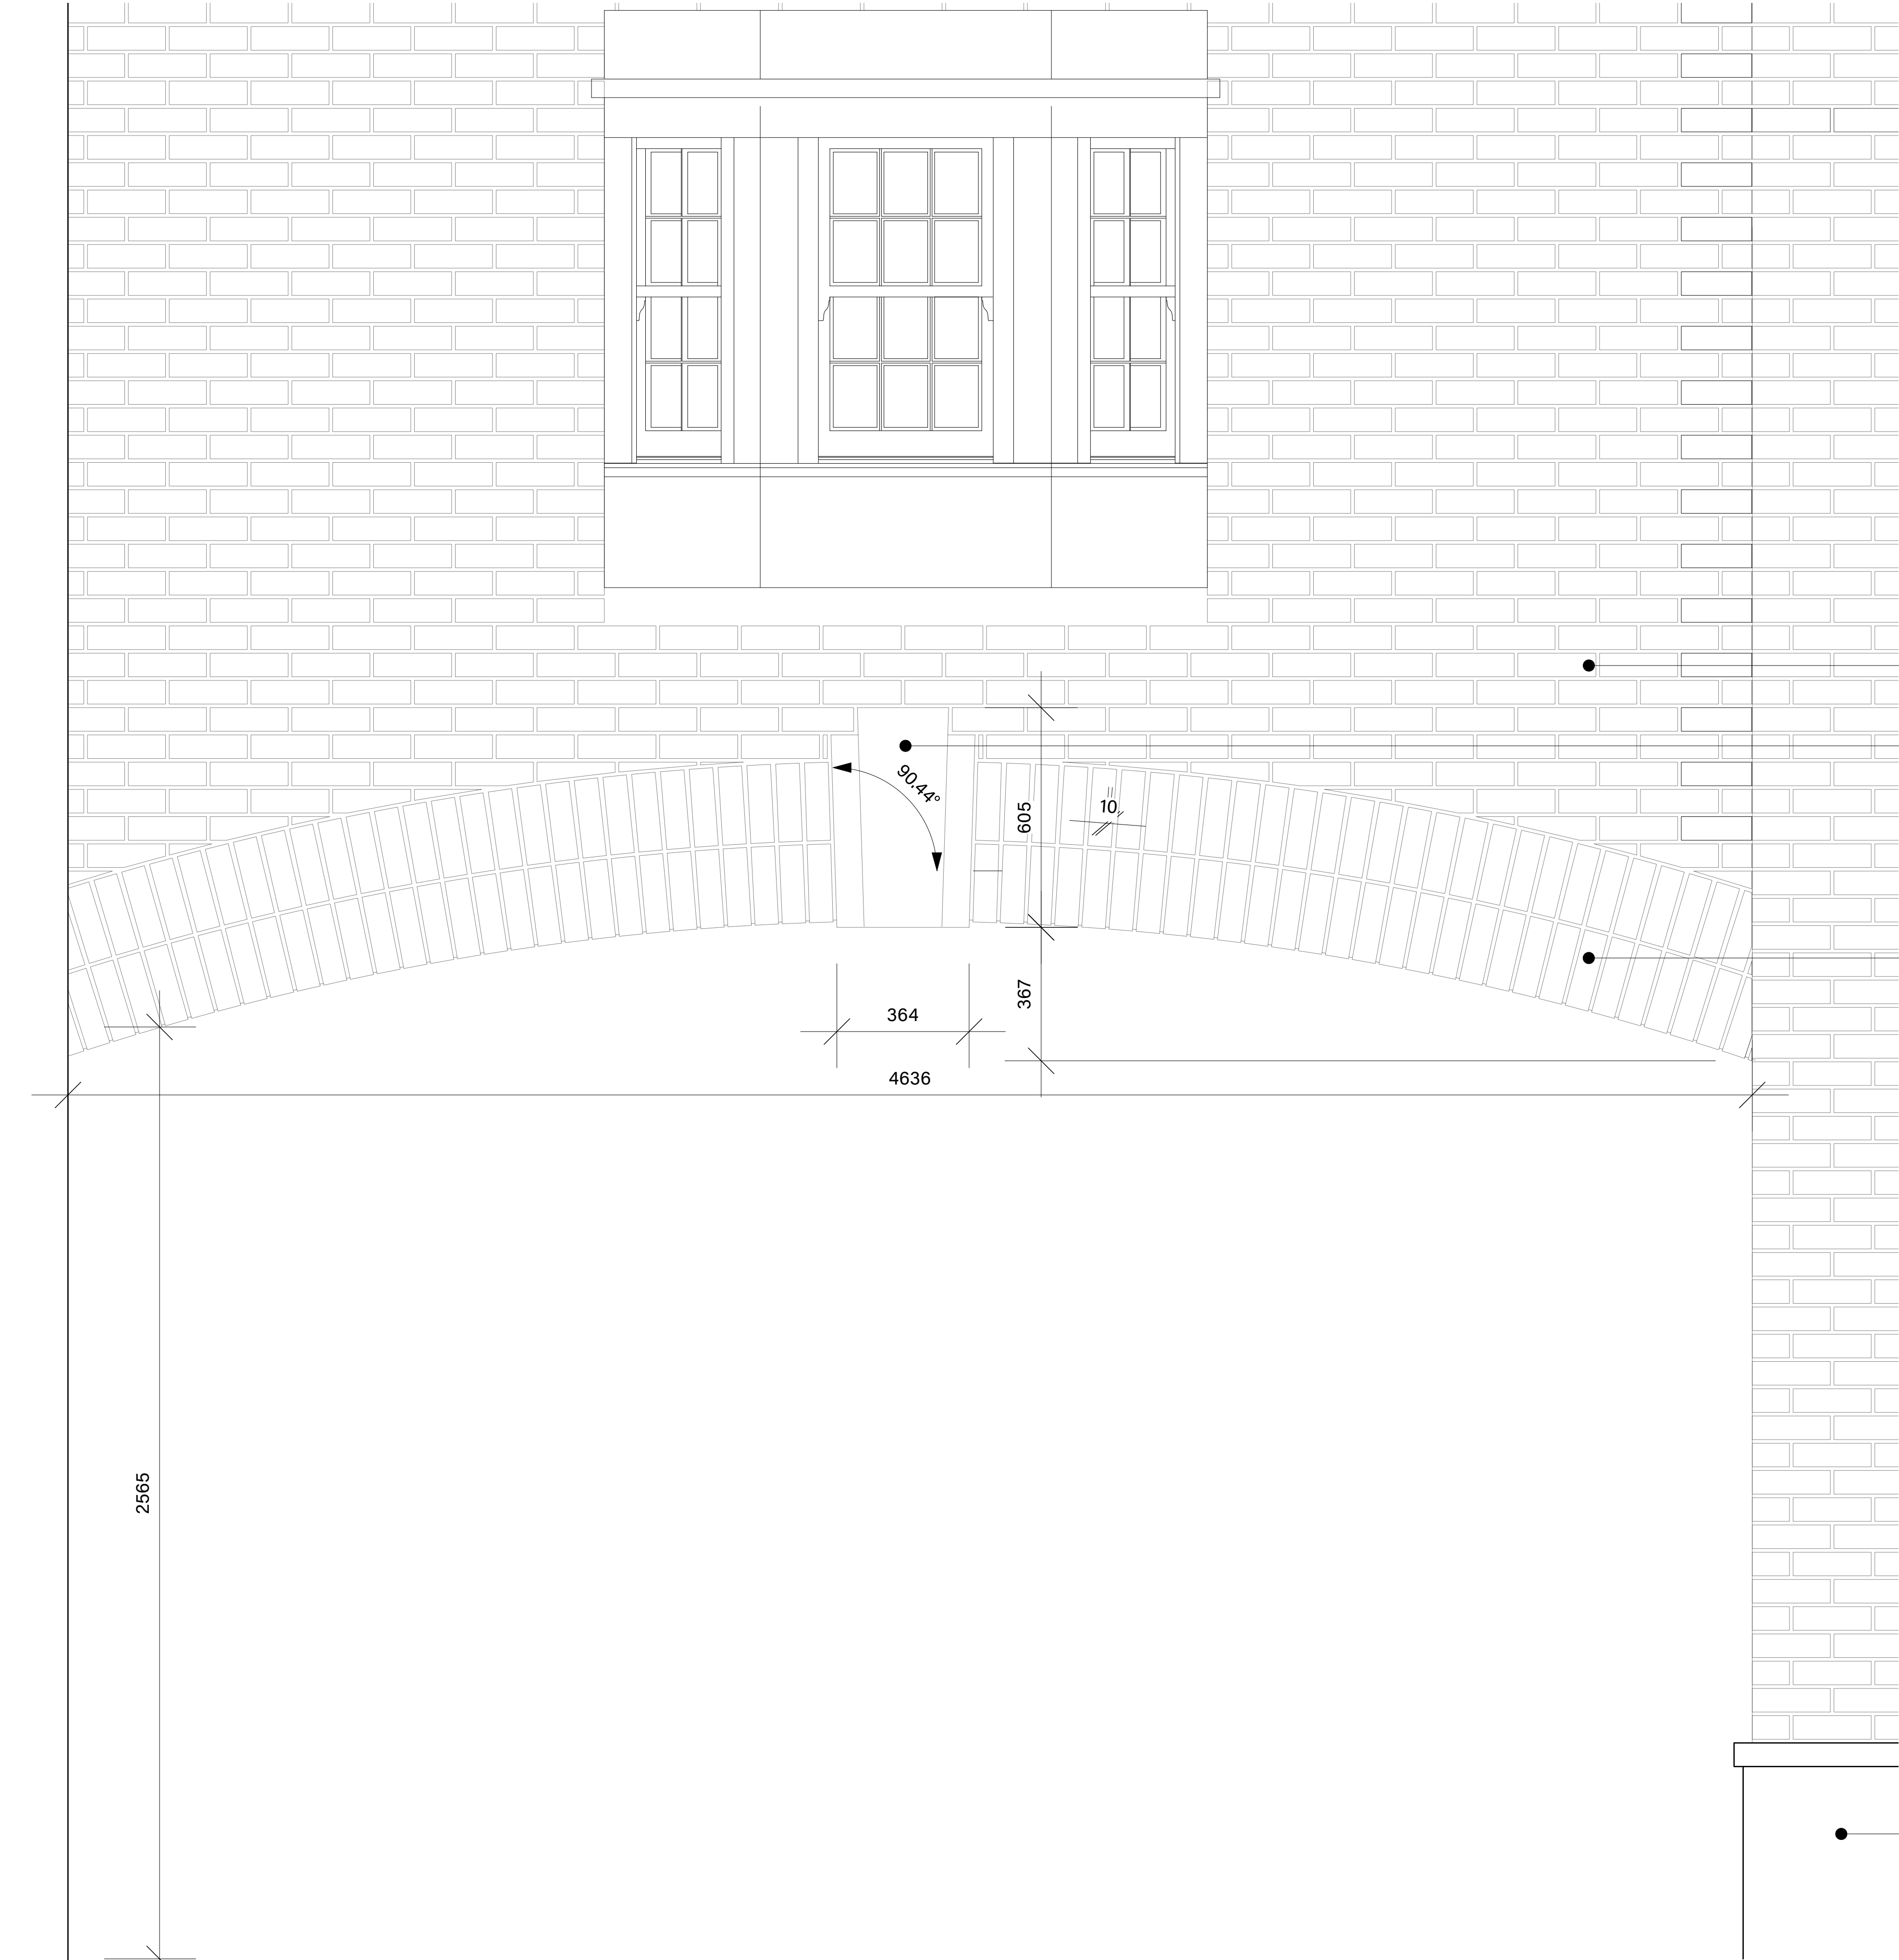

Facing brick laid in  
stretcher bond.

Reconstituted stone  
keystone.

Double soldier brick  
bond arch.

Rendered plinth  
painted black.

| Rev                                                                                                  | Date | Revision Note                                     | By |
|---|------|---------------------------------------------------|----|
| Notes                                                                                                |      |                                                   |    |
| Do not scale from this drawing, use figured dimensions only.                                         |      |                                                   |    |
| All structure shown indicatively and to structural engineers design and specification.               |      |                                                   |    |
| Below ground drainageshown indicatively and to civil engineer's design and specification.            |      |                                                   |    |
| Report any discrepancies to the drawing originator in writing upon discovery.                        |      |                                                   |    |
| Project                                                                                              |      |                                                   |    |
| Former Jones and Co Site                                                                             |      |                                                   |    |
| Address                                                                                              |      |                                                   |    |
| Former Jones and Co Site,<br>Rollestone Street,<br>Salisbury,<br>SP1 1ED                             |      |                                                   |    |
| Client                                                                                               |      |                                                   |    |
| Charles Hope Ltd                                                                                     |      |                                                   |    |
| Drawing Name                                                                                         |      |                                                   |    |
| Planning Condition 11 - Brick Arch Elevation                                                         |      |                                                   |    |
| Drawing Status                                                                                       |      |                                                   |    |
| FOR PLANNING CONDITIONS ONLY                                                                         |      |                                                   |    |
| baron + baron architects.                                                                            |      |                                                   |    |
| w_ baronandbaronarchitects.co.uk<br>e_ studio@baronandbaronarchitects.co.uk<br>t_ (+44) 01202 611445 |      |                                                   |    |
| Project No.                                                                                          |      | CAD File Name                                     |    |
| 0092                                                                                                 |      | FORMER JONES SITE SALISBURY_STAGE 4 SITE BASE.rvt |    |
| DWG Date                                                                                             |      | Drawing No.                                       |    |
| 10/09/2025                                                                                           |      |                                                   |    |
| Sheet Size                                                                                           |      | Rev.                                              |    |
| ISO A1                                                                                               |      |                                                   |    |
| Scale @ A1                                                                                           |      | 0092-B+B-00-XX-DR-A-502-P00                       |    |
| 1:10                                                                                                 |      |                                                   |    |
| Drawn                                                                                                |      | Checked                                           |    |
| JB                                                                                                   |      | RB                                                |    |