

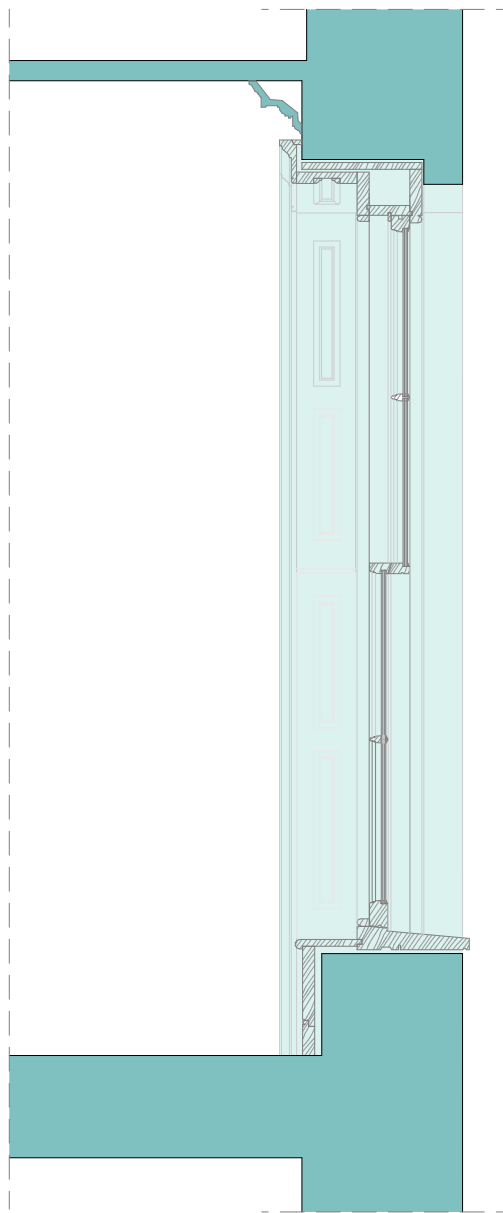


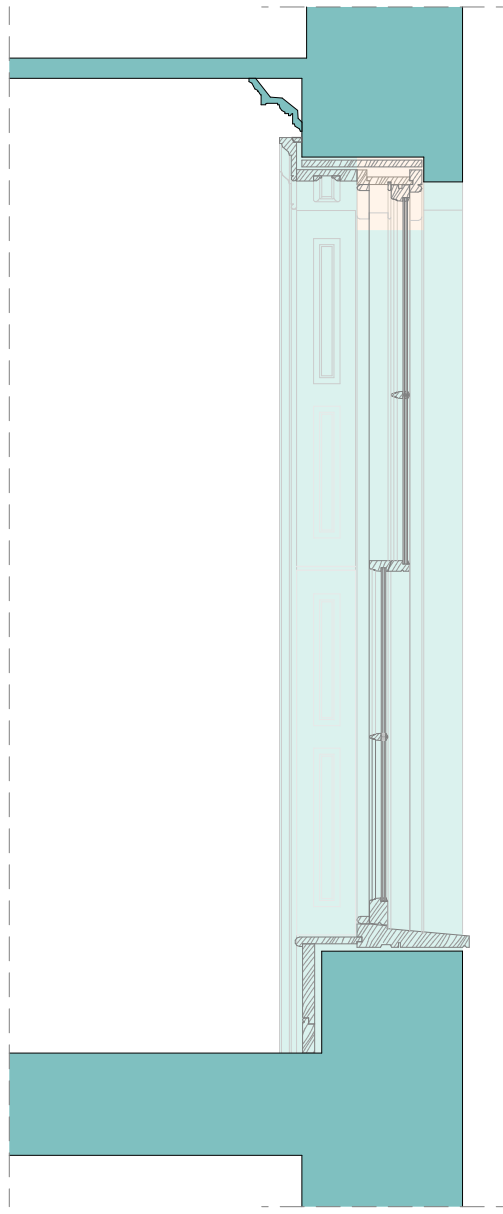



Section S1
Timber sash window with linear head

Brick opening
2,035

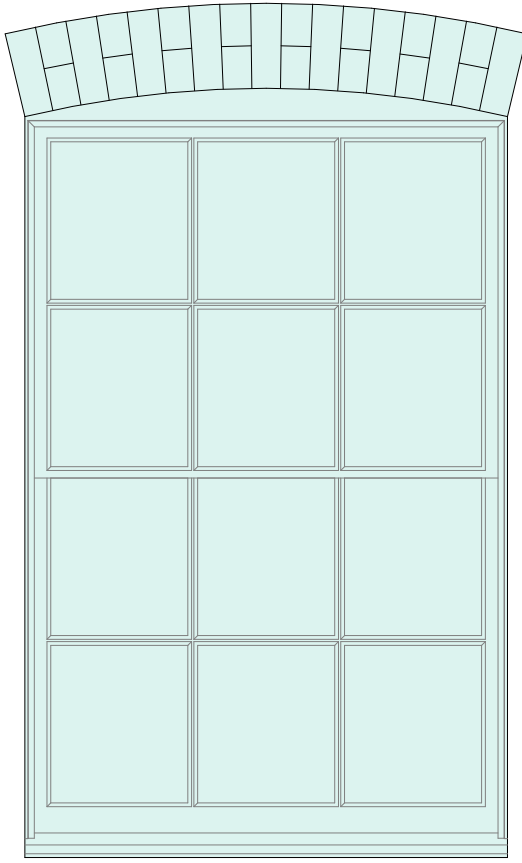

Section S2
Timber segmental arch sash window.
Brick opening and structural opening remain unaltered while the top section of the joinery is proposed as arched.

Brick opening
2,035

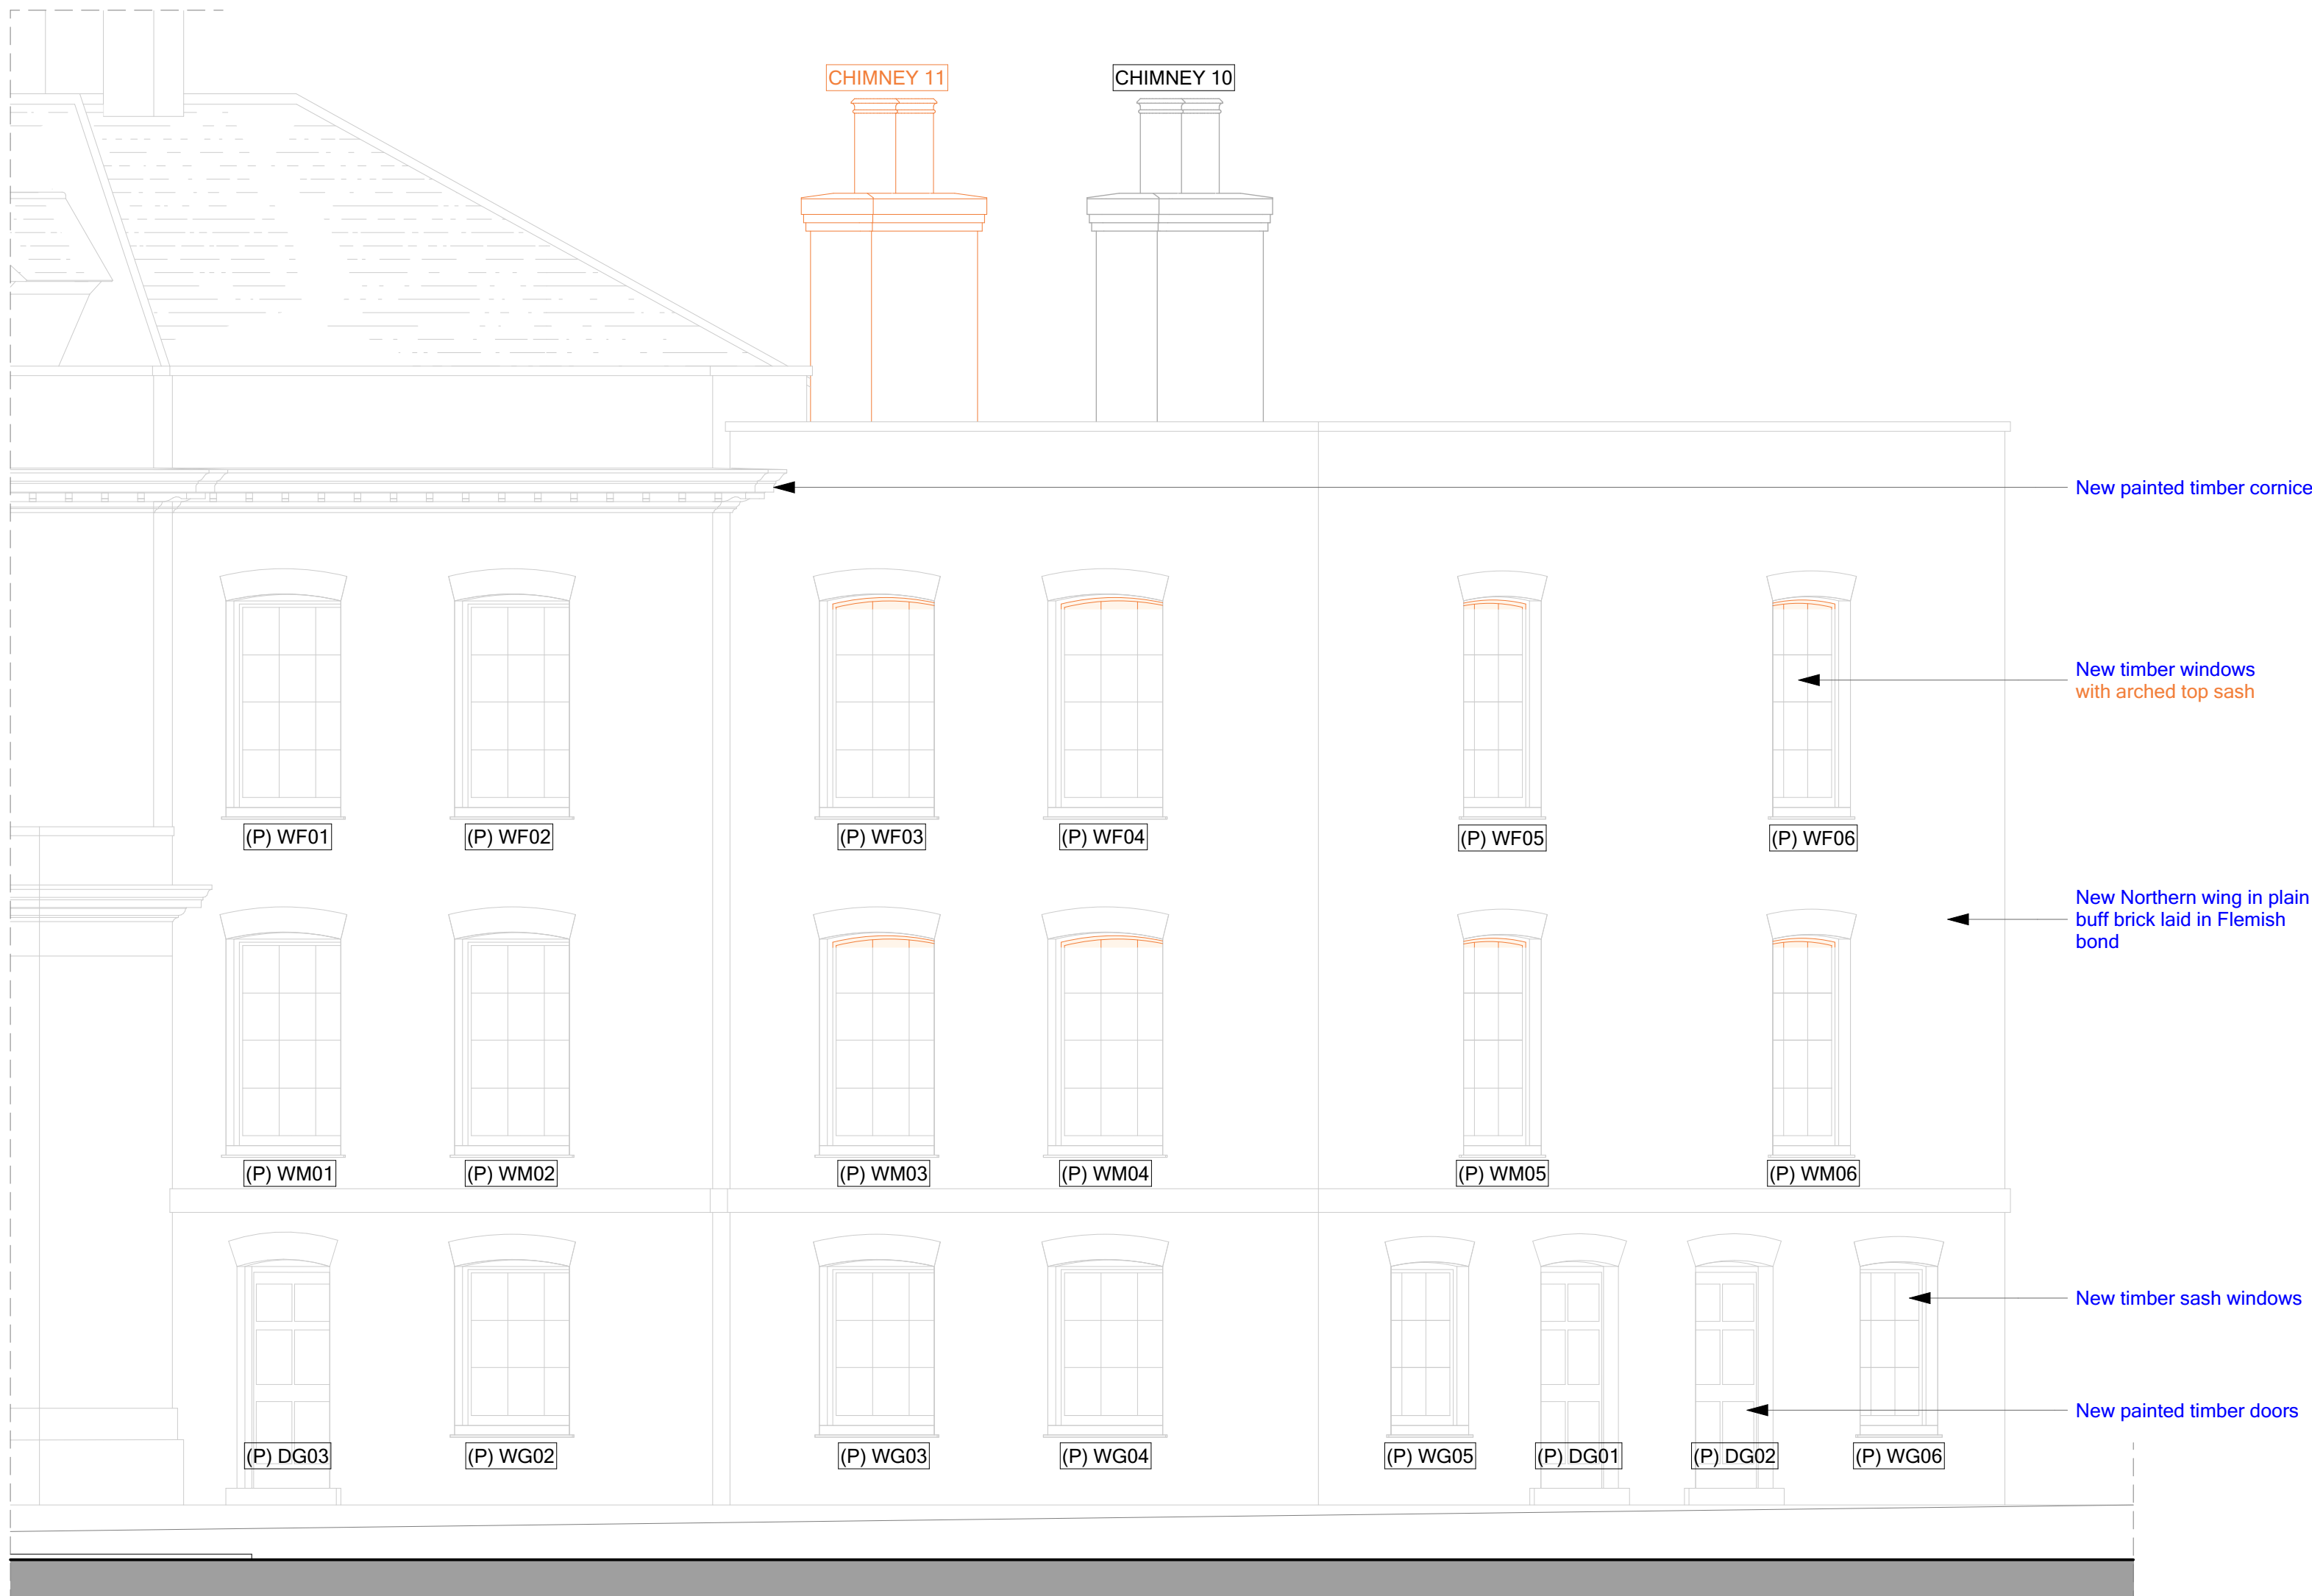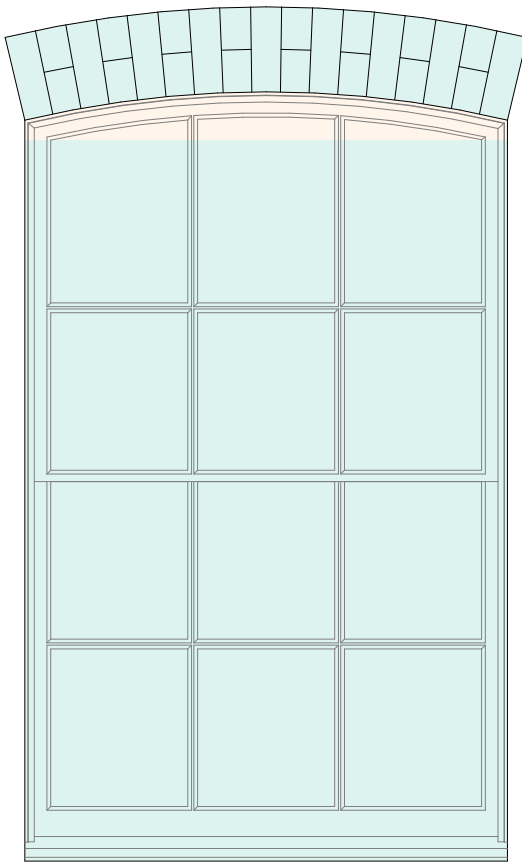

New painted timber cornice

New timber windows
with arched top sash

New Northern wing in plain
buff brick laid in Flemish
bond

New timber sash windows


New painted timber doors

Adjacent Properties and Boundaries are shown for illustrative purposes only and have not been surveyed unless otherwise stated.
All areas shown are approximate and should be verified before forming the basis of a decision.
Do not scale other than for Planning Application purposes.
All dimensions must be checked by the contractor before commencing work on site.
No deviation from this drawing will be permitted without the prior written consent of the Architect.
The copyright of this drawing remains with the Architect and may not be reproduced in any form without prior written consent.
Ground Floor Slabs, Foundations, Sub-Structures, etc. All work below ground level is shown provisionally. Inspection of ground condition is essential prior to work commencing.
Reassessment is essential when the ground conditions are apparent, and redesign may be necessary in the light of soil conditions found. The responsibility for establishing the soil and sub-soil conditions rests with the contractor.

0 1 2 3 4 5
Scale 1:50

KEY

- Original Structure
- (text) Approved Proposal
App.ref (PL/2023/01783) - Planning
App.ref (PL/2023/02290) - Listed Building
App.ref (PL/2024/04988) - Listed Building
- (text) Proposed Minor
Amendments To Approved
Scheme

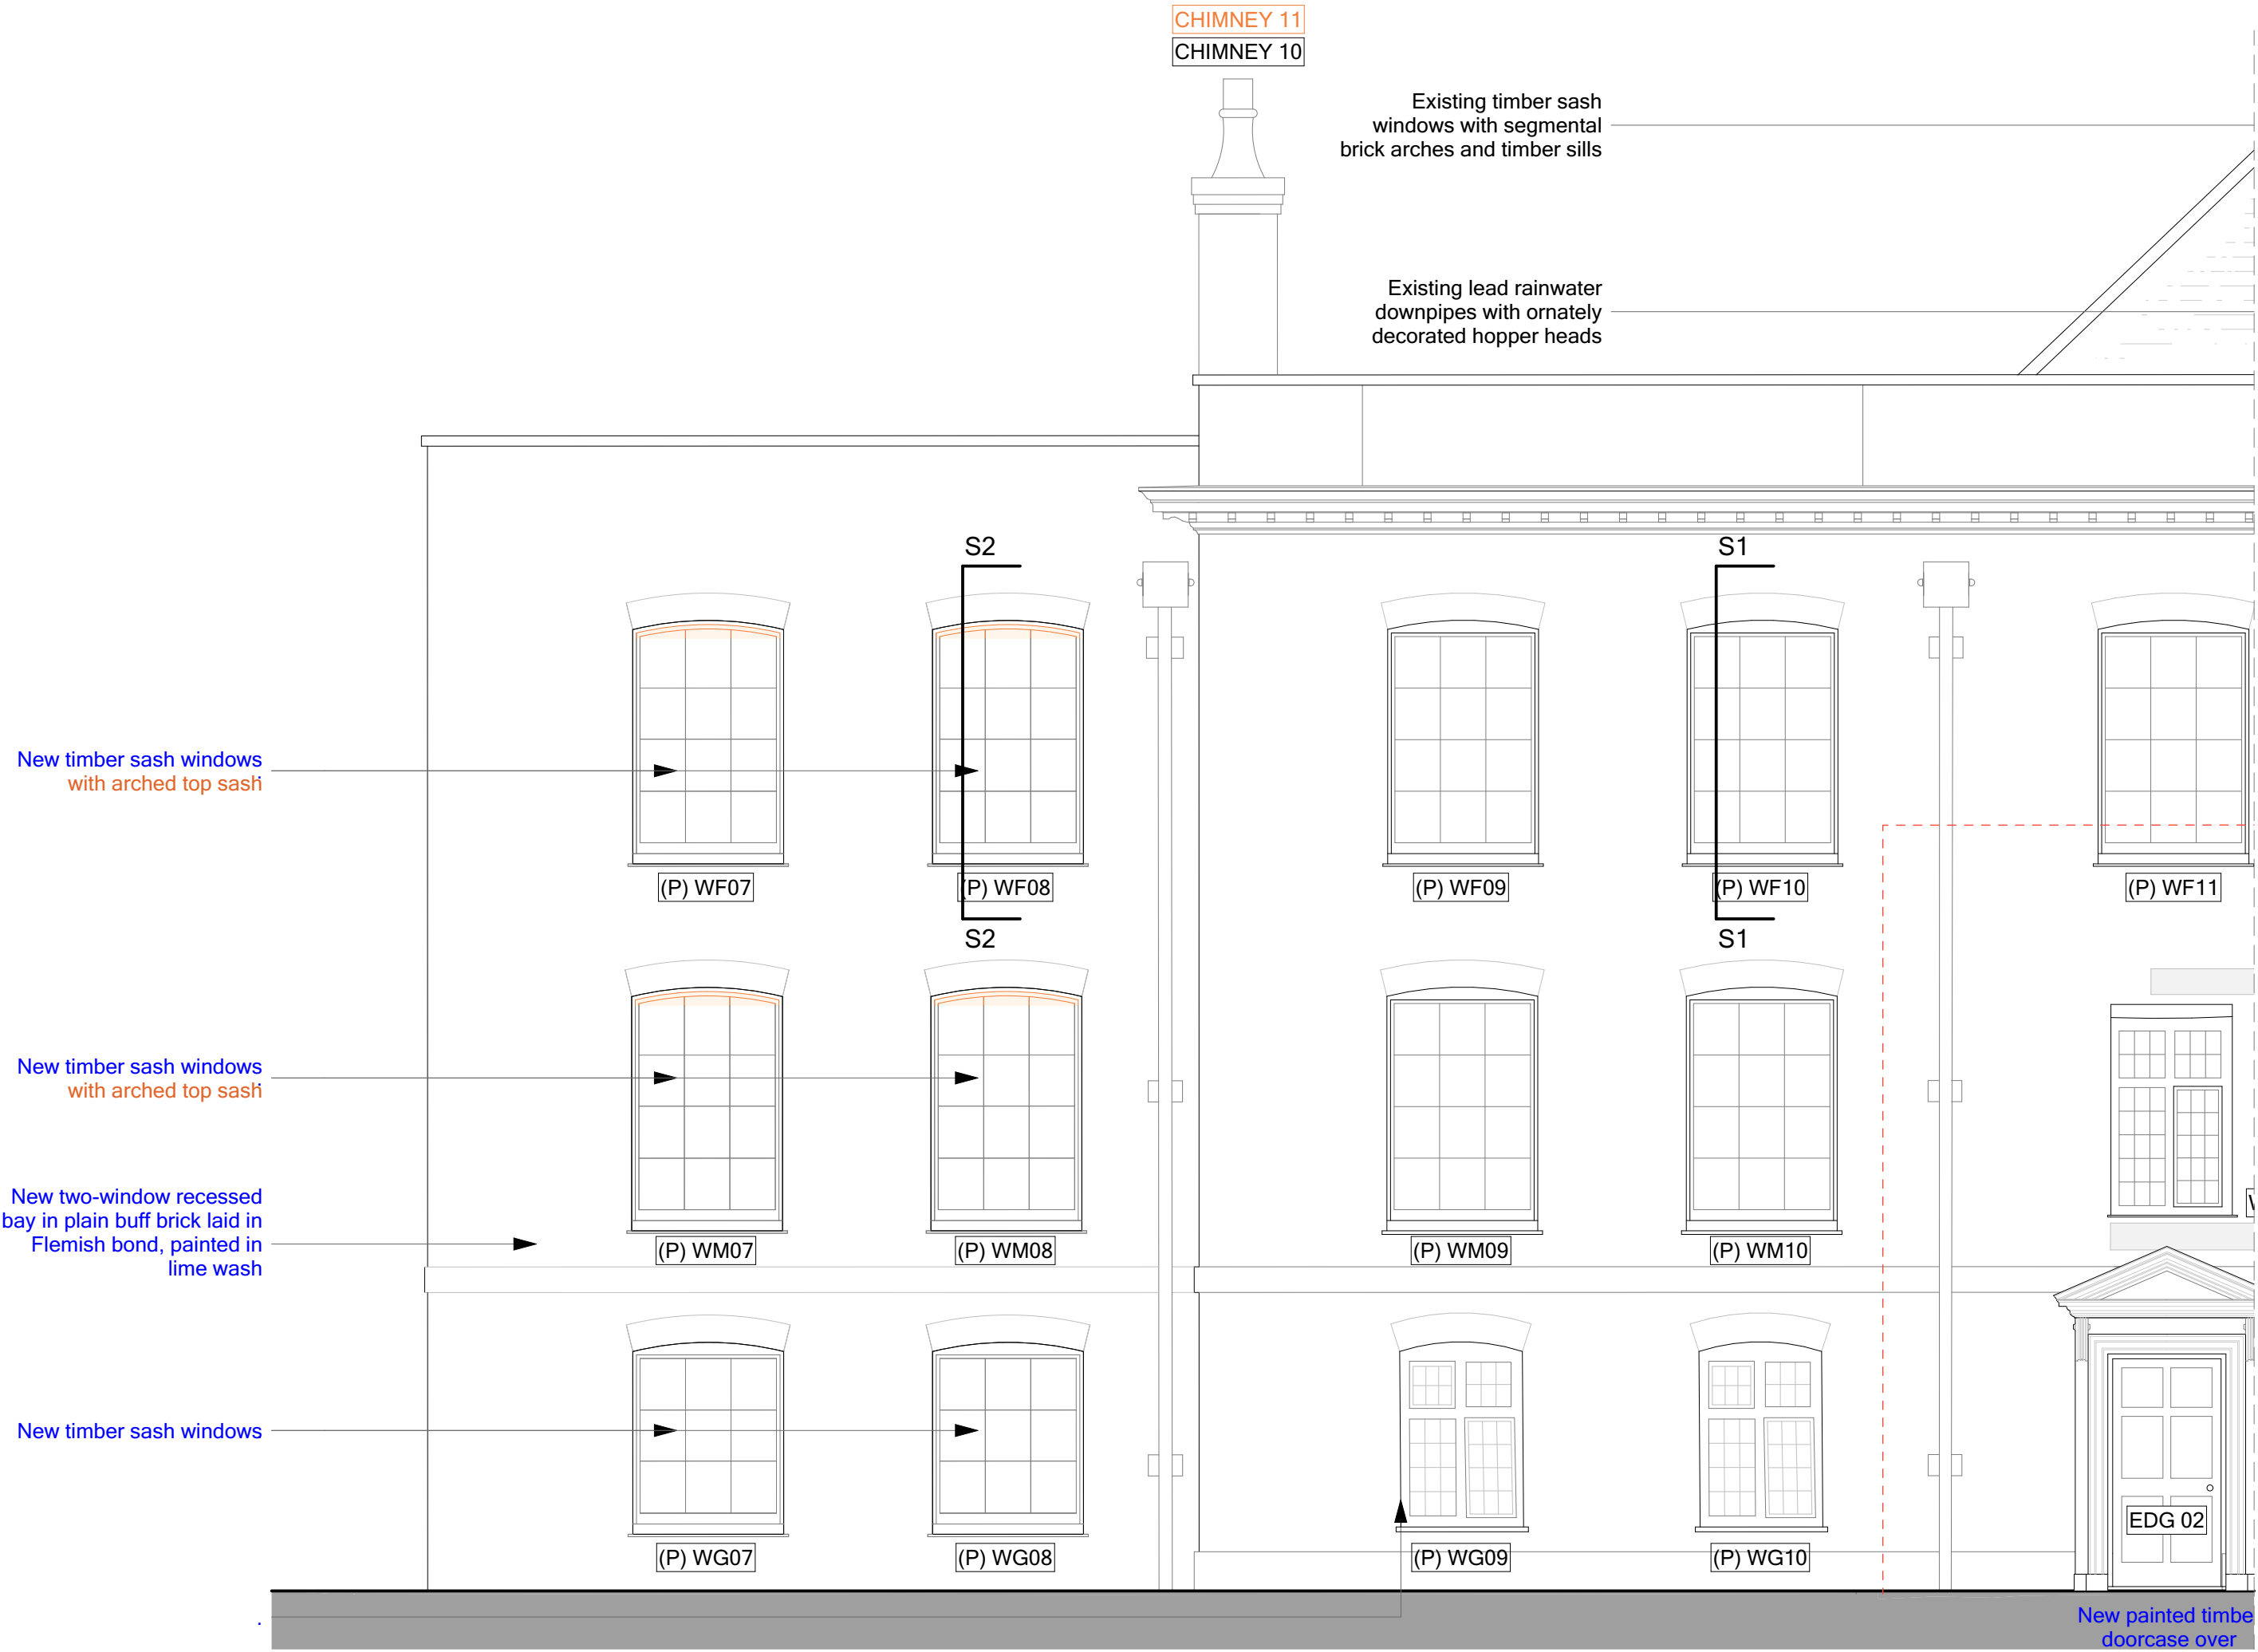

New timber sash windows
with arched top sash

New timber sash windows
with arched top sash

New two-window recessed
bay in plain buff brick laid in
Flemish bond, painted in
lime wash

New timber sash windows

A 07.10.25 Listed Building Consent Issue GM
Rev Date Description Initials

LBC ISSUE

PROJECT Conholt Park

TITLE: Windows to extension

SCALE: 1:50, 1:20 @A1

DATE:

DRAWING No: 6369-MH-173

DRAWN BY:

ADAM ARCHITECTURE

OLD HYDE HOUSE, 75 HYDE STREET
WINCHESTER, HANTS, SO23 7DW, TEL. 01962 843843

WEST WING, SOMERSET HOUSE, STRAND
LONDON, WC2R 1LA, TEL. 020 7841 0140

www.adamarchitecture.com contact@adamarchitecture.com