


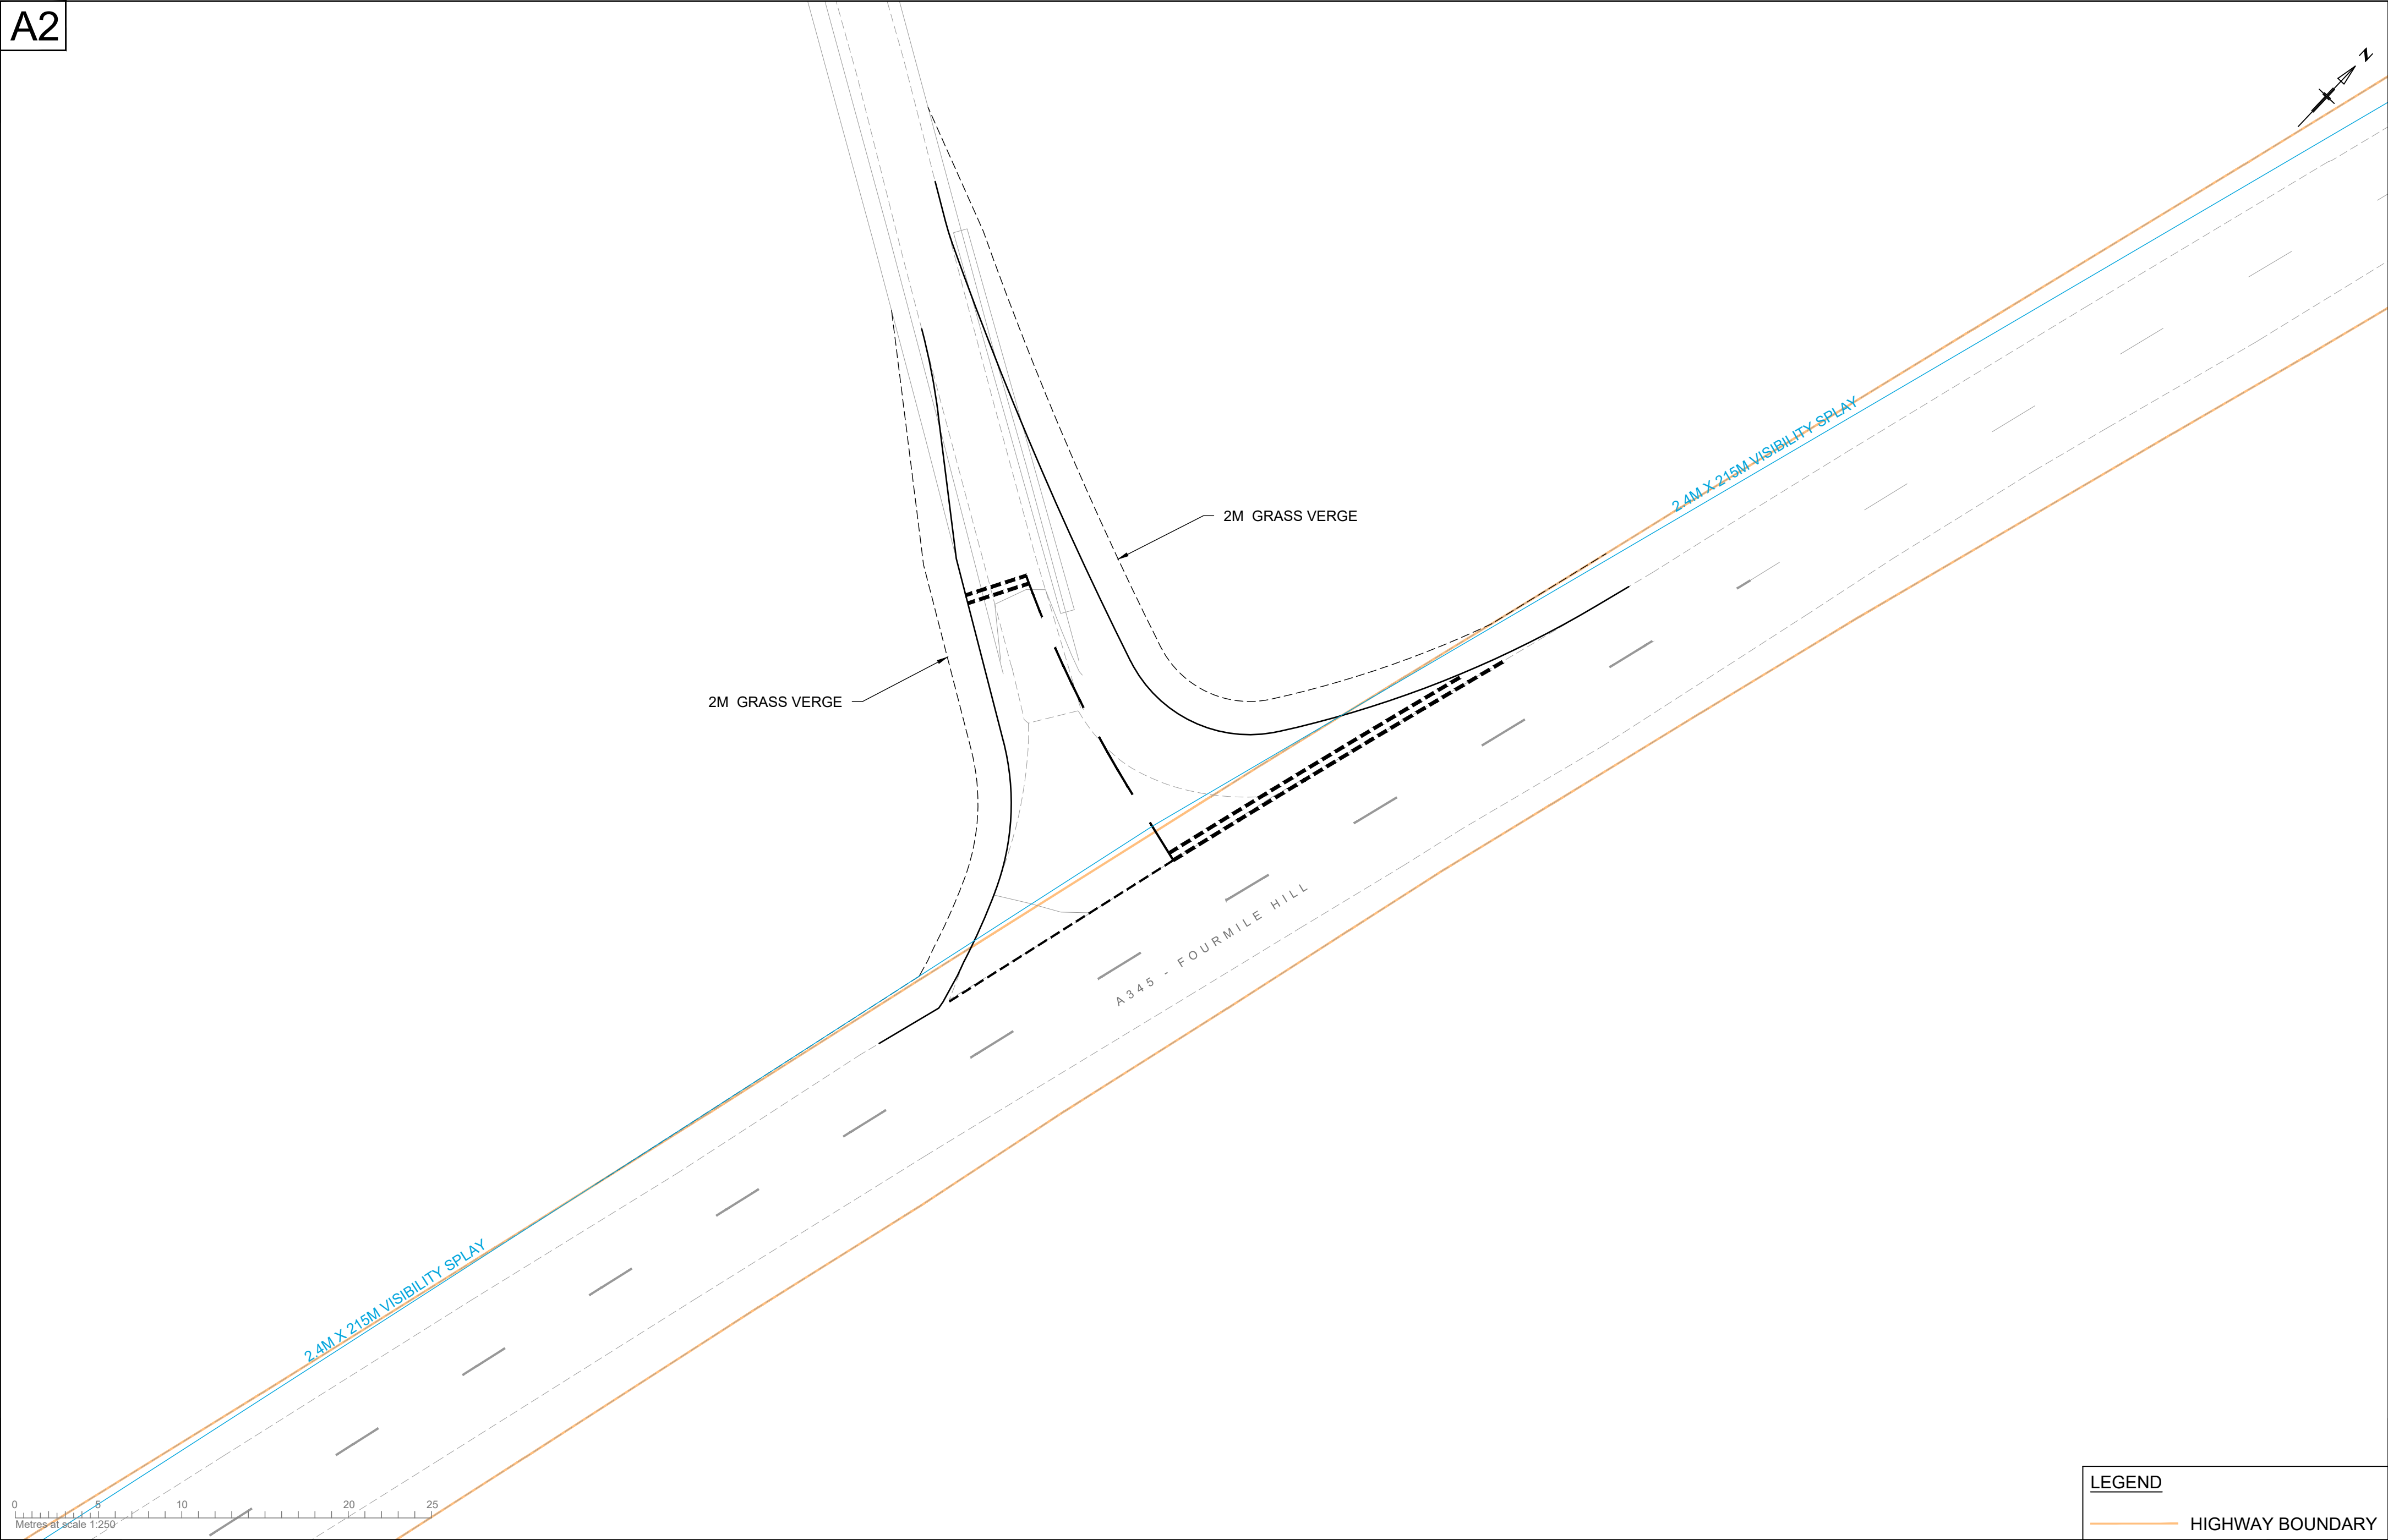

LEGEND

HIGHWAY BOUNDARY

Reproduced from Ordnance Survey material by permission of Ordnance Survey on behalf of the Controller of His Majesty's Stationary Office © Crown copyright. Unauthorised reproduction infringes Crown copyright and may lead to prosecution or civil proceedings. Connect Consultants Ltd Licence number: 100022432

connect CONSULTANTS CONNECT CONSULTANTS LTD 78 BROAD STREET, CHIPPING SODBURY, BRISTOL, BS37 6AG Tel: 01454 320 220 Fax: 01454 320 099 Web: www.connect-consultants.com Email: bristol@connect-consultants.com	safecontractor APPROVED bsi UKAS QUALITY MANAGEMENT SYSTEM ISO 9001 : 2015 FS 594947	- -	- -	client GIANT STORAGE	title PROPOSED SITE ACCESS	date AUGUST 2025	drawn by T.A.S	checked by T.B
						scale 1:250	status PLANNING	
						drawing number 250678-010		rev.
		rev.	amendment	by	date			

LEGEND

— HIGHWAY BOUNDARY

Reproduced from Ordnance Survey material by permission of Ordnance Survey on behalf of the Controller of His Majesty's Stationery Office © Crown copyright. Unauthorised reproduction infringes Crown copyright and may lead to prosecution or civil proceedings. Connect Consultants Ltd Licence number: 100022432





CONNECT CONSULTANTS LTD
78 BROAD STREET,
CHIPPING SODBURY,
BRISTOL.
BS37 6AG

Tel: 01454 320 220
Fax: 01454 320 099
Web: www.connect-consultants.com
Email: bristol@connect-consultants.com



				client GIANT STORAGE	title PROPOSED SITE ACCESS VISIBILITY SPLAYS	date AUGUST 2025	drawn by T.A.S	checked by T.B
-	-	-	-	project PROPOSED CHANGE OF USE		scale N.T.S	status PLANNING	
rev.	amendment	by	date	SALTERTON BUILDINGS HIGH POST, SALISBURY		drawing number 250678-011	rev.	

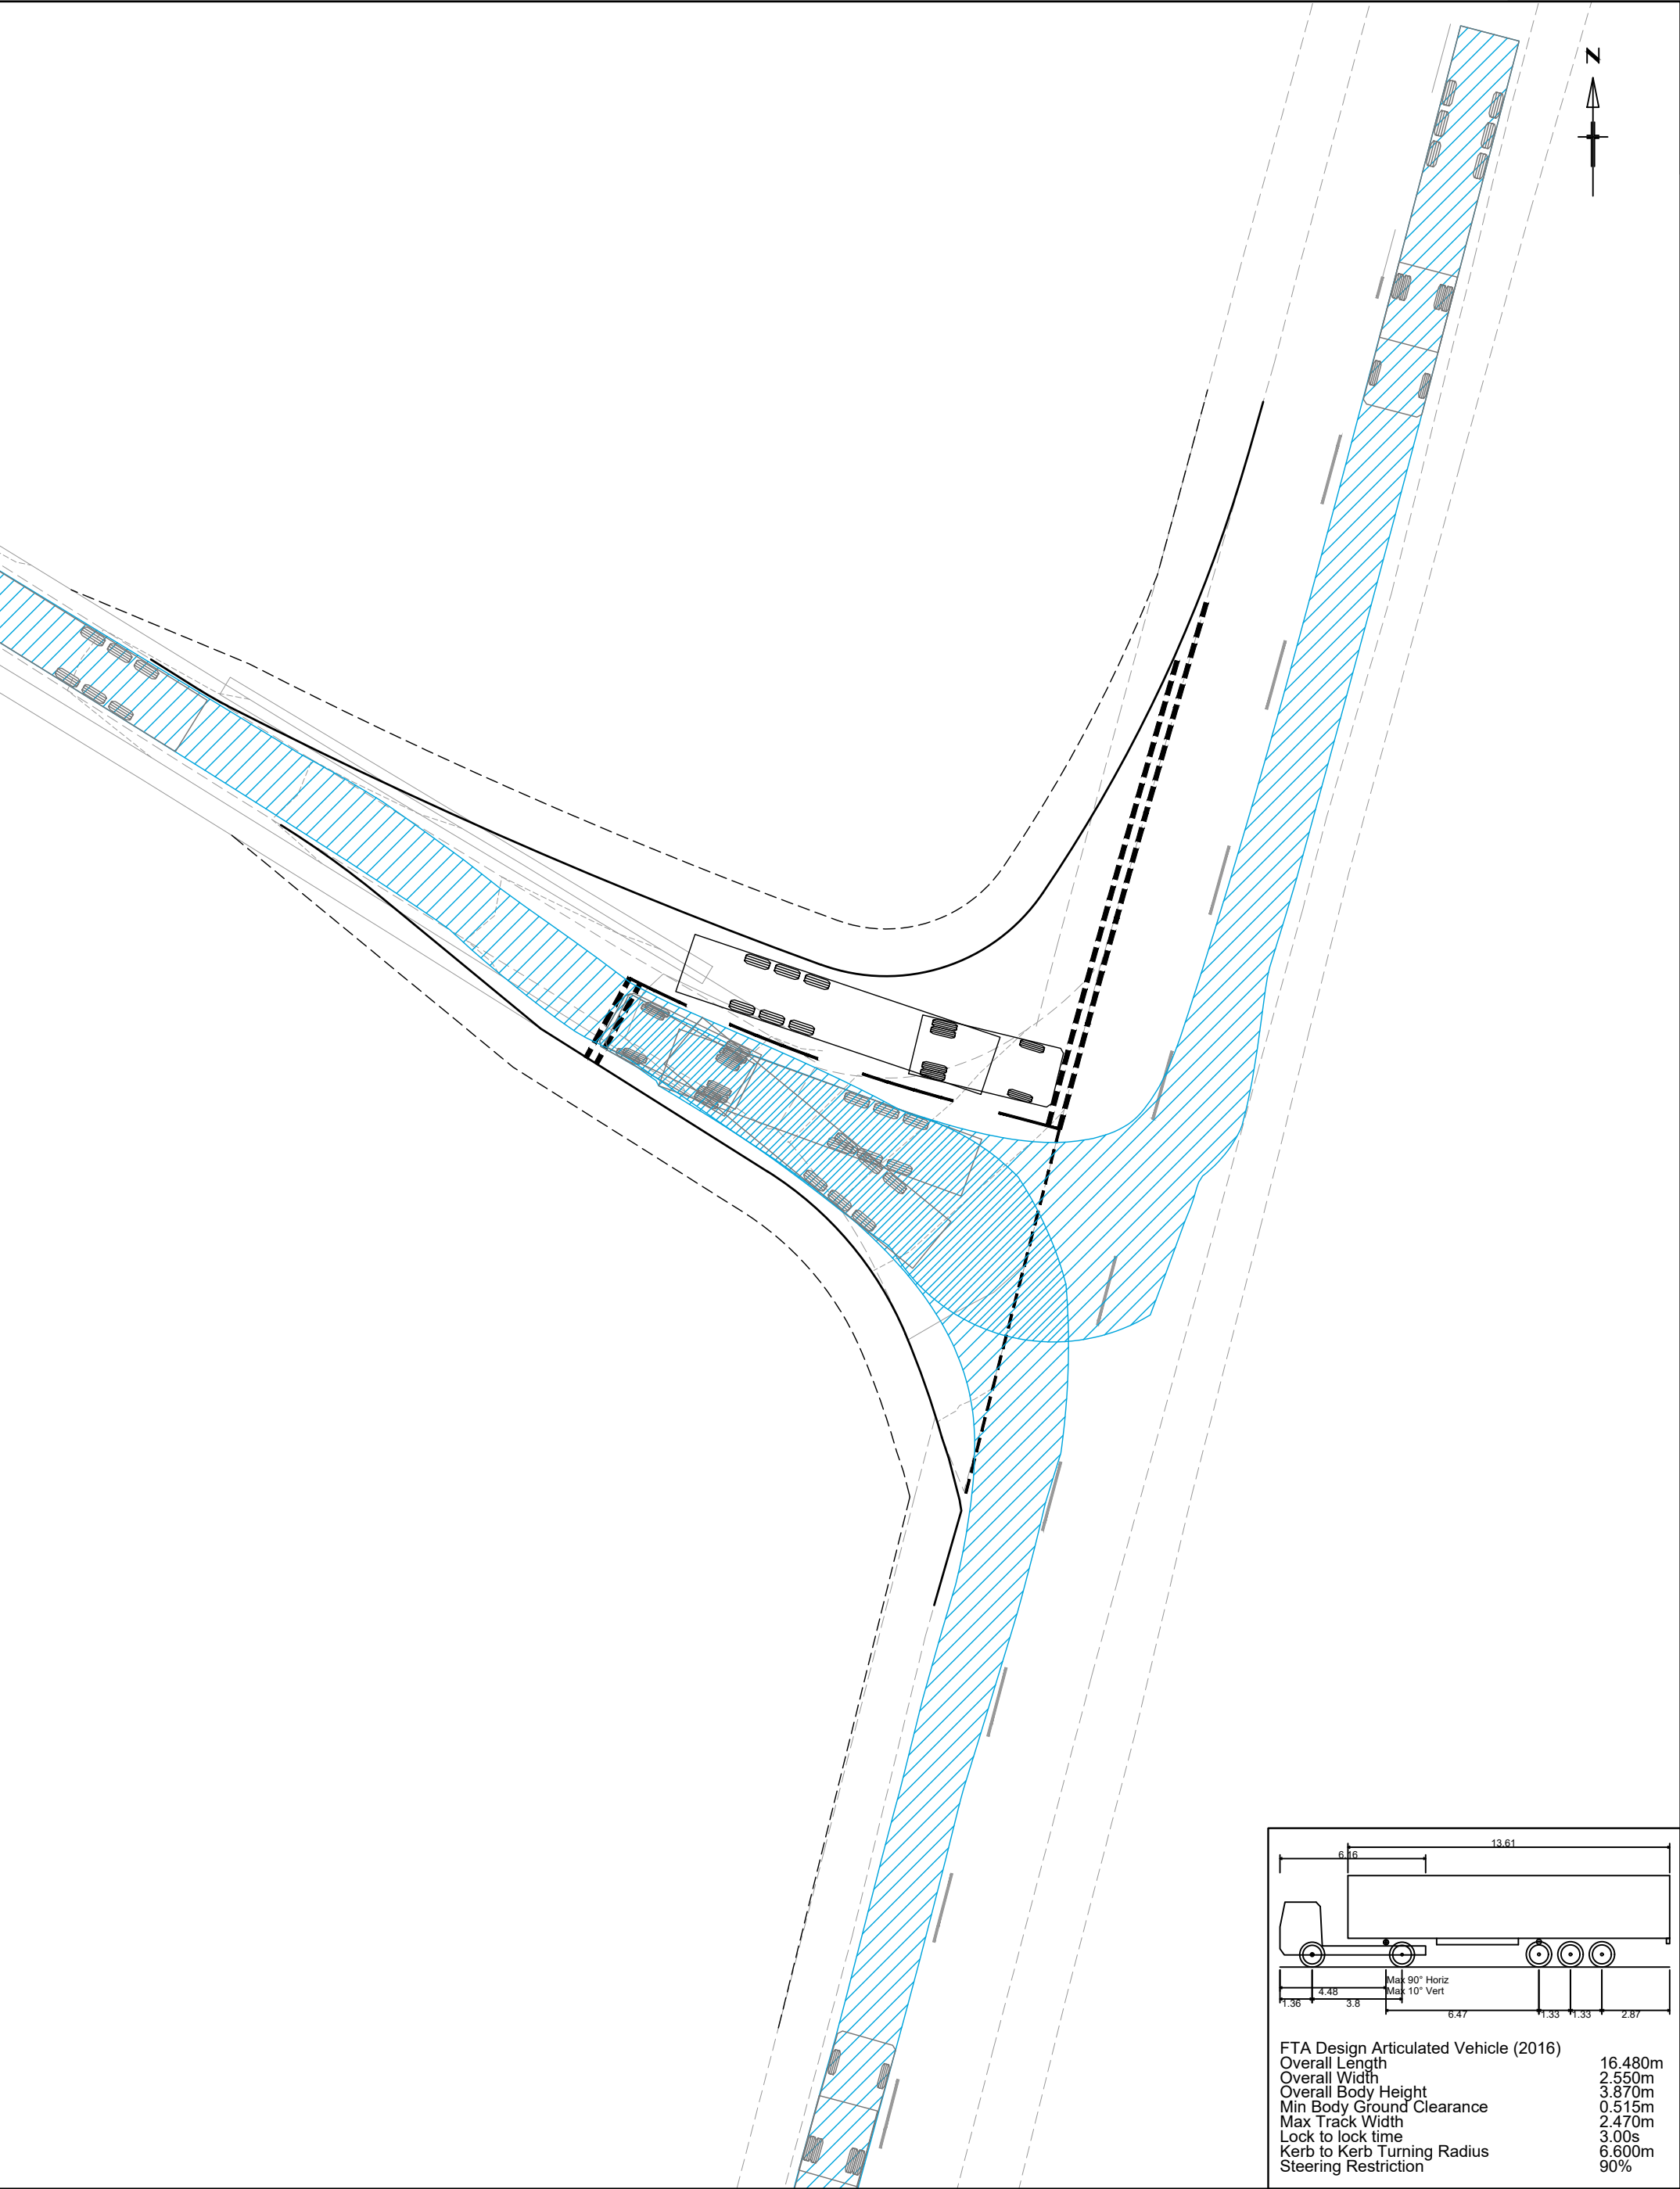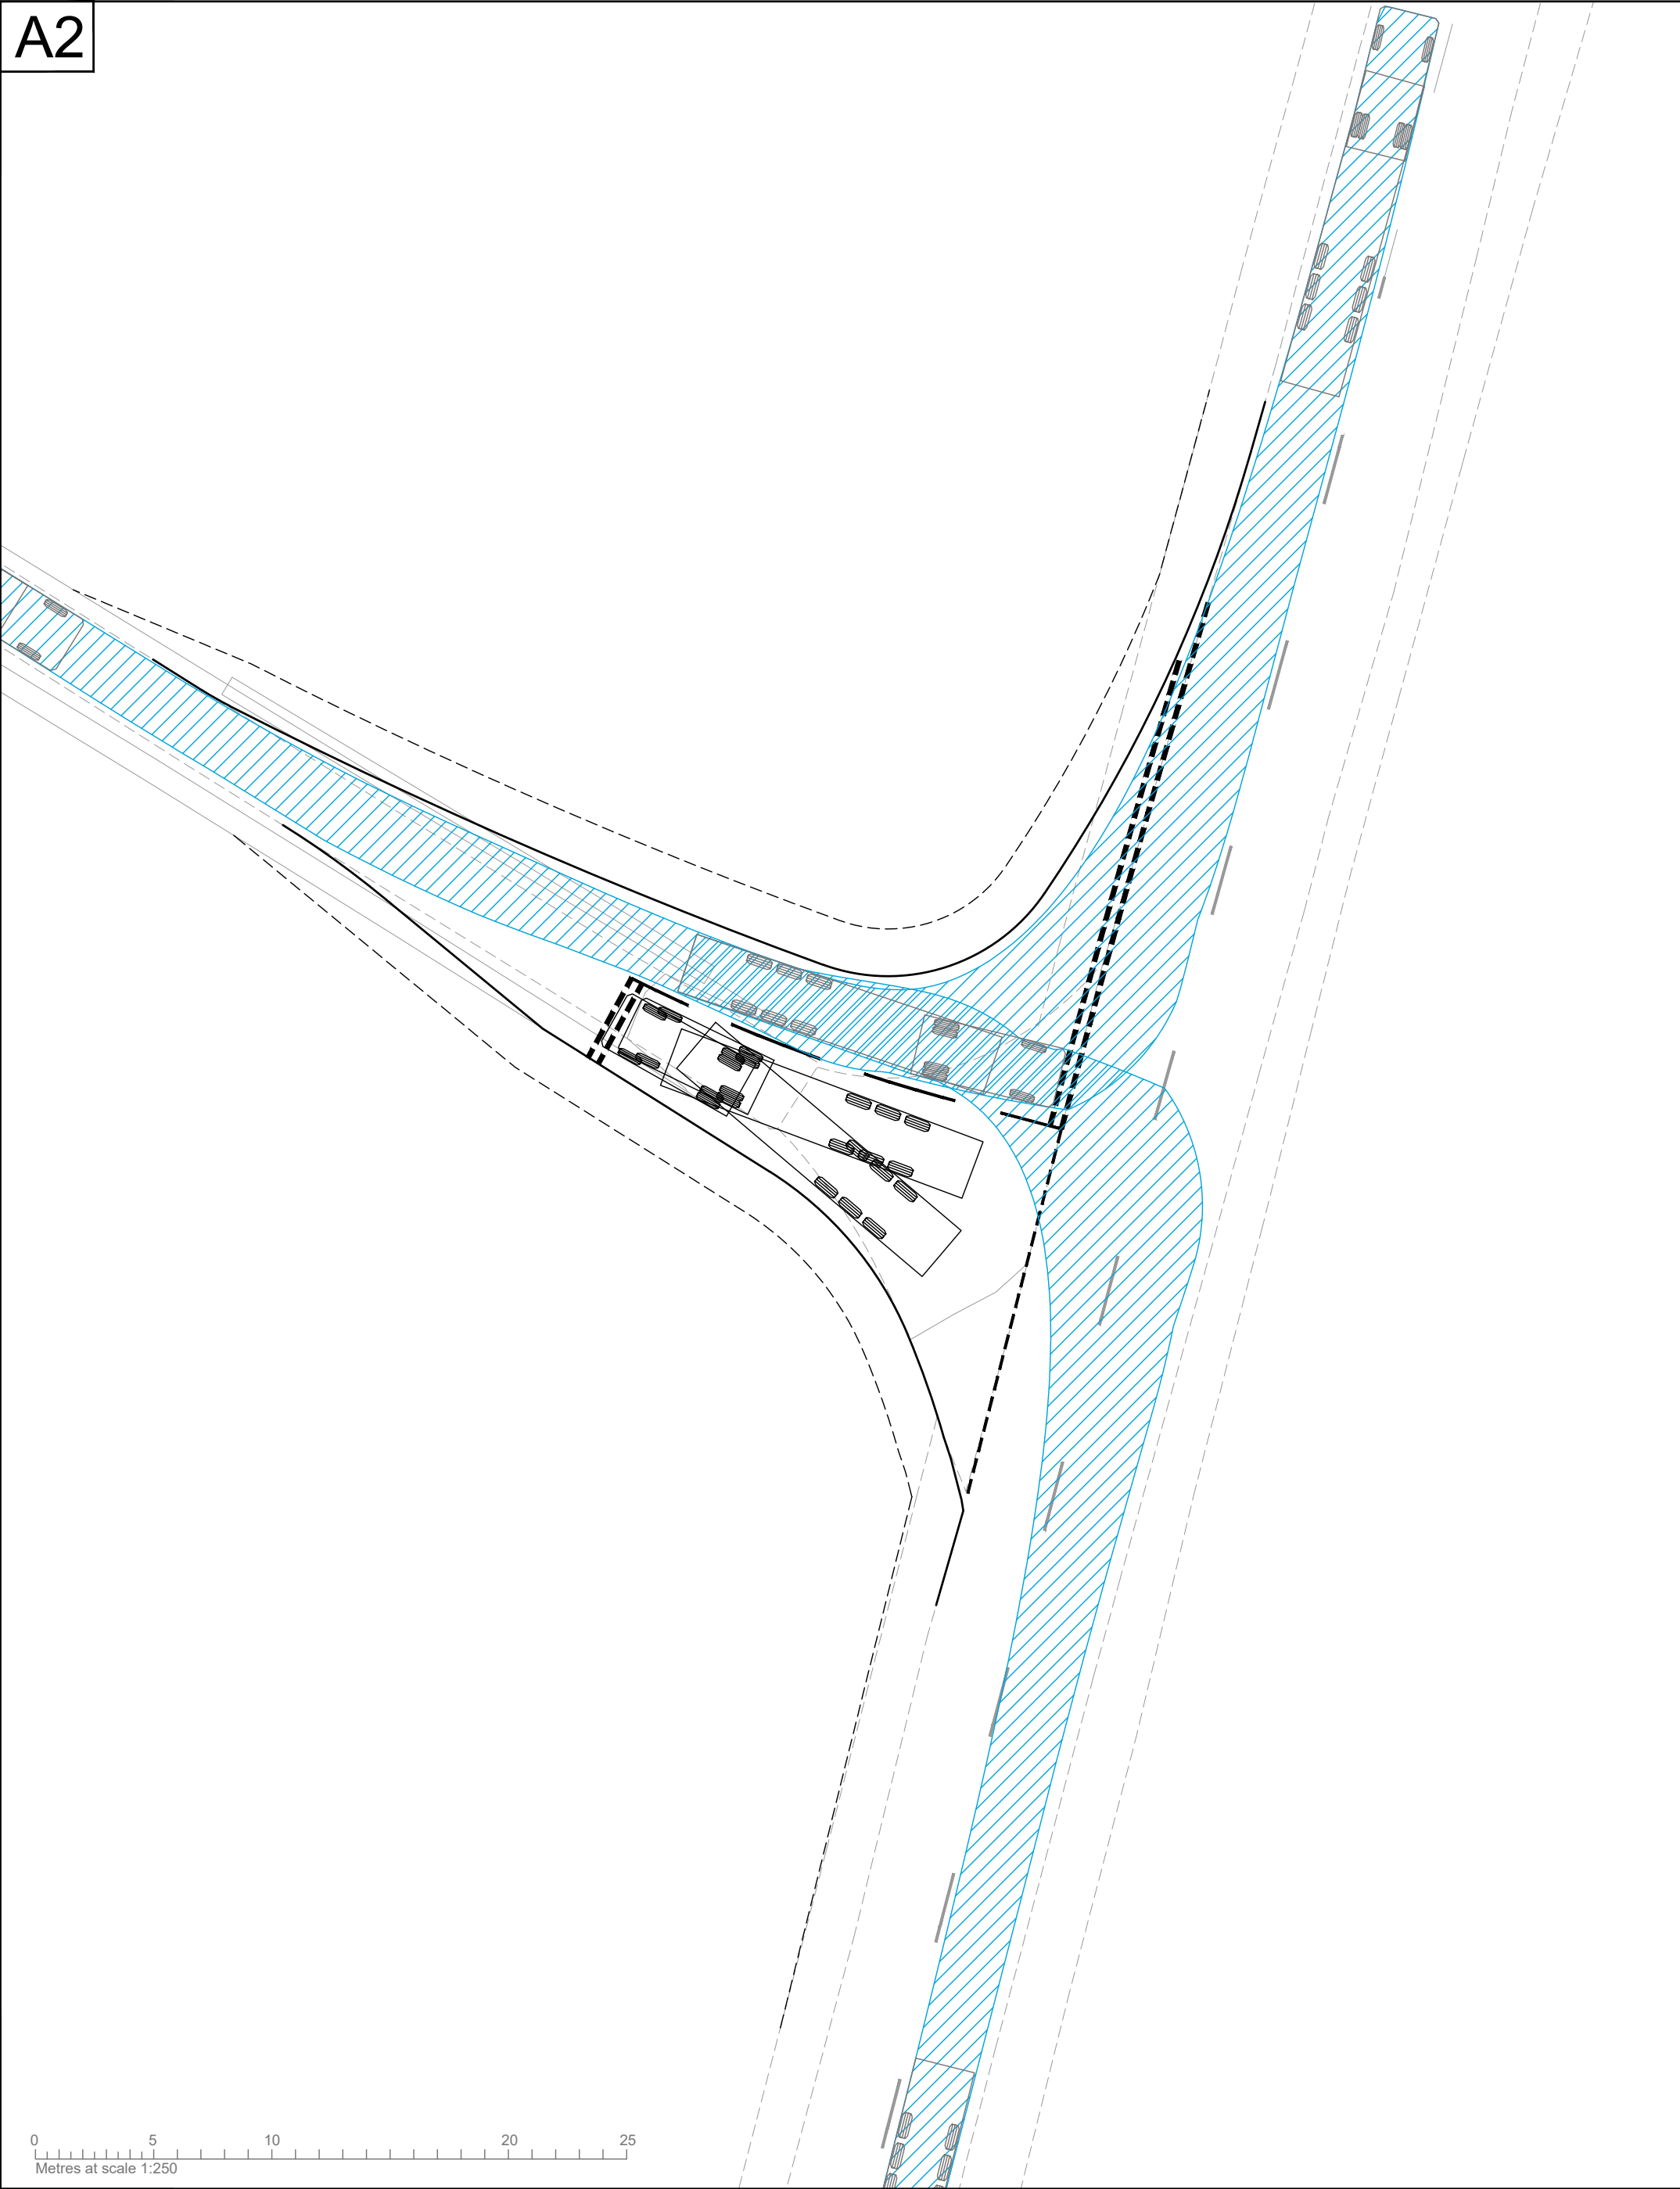

FTA Design Articulated Vehicle (2016)

Overall Length	16.480m
Overall Width	2.550m
Overall Body Height	3.870m
Min Body Ground Clearance	0.515m
Max Track Width	2.470m
Lock to lock time	3.00s
Kerb to Kerb Turning Radius	6.600m
Steering Restriction	90%

Reproduced from Ordnance Survey material by permission of Ordnance Survey on behalf of the Controller of His Majesty's Stationary Office. Crown copyright. Unauthorised reproduction infringes Crown copyright and may lead to prosecution or civil proceedings. Connect Consultants Ltd Licence number: 100022432