



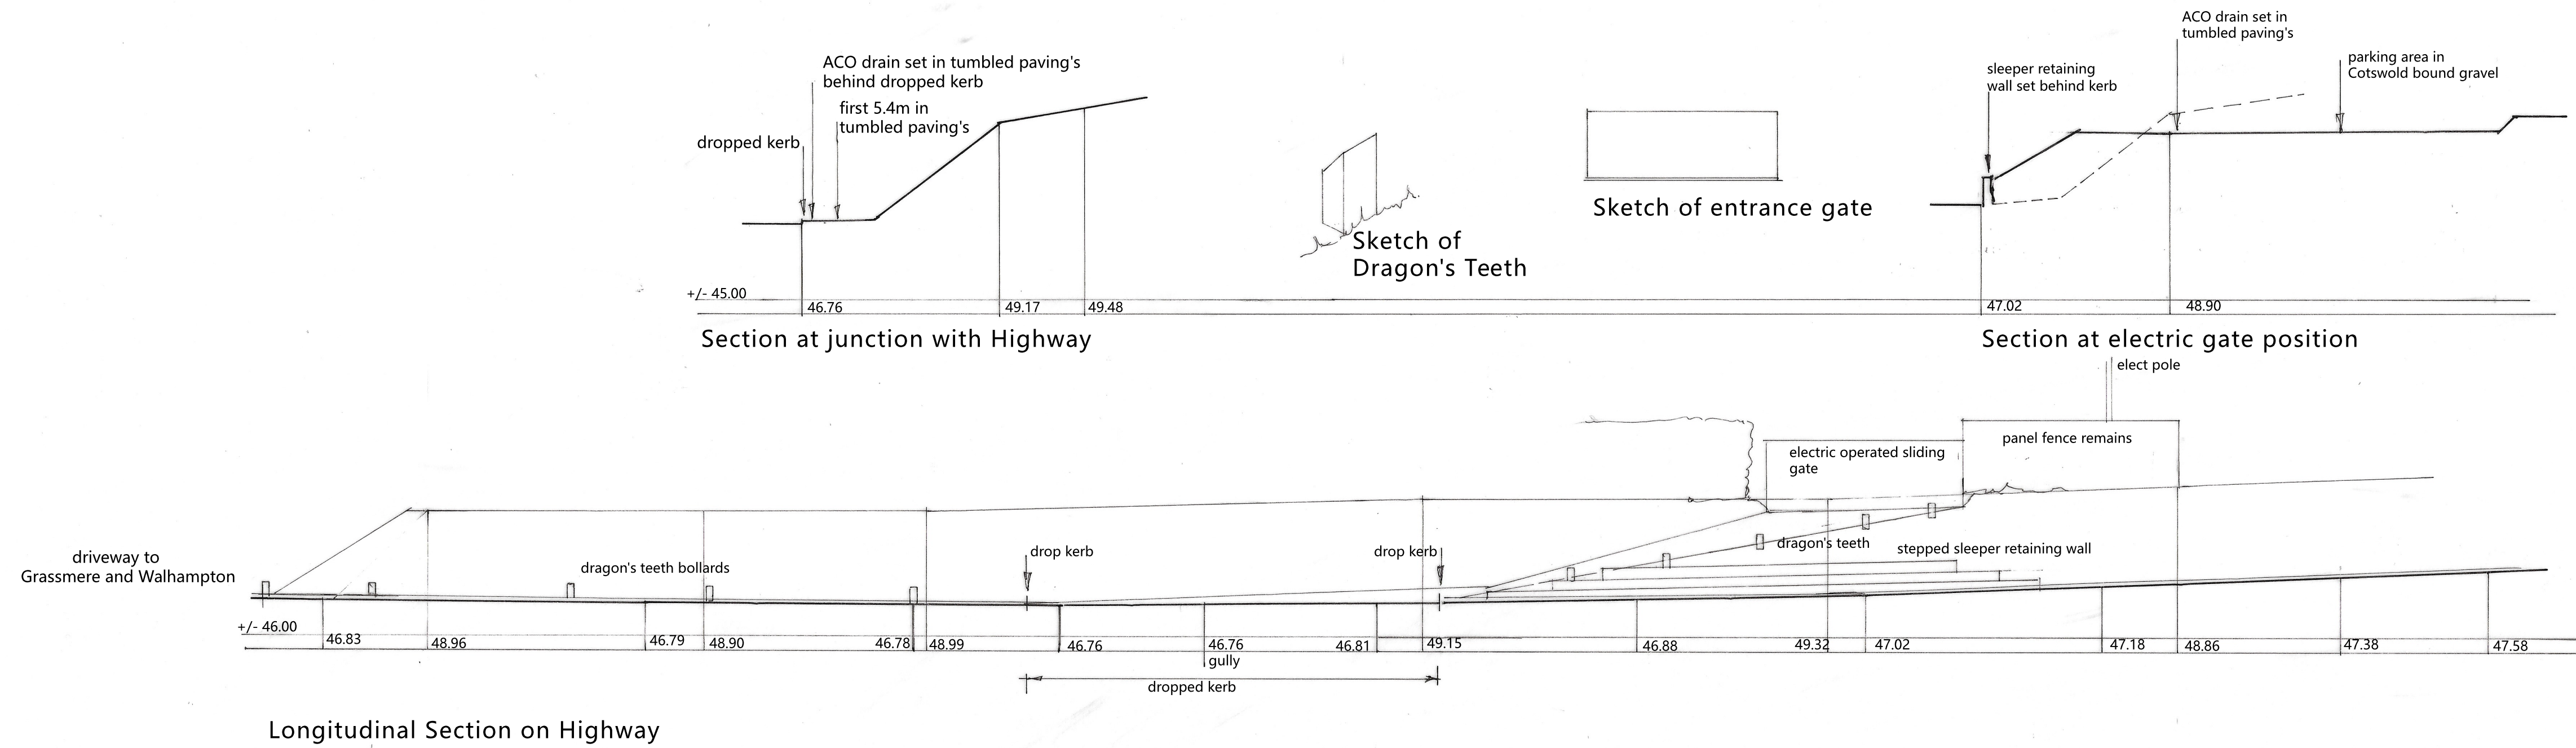


Longitudinal Section on Highway

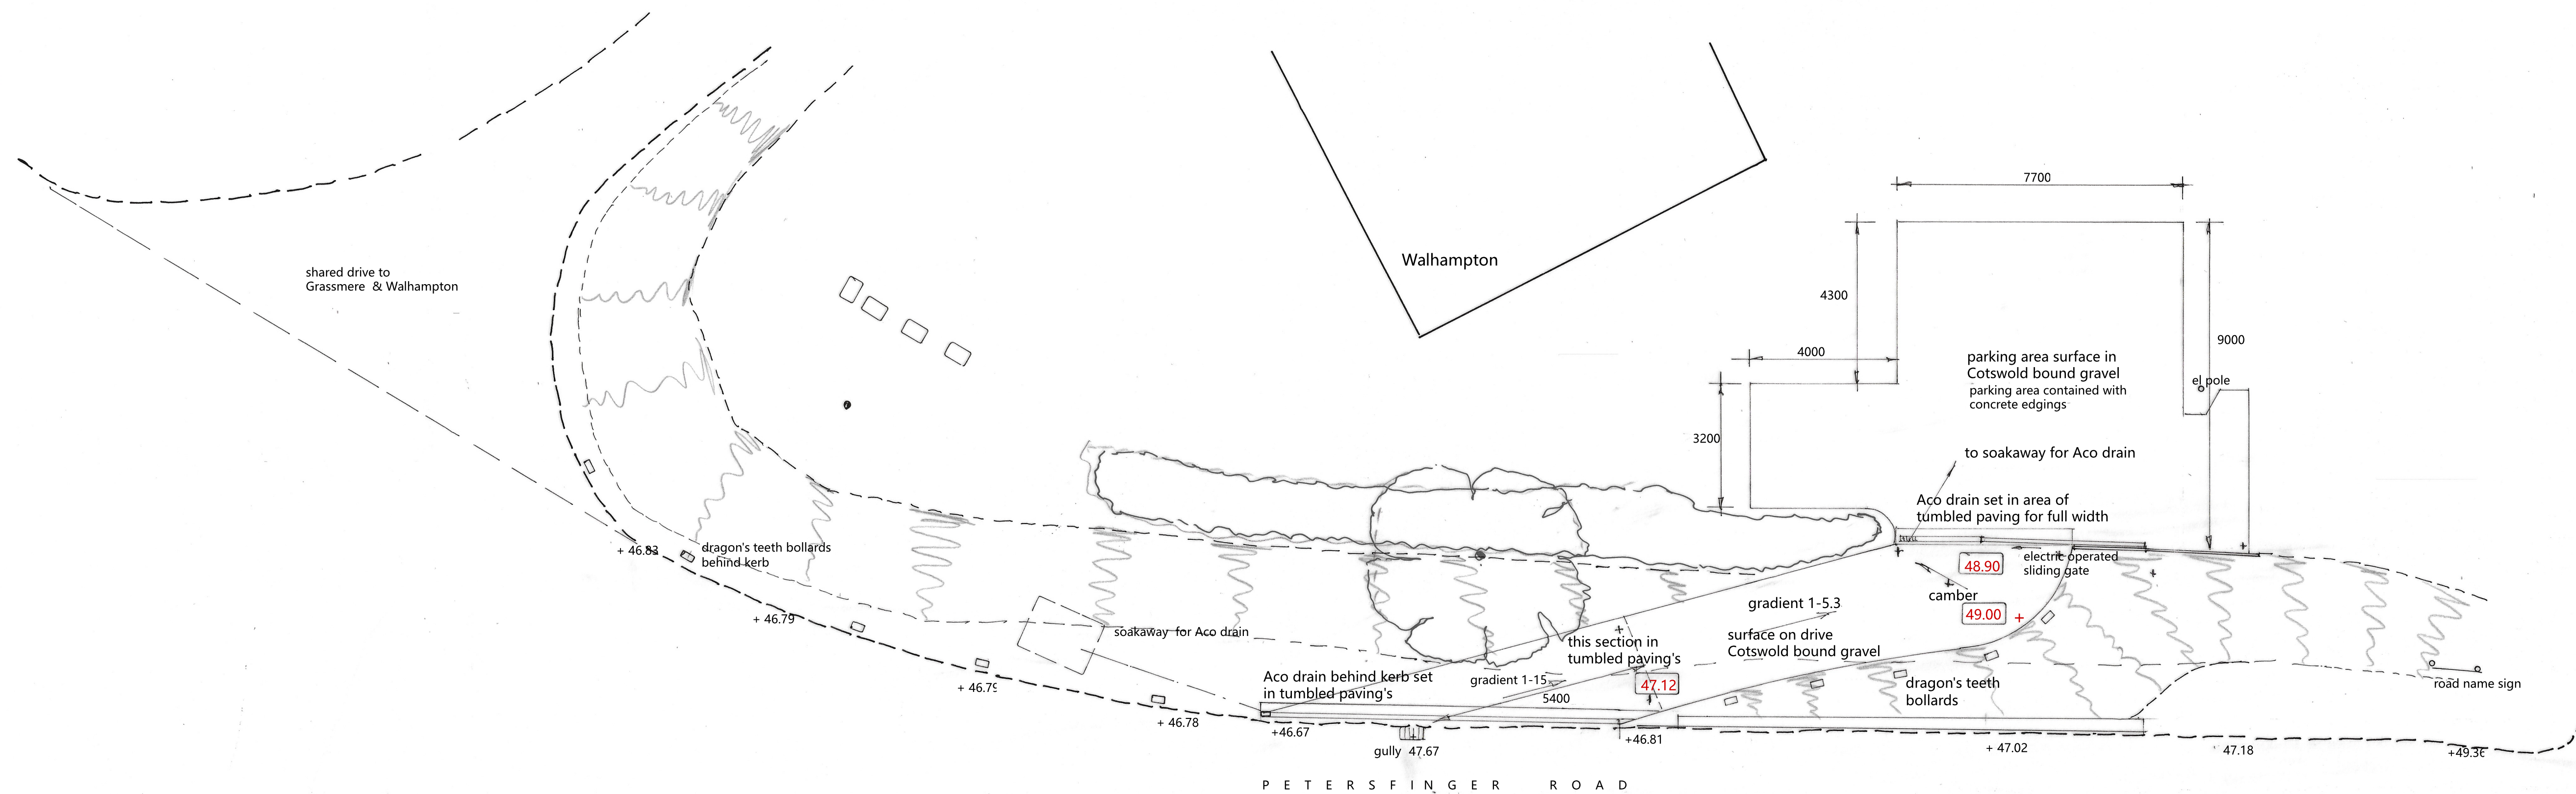

Plan of Proposed Entrance

For further levels and details refer to LDS drawing LDS/17983

Levels given relate to Ordnance Datum Newlyn

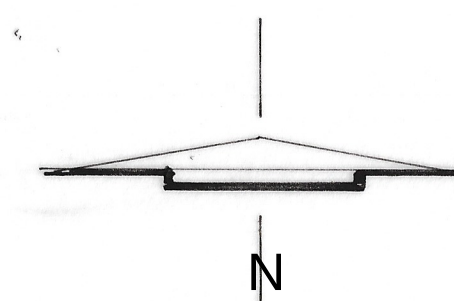

1-100
0 2 4 6 m & A1

DA **Damen Associates Ltd**
Architectural Services

Kingsdown Studio
Back Drove
West Winterslow
Salisbury, Wiltshire SP5 1SX
Tel: 01980 863191
E-mail: burrows.damen@btconnect.com

Ms K Campbell & Mr M Humphreys
Walhampton
Petersfinger Road
Salisbury SP5 3BY

Proposed Vehicle Access

Scale as stated

Date October 2025

Drwg. no. 04825

1

Rev.

This plan is the Surveyors
COPYRIGHT

PN