
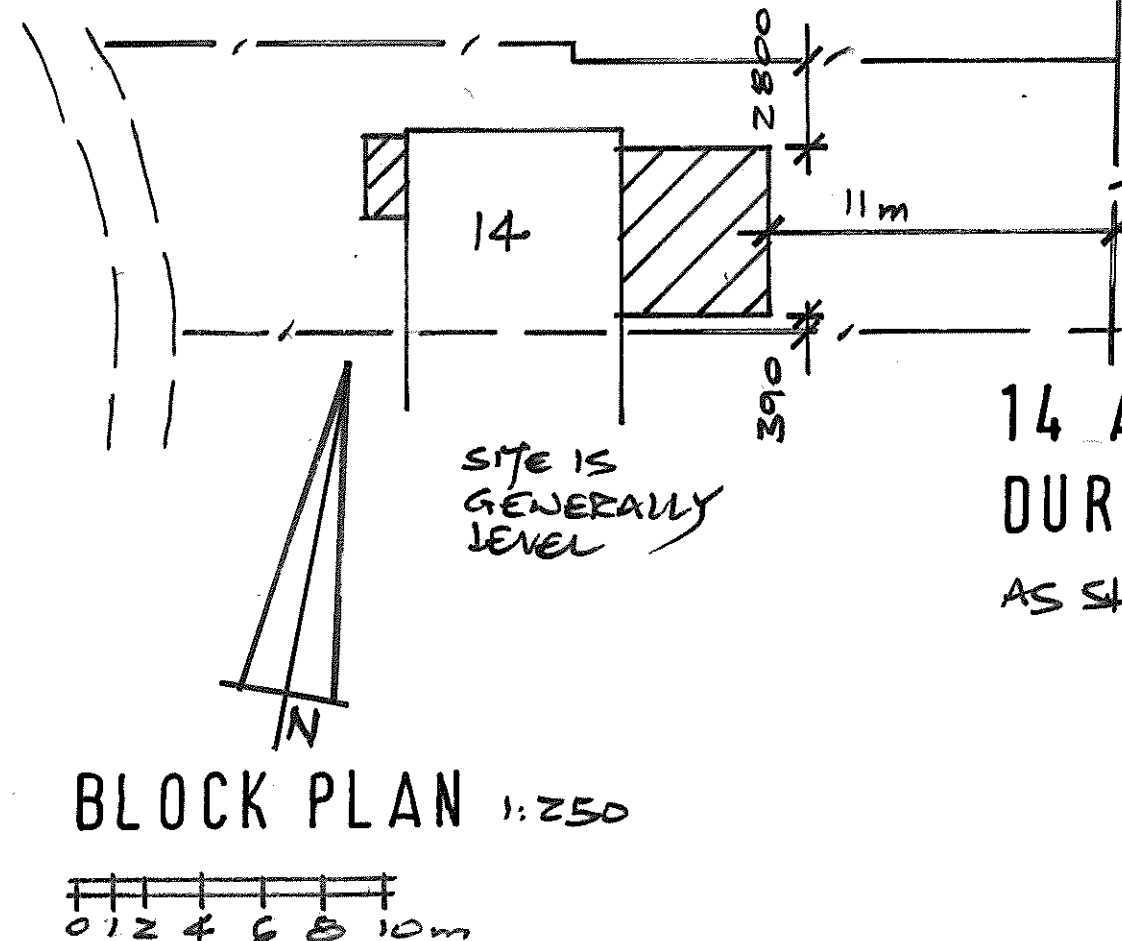
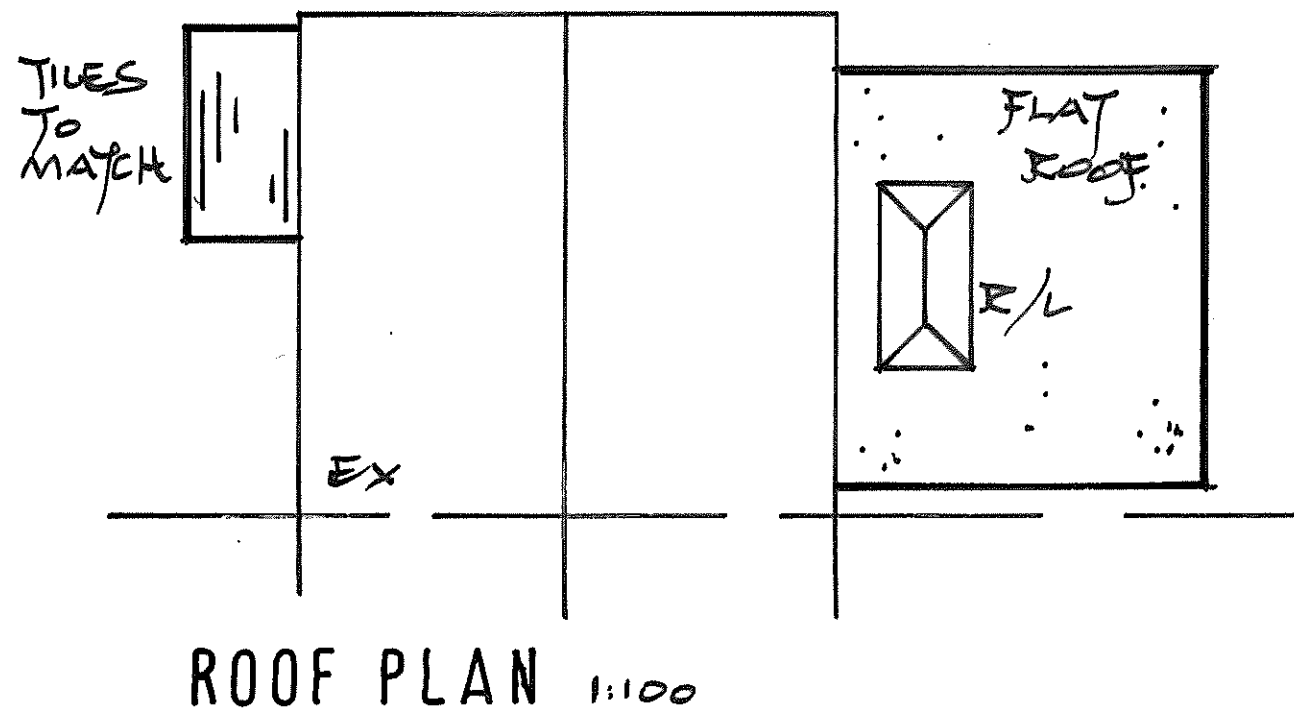
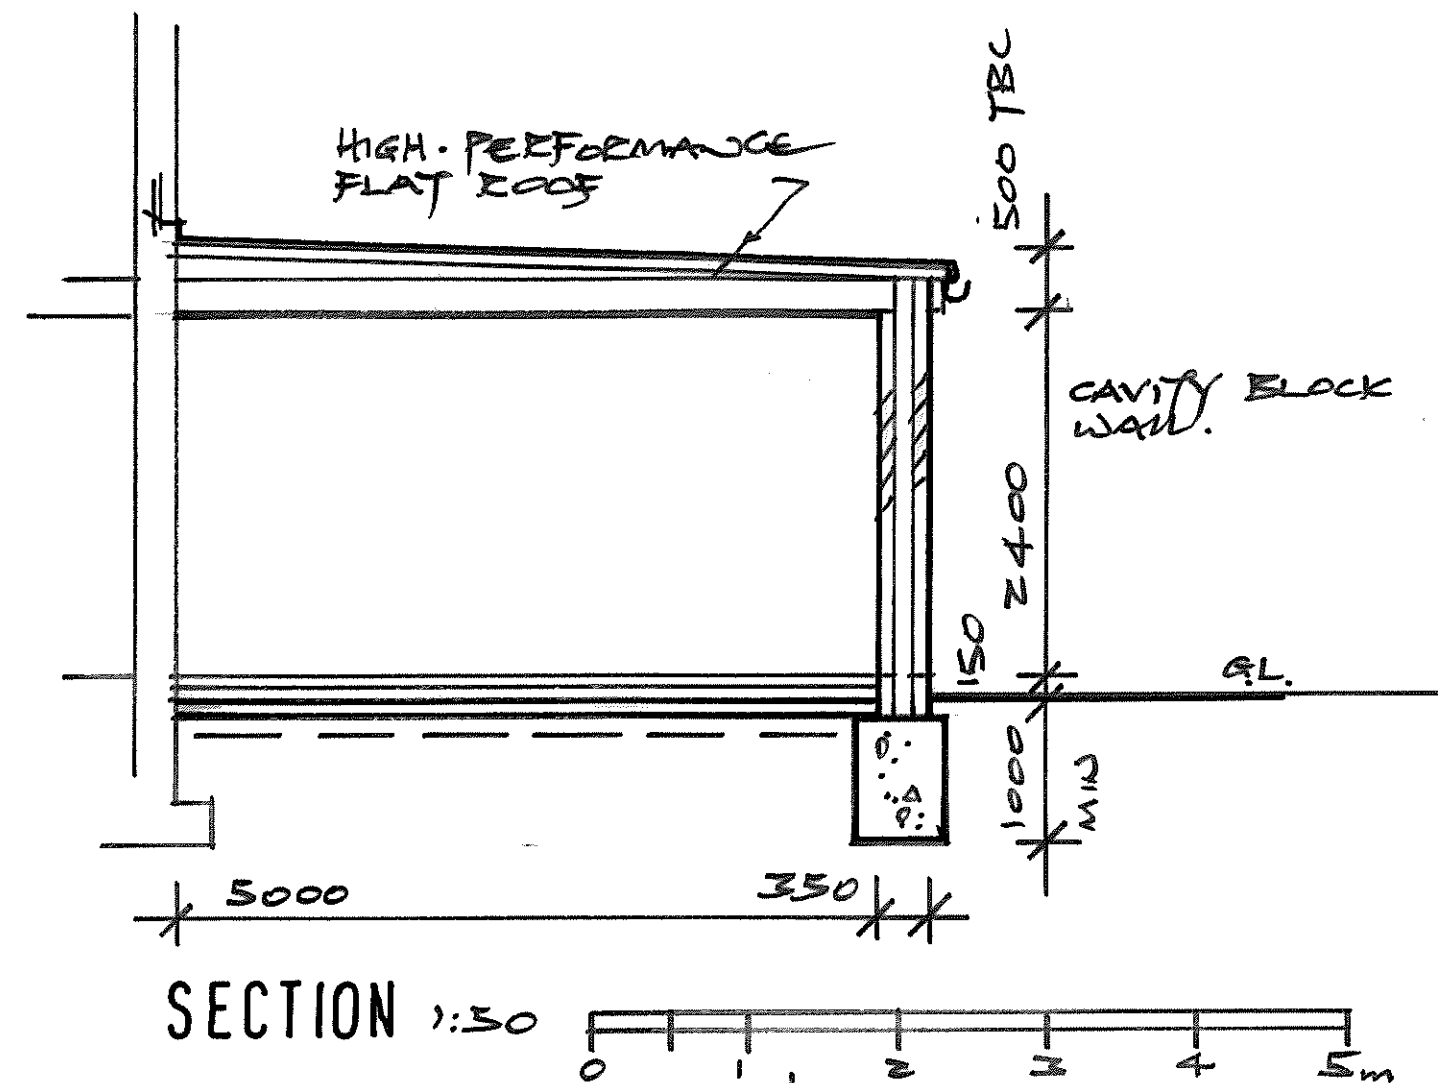


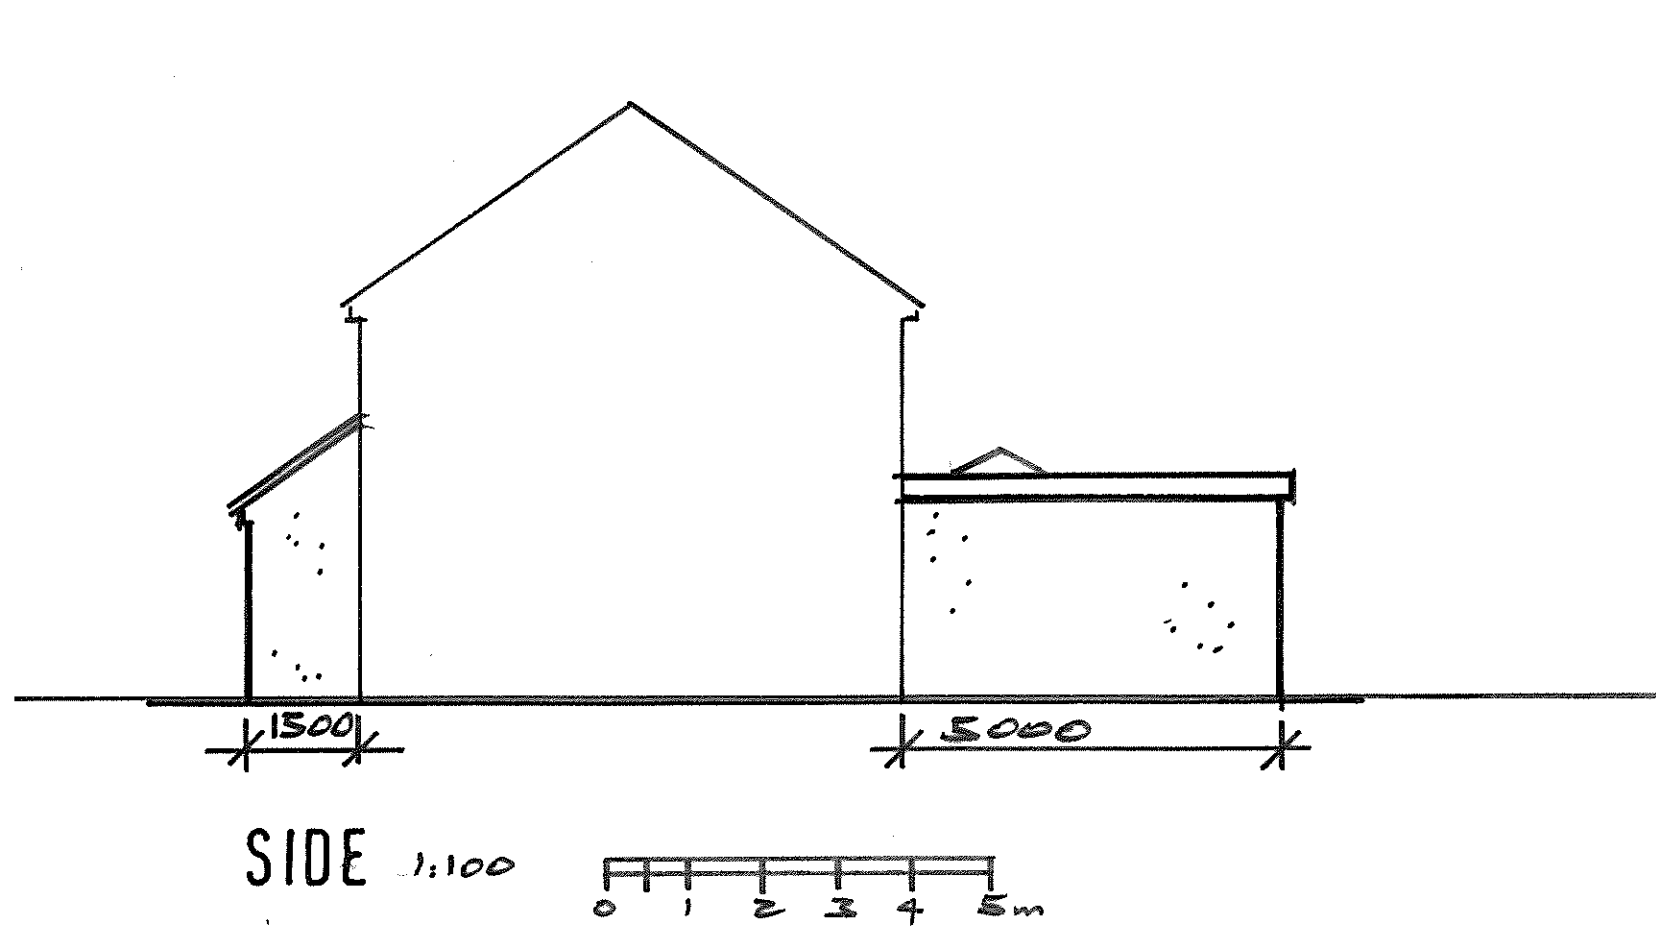

14 ANNE CRESCENT
DURRINGTON SP4 8DZ
AS SHOWN AUG '25 *FE*