



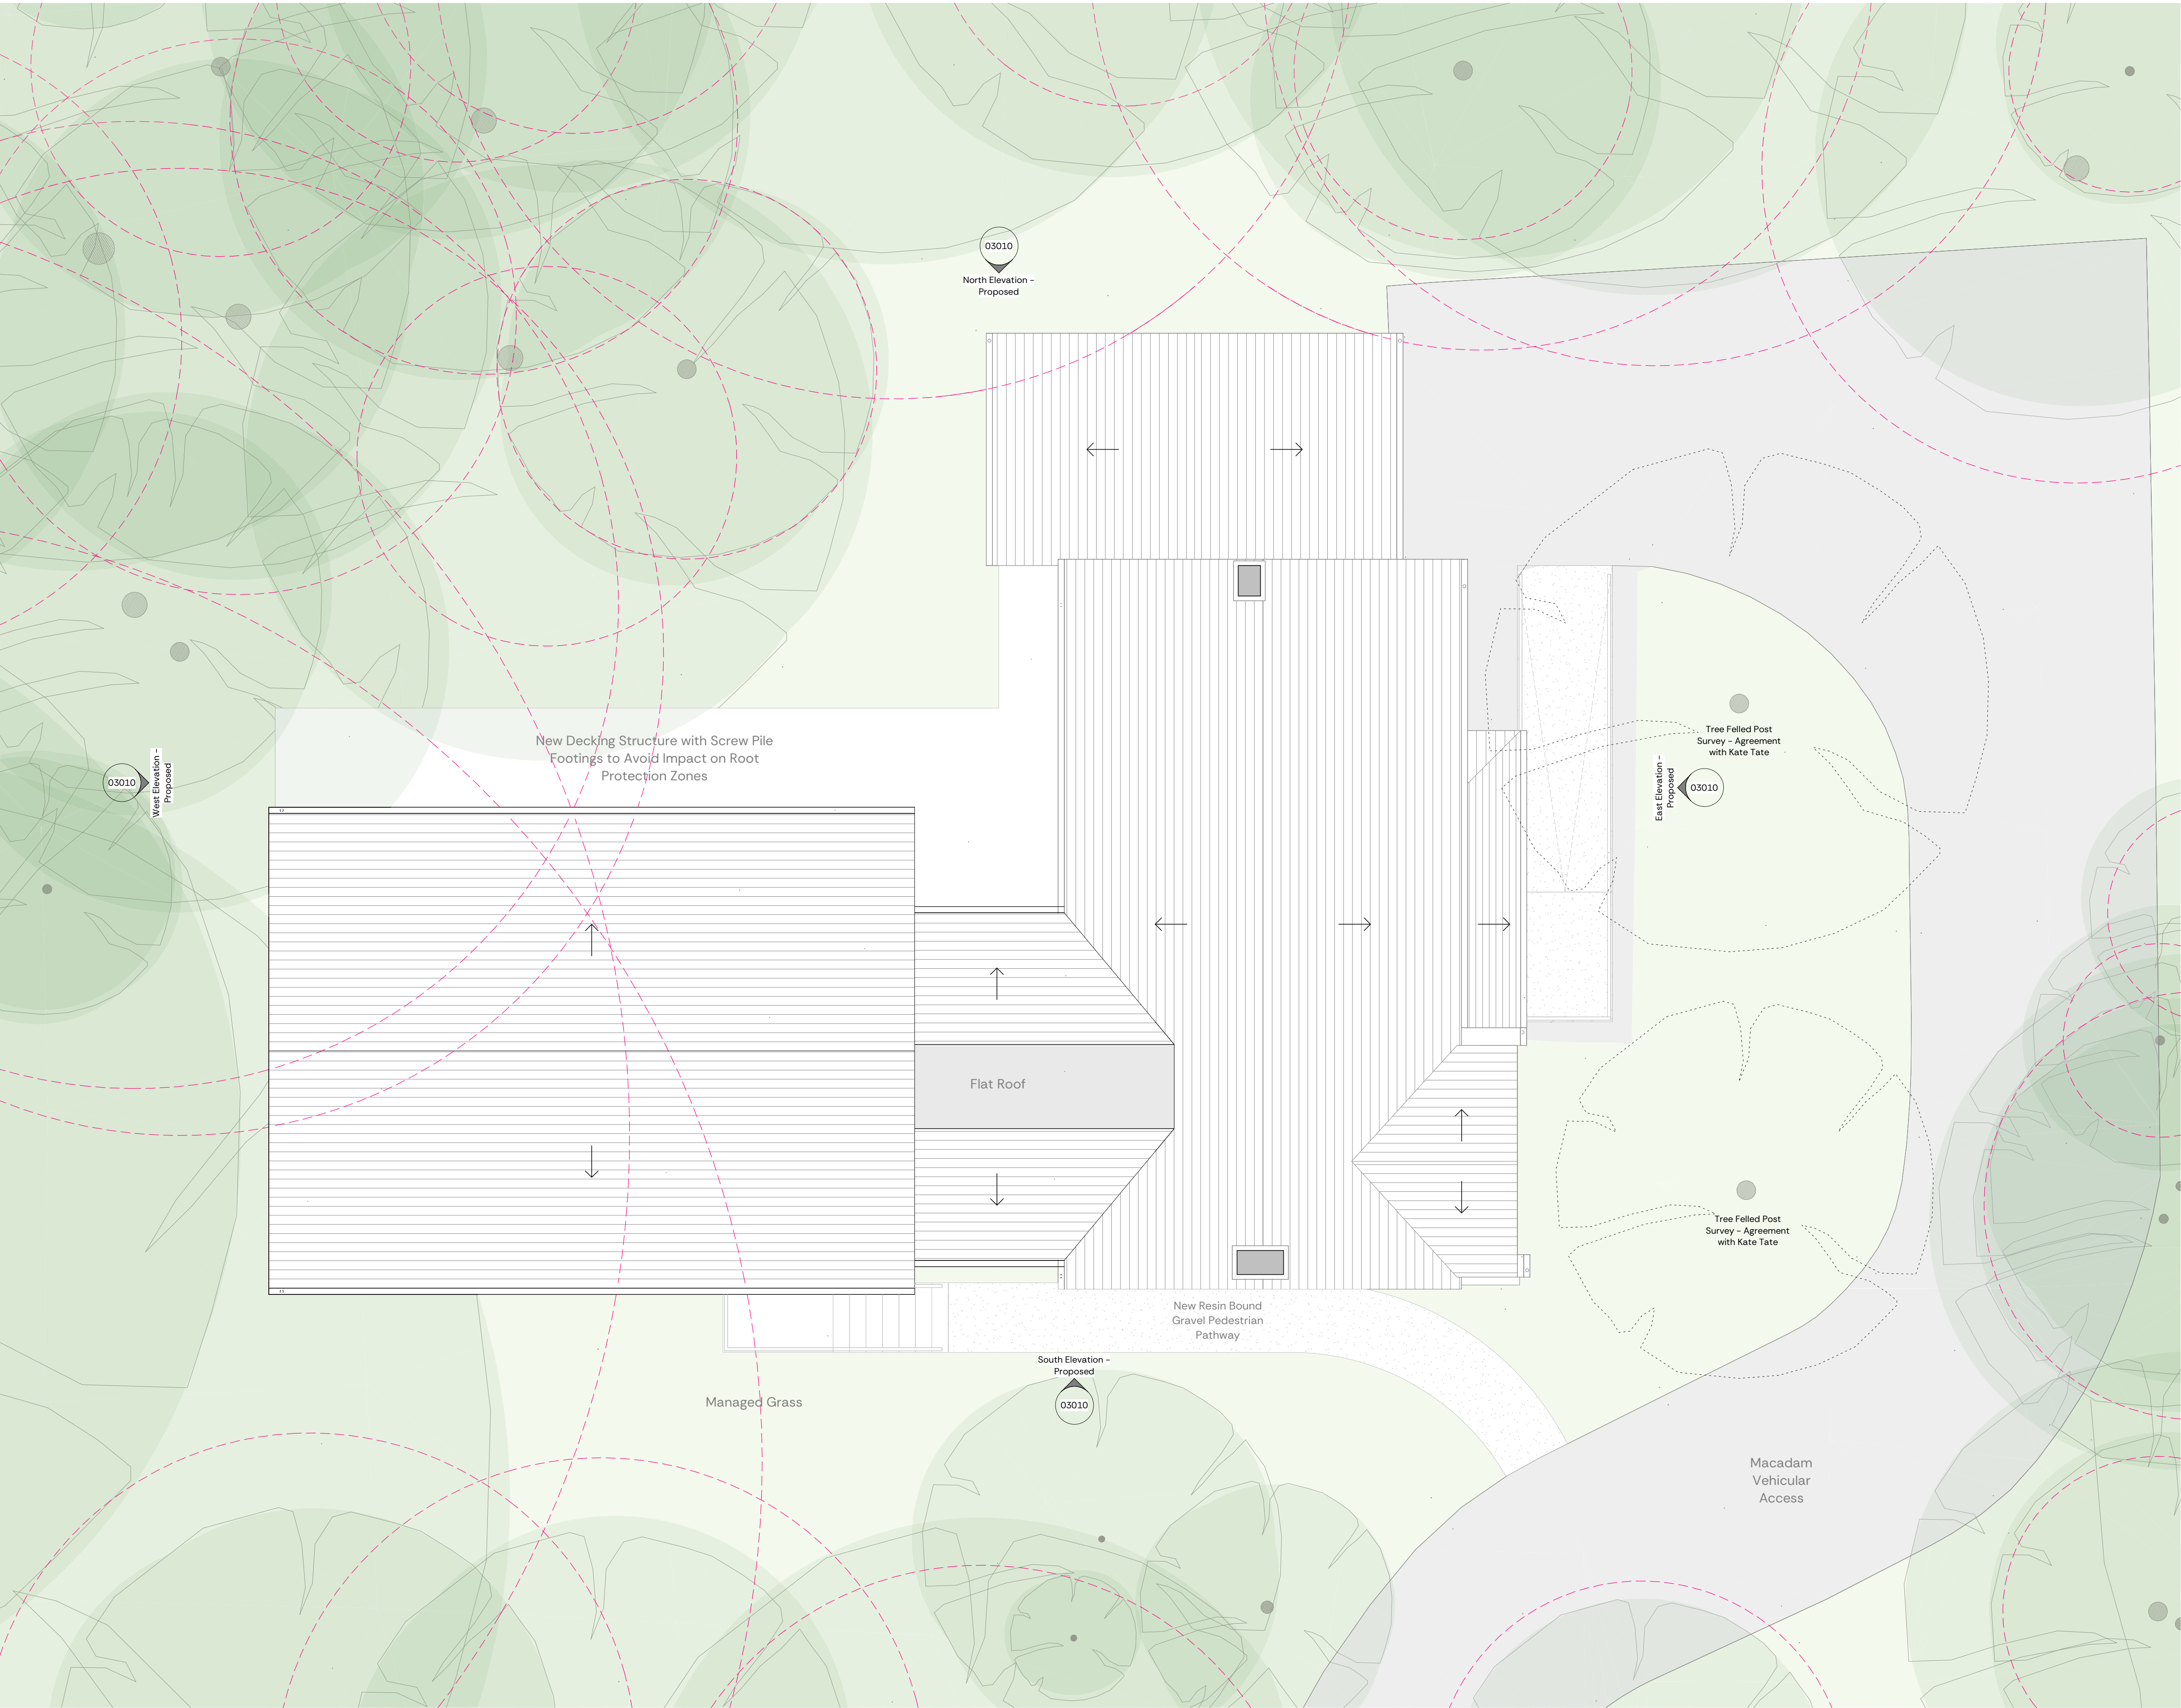

Proposed Roof Plan
1:50

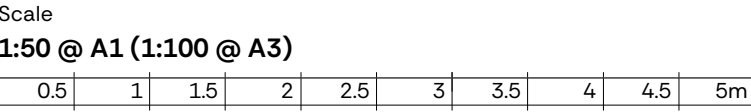

- PLANTING PLAN KEY**
- Existing Trees/Vegetation with RPA (Pink) - Refer to Arboriculturists Drawings for Further Detail
 - Proposed Trees/Vegetation - Refer to Arboriculturists Drawings for Further Detail

- WALL REFERENCE KEY**
- Existing Structures
 - Proposed Structures

P03	Planning Issue	28/10/2025
Rev.	Description	Date
Client & Project		Proj. Ref. - 2513
Dorothy House Nicholson House		
Document Title		
Proposed Roof Plan		
Project Stage Purpose Scale @ A1		
RIBA 3	PLANNING	1:50
Document Reference.		
Project-Originator-Zone-Level-Type-Role-Number		Rev Status
2513-NVB-XX-02-DR-A-01201		P03 S2

