


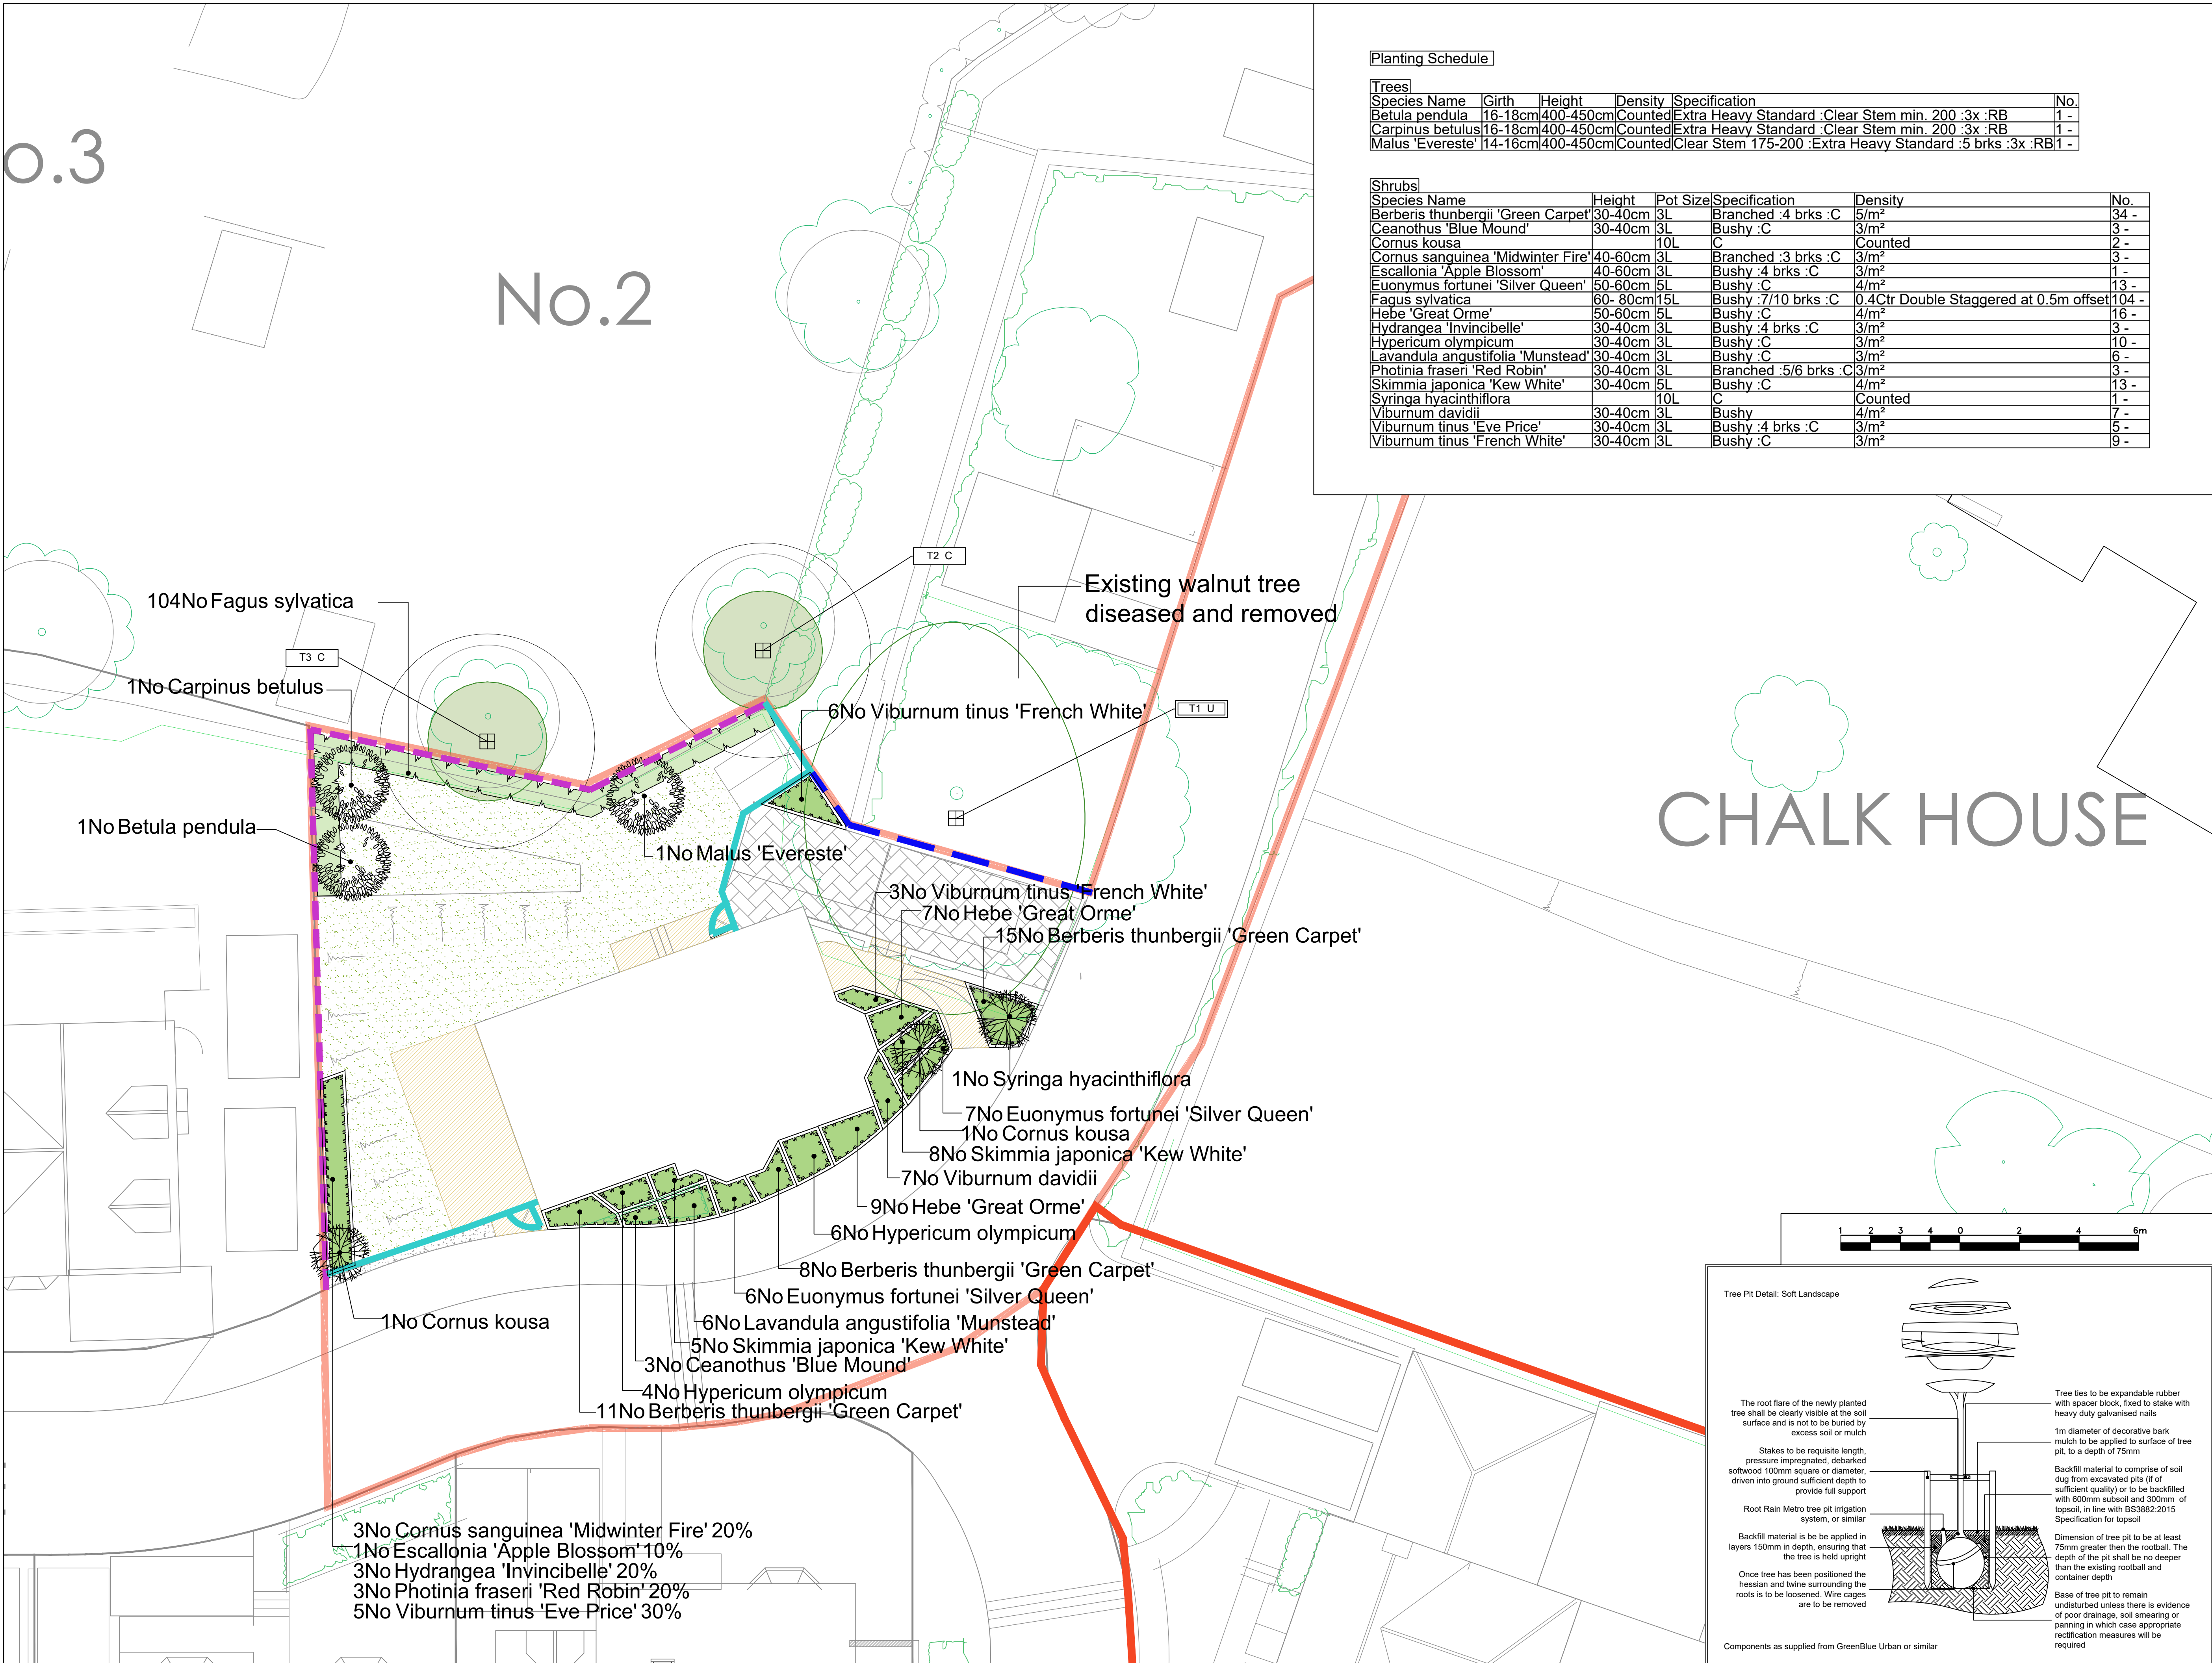

Planting Schedule

Trees						
Species Name	Girth	Height	Density	Specification	No.	
Betula pendula	16-18cm	400-450cm	Counted	Extra Heavy Standard :Clear Stem min. 200 :3x :RB	1 -	
Carpinus betulus	16-18cm	400-450cm	Counted	Extra Heavy Standard :Clear Stem min. 200 :3x :RB	1 -	
Malus 'Evereste'	14-16cm	400-450cm	Counted	Clear Stem 175-200 :Extra Heavy Standard :5 brks :3x :RB	1 -	

Shrubs						
Species Name	Height	Pot Size	Specification	Density	No.	
Berberis thunbergii 'Green Carpet'	30-40cm	3L	Branched :4 brks :C	5/m ²	34 -	
Ceanothus 'Blue Mound'	30-40cm	3L	Bushy :C	3/m ²	3 -	
Cornus kousa		10L	C	Counted	2 -	
Cornus sanguinea 'Midwinter Fire'	40-60cm	3L	Branched :3 brks :C	3/m ²	3 -	
Escallonia 'Apple Blossom'	40-60cm	3L	Bushy :4 brks :C	3/m ²	1 -	
Euonymus fortunei 'Silver Queen'	50-60cm	5L	Bushy :C	4/m ²	13 -	
Fagus sylvatica	60- 80cm	15L	Bushy :7/10 brks :C	0.4Ctr Double Staggered at 0.5m offset	104 -	
Hebe 'Great Orme'	50-60cm	5L	Bushy :C	4/m ²	16 -	
Hydrangea 'Invincibelle'	30-40cm	3L	Bushy :4 brks :C	3/m ²	3 -	
Hypericum olympicum	30-40cm	3L	Bushy :C	3/m ²	10 -	
Lavandula angustifolia 'Munstead'	30-40cm	3L	Bushy :C	3/m ²	6 -	
Photinia fraseri 'Red Robin'	30-40cm	3L	Branched :5/6 brks :C	3/m ²	3 -	
Skimmia japonica 'Kew White'	30-40cm	5L	Bushy :C	4/m ²	13 -	
Syringa hyacinthiflora		10L	C	Counted	1 -	
Viburnum davidii	30-40cm	3L	Bushy	4/m ²	7 -	
Viburnum tinus 'Eve Price'	30-40cm	3L	Bushy :4 brks :C	3/m ²	5 -	
Viburnum tinus 'French White'	30-40cm	3L	Bushy :C	3/m ²	9 -	

SPECIFICATION
All works generally, to comply with the written Soft Landscape Specification.

NOTES:
DO NOT SCALE FROM DRAWING
NOT FOR CONSTRUCTION, FOR PLANNING PURPOSES ONLY

Legend

- Existing trees to be retained and protected during construction
- Proposed tree planting within soft landscape. See detail on sheet
- Proposed specimen shrub planting to receive short angular staking on half standards with expandable tree ties
- Proposed hedge planting to be planted in a double staggered row 300mm apart and at 400mm centres in each row. To be maintained at 1m height
- Proposed shrub planting to receive 75mm bark mulch after planting operations
- Proposed grass areas to receive good quality amenity grass turves laid in line with good horticultural practices
- Tegula Drivesett in Harvest laid in herringbone pattern from Marshalls or similar and approved. With PCC Kerbs and edging. Laid in line with engineer's details.
- Tarmac to road and footpaths. Laid in line with engineer's details
- Indian sandstone paving slabs 450x450mm in buff laid in stack bond from Marshalls or similar and approved. Laid in line with engineer's details.
- Existing 1.8m High Close Board Fence
- Proposed 1.8m High Closeboard Fence
- Proposed 1.2m High Post and Rail Fence



A	24.10.25	Revised layout	LS
Rev	Date	Details	Drawn



HEAD OFFICE
Rodbourne Rail Business Centre, Grange Lane,
Malmesbury, SN16 0ES
Tel: 01666 825646

4 & 5 The Old Mill, Fry's Yard, Bridge Street,
Codalming, GU7 1HP
Tel: 01483 425714

Suite 6, Crescent House, Yonge Close,
Eastleigh, SO50 9SX
Tel: 02382 026300

email: mail@acdenv.co.uk
www.acdenvironmental.co.uk

Knightspur Homes Ltd

scheme: Land at Styles Close,
Porton, Wiltshire
client: Knightspur Homes Ltd
drawing: Landscape Proposals
date: February 2025
scale: 1:100@A1
drawing no: PR124789 11
drawn: JH checked: DKM

Copyright of ACD Environmental Ltd. All rights described in Chapter IV of the Copyright, Designs and Patents Act 1988 have been generally asserted. 2011. Copyright of this plan remains with ACD until all fees have been paid in full.

