


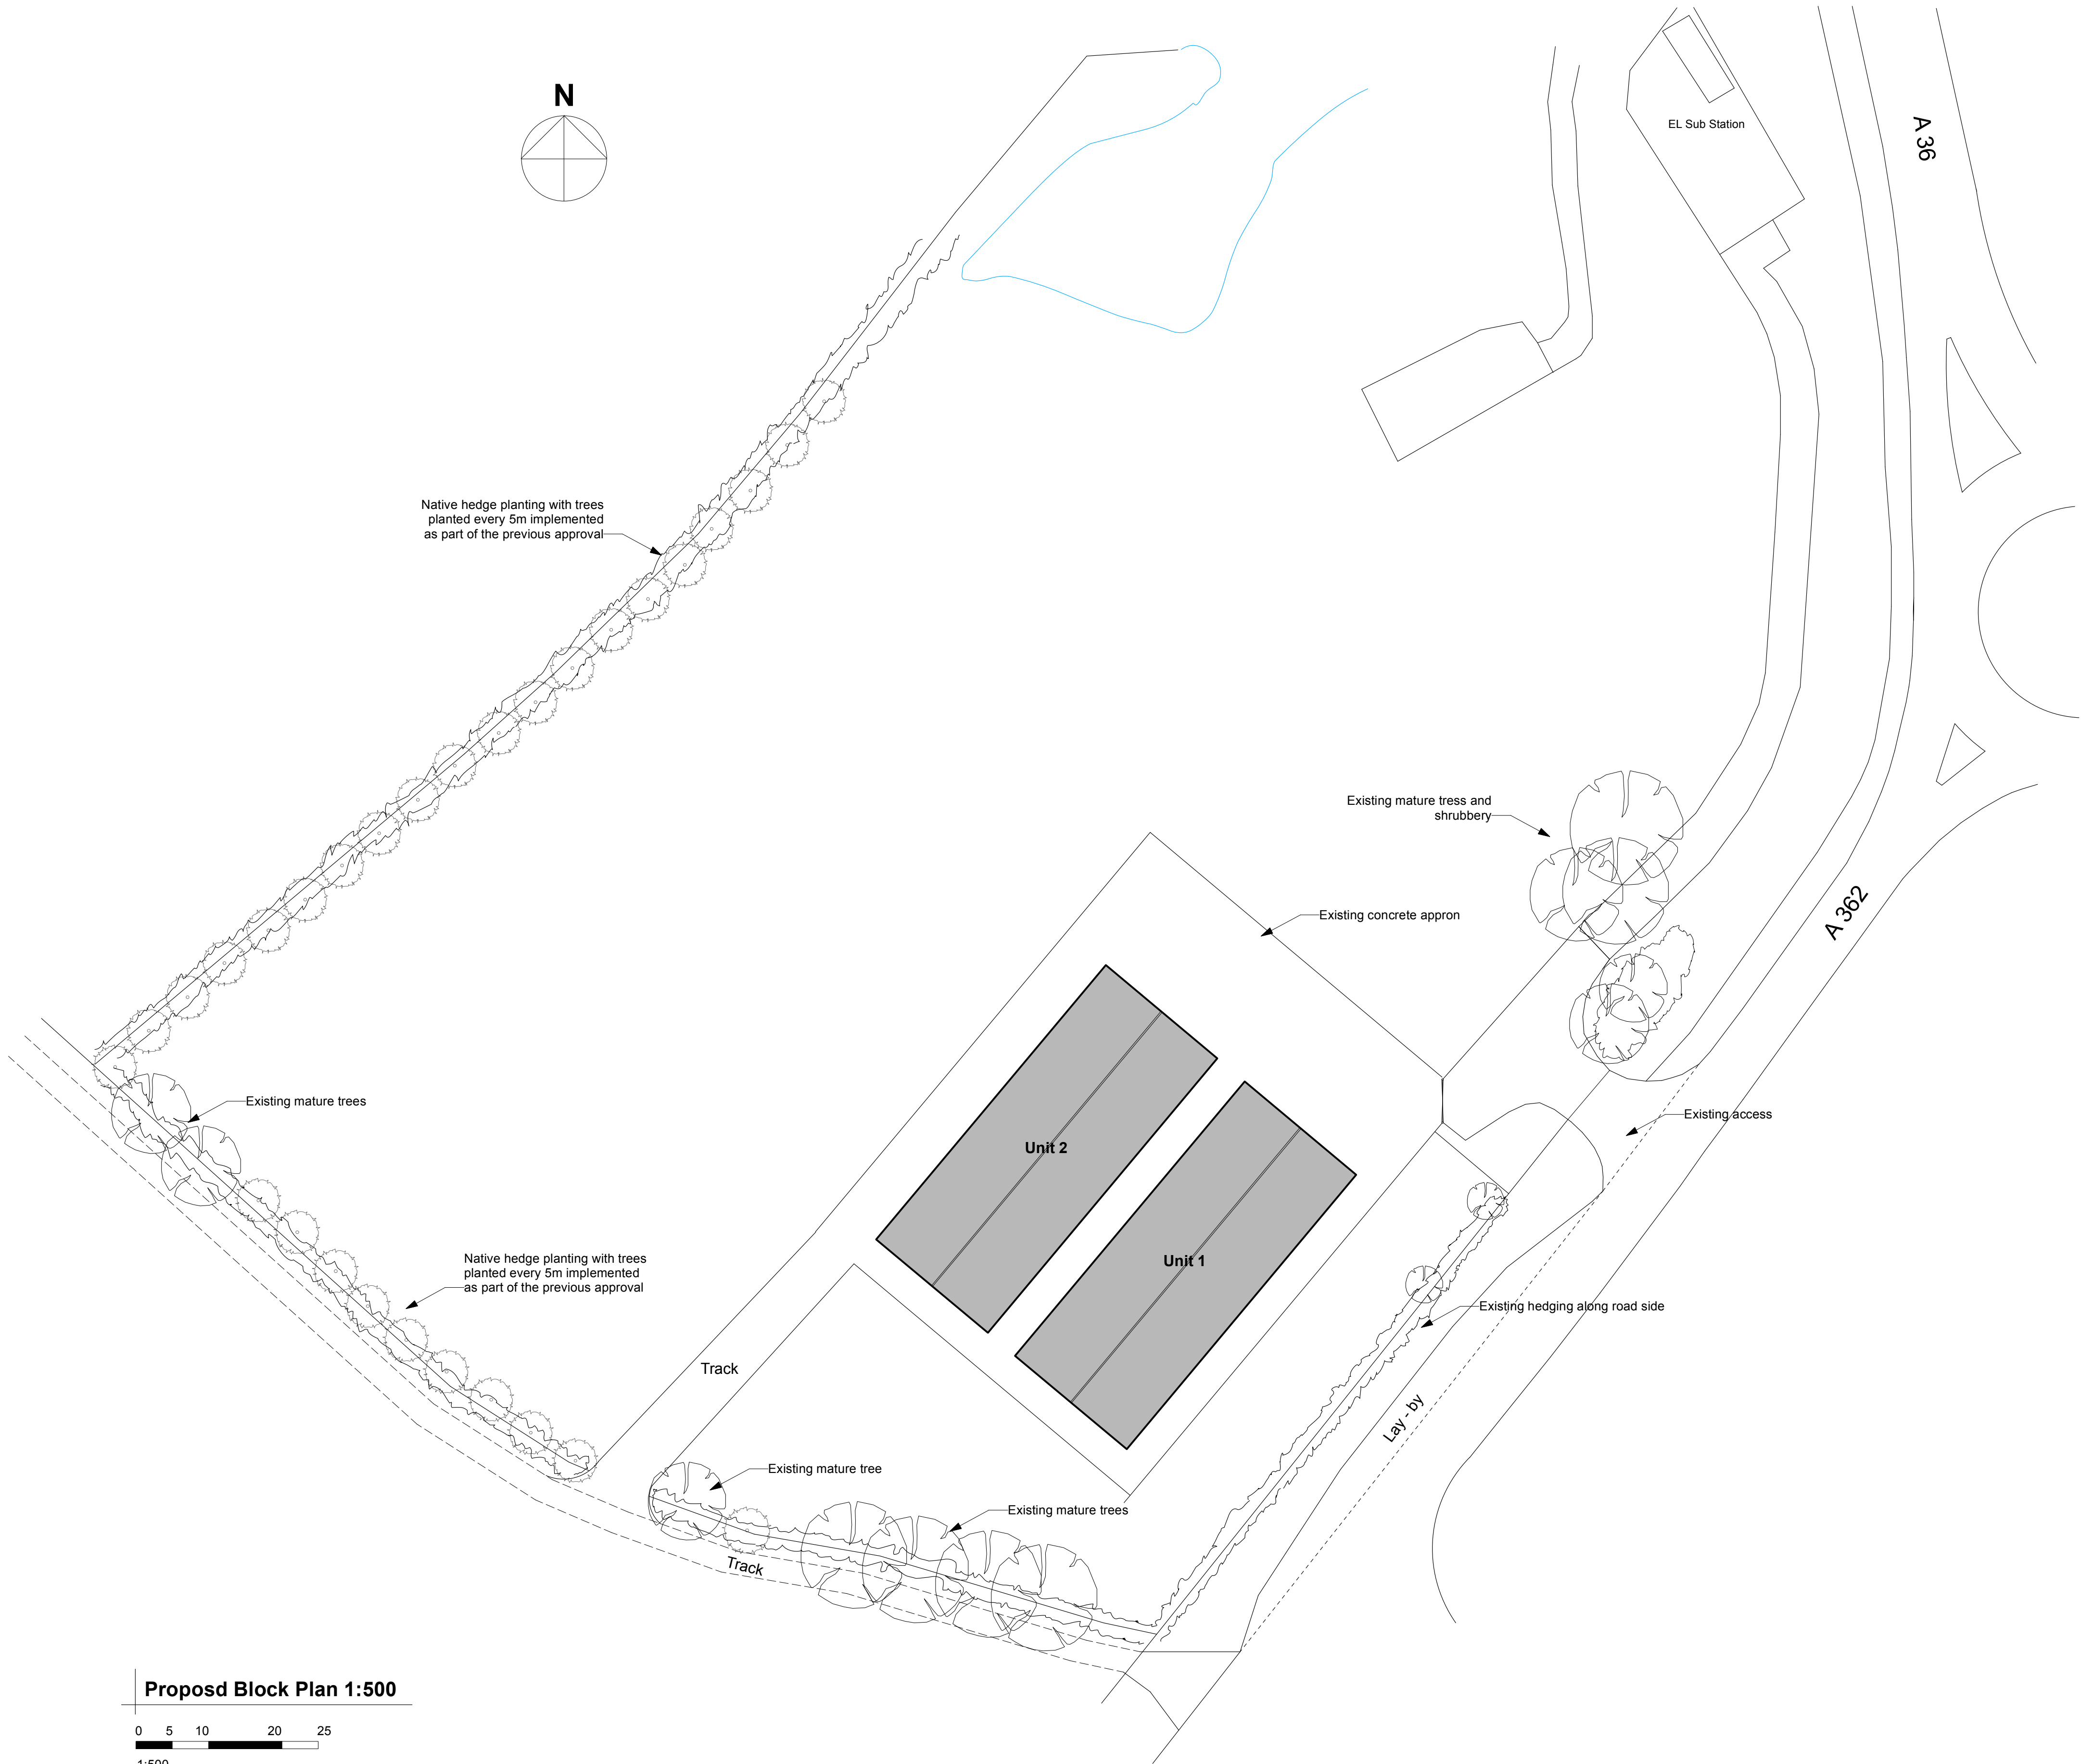

Proposed Block Plan 1:500

0 5 10 20 25
1:500

Job Title
**Proposed Agricultural Storage
Building Bugley Barton Farm
On Land to the West Cley Hill
Roundabout Warminster**

Drawing Title

Existing Block Plan

Peter Withey
Architectural Designer
123 Clay Street Crockerton
Warminster Wiltshire BA12 8AG
Tele 01985 841111 e-mail witheydesign@btconnect.com

Scale 1:500 @ A1 Date October 2025

Drawing No 1252/1