



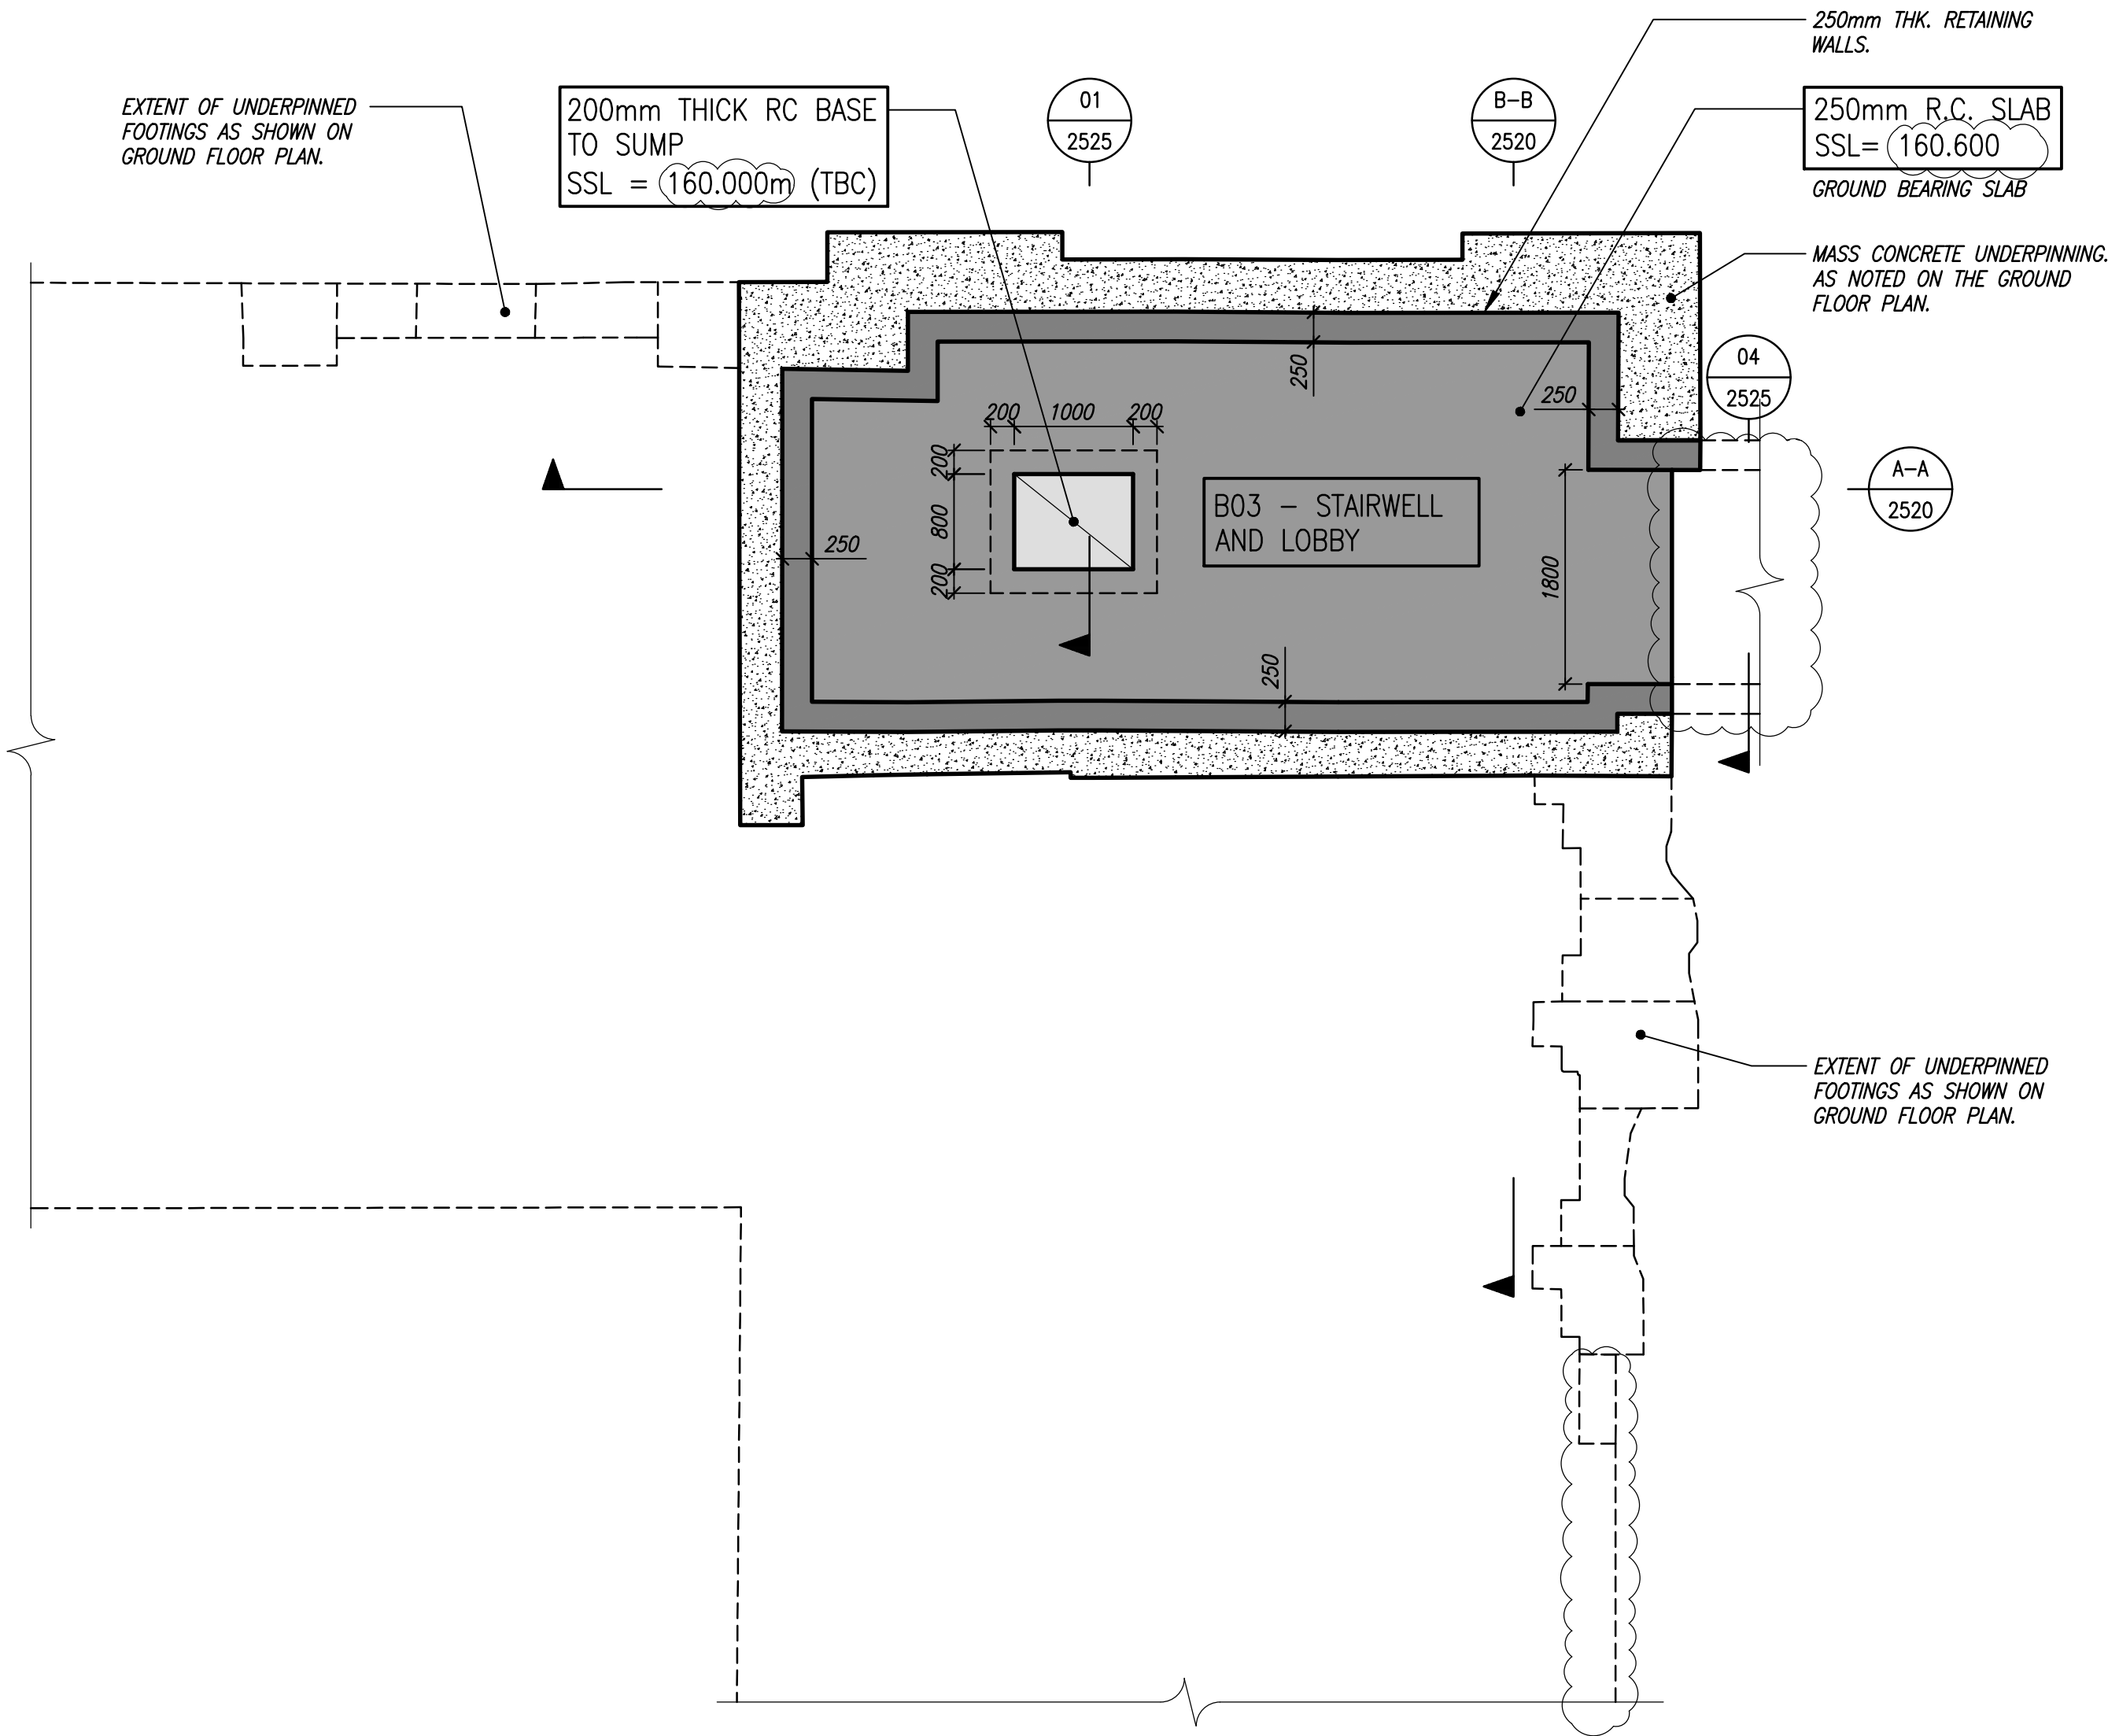

- notes
- THIS DRAWING IS TO BE READ IN CONJUNCTION WITH ALL RELEVANT ARCHITECT'S AND ENGINEER'S DRAWINGS AND THE SPECIFICATION.
 - DO NOT SCALE FROM THIS DRAWING.

CONDITION
ISSUE

NOT FOR
CONSTRUCTION

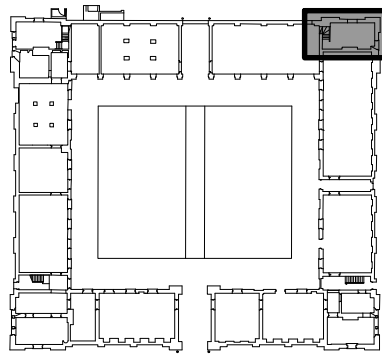

KEY PLAN (1:1000)

B	21.10.25	ISSUED FOR TENDER.	DBI
A	03.10.25	ISSUED FOR TENDER.	DBI
	27.08.25	CONDITION ISSUE.	DBI

job
**TOTTENHAM HOUSE,
STABLES
WILTSHIRE**

title
**PROPOSED STRUCTURE
ZONE 2 BASEMENT PLAN**

drawn KM	checked DBI
date AUG '25	scale (original - A1) 1:50

Alan Baxter

75 Cowcross Street London EC1M 6EL
tel 020 7250 1555
email aba@alanbaxter.co.uk

www.alanbaxter.co.uk

drg. no. THB002-ABA-XX-B1-DR-S-2200	rev. B
---	------------------