

185660.00 N

185620.00 N


185580.00 N

385140.00 E

385180.00 E

385220.00 E

385260.00 E

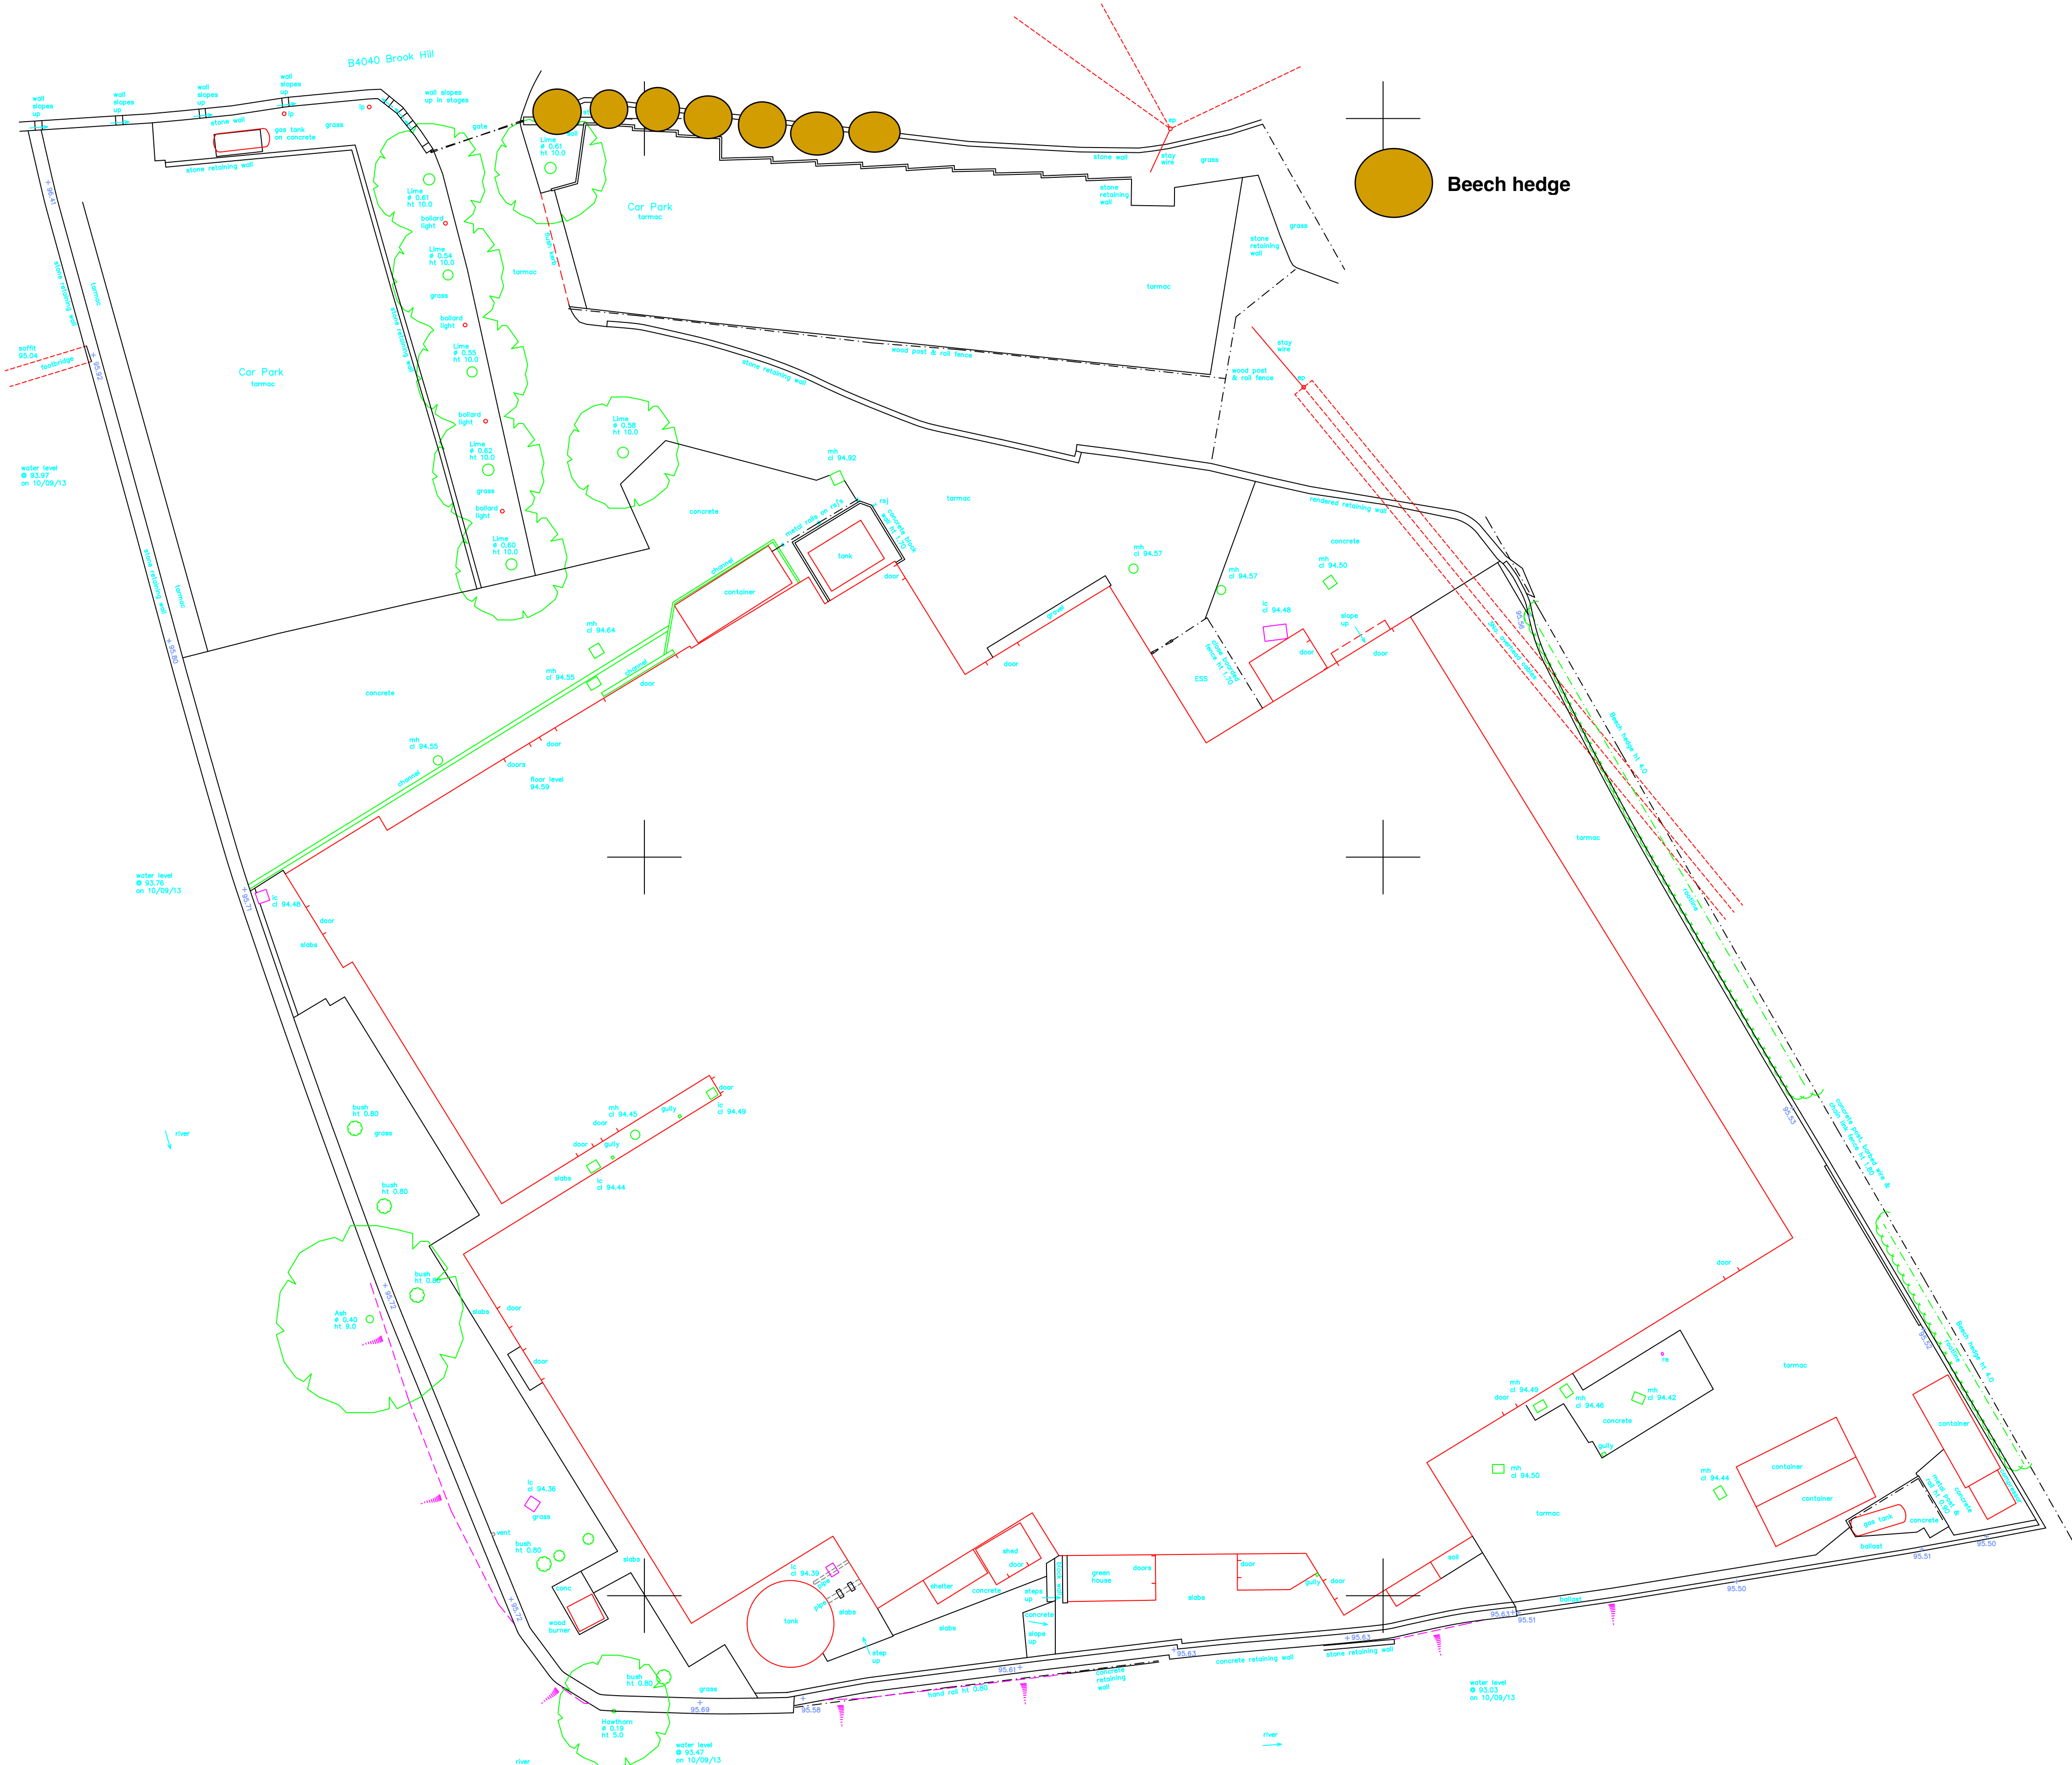

Beech hedge

APPROX.

STANDARD REFERENCES

ABBREVIATIONS

bl	bollard	lp	lamp post
bb	beisha beacon	mk	marker post
bs	bus stop	mh	manhole
bt	telecoms	nb	notice board
catv	cable TV cover	np	nameplate (road)
cl	cover level	p	post
conc.	concrete	pb	post box
cws	combined sewer	ret.	retaining wall
dk	drop kerb	re	rodding eye
eic	electricity ic	rg	road gully
ESS	Elec. Sub-Station	rs	road sign
ep	electricity pole	rwp	rainwater pipe
fb	flower bed	sp	signpost
fh	fire hydrant	sv	stop valve
fl	floor level	swp	soil vent pipe
fp	footpath	sws	storm water sewer
fl.p	flagpole	tcb	telephone callbox
fws	foul water sewer	tp	telegraph pole
gully		tl	traffic light
gsv	gas valve	utr	unable to raise
ic	inspection cover	vp	vent pipe
irf	iron railing fence	w/m	water tap
j	junction box	wp	wood post
ko	kerb outlet	wt	water tap

Notes

1. This survey has been computed and drawn about the Ordnance Survey National Grid.
2. All levels are in metres and relate to the mean of the nearest five Ordnance Survey active GPS stations.
3. This survey was measured for a scale of 1:200, any subsequent enlargements should be verified on site.

Revisions

- A. Survey updated, new boundary added, visual check on remaining site inside boundary walls. Sept 2023.
- B. North-east car park added from scan data Oct 2025.



Anthony Brookes Surveys Ltd
LAND, GPS, BUILDING & ENGINEERING SURVEYORS

Unit 2 Thornbury Office Park
Midland Way
Thornbury
Bristol
BS35 2BS
TEL: (01454) 419 133

e-mail: info@anthonybrookes.com
web: www.anthonybrookes.com



Regulated by RICS

Certificate Number: 15302
ISO 9001, ISO 14001

The copyright in the plans remain vested in Anthony Brookes Surveys Ltd who will grant an irrevocable licence for use by the client upon receipt of full payment. No liability for accuracy shall extend beyond the specified scale of graphical mapping. All services and critical dimensions should be field verified.

Surveyed **M Cornick** Date **Sept 2013**
Drawn **N Cockle** Checked **Sept 2013**

Drawing Title **Topographical Survey
Tubbs Elastics
Sherston Mill**

Client **Tubbs Elastics
Sherston Mill
Nr Malmesbury
Wiltshire SN16 0NG**

Drawing No. **Rev B** Scale **A1 @**

577/7346/2 **1:200**