


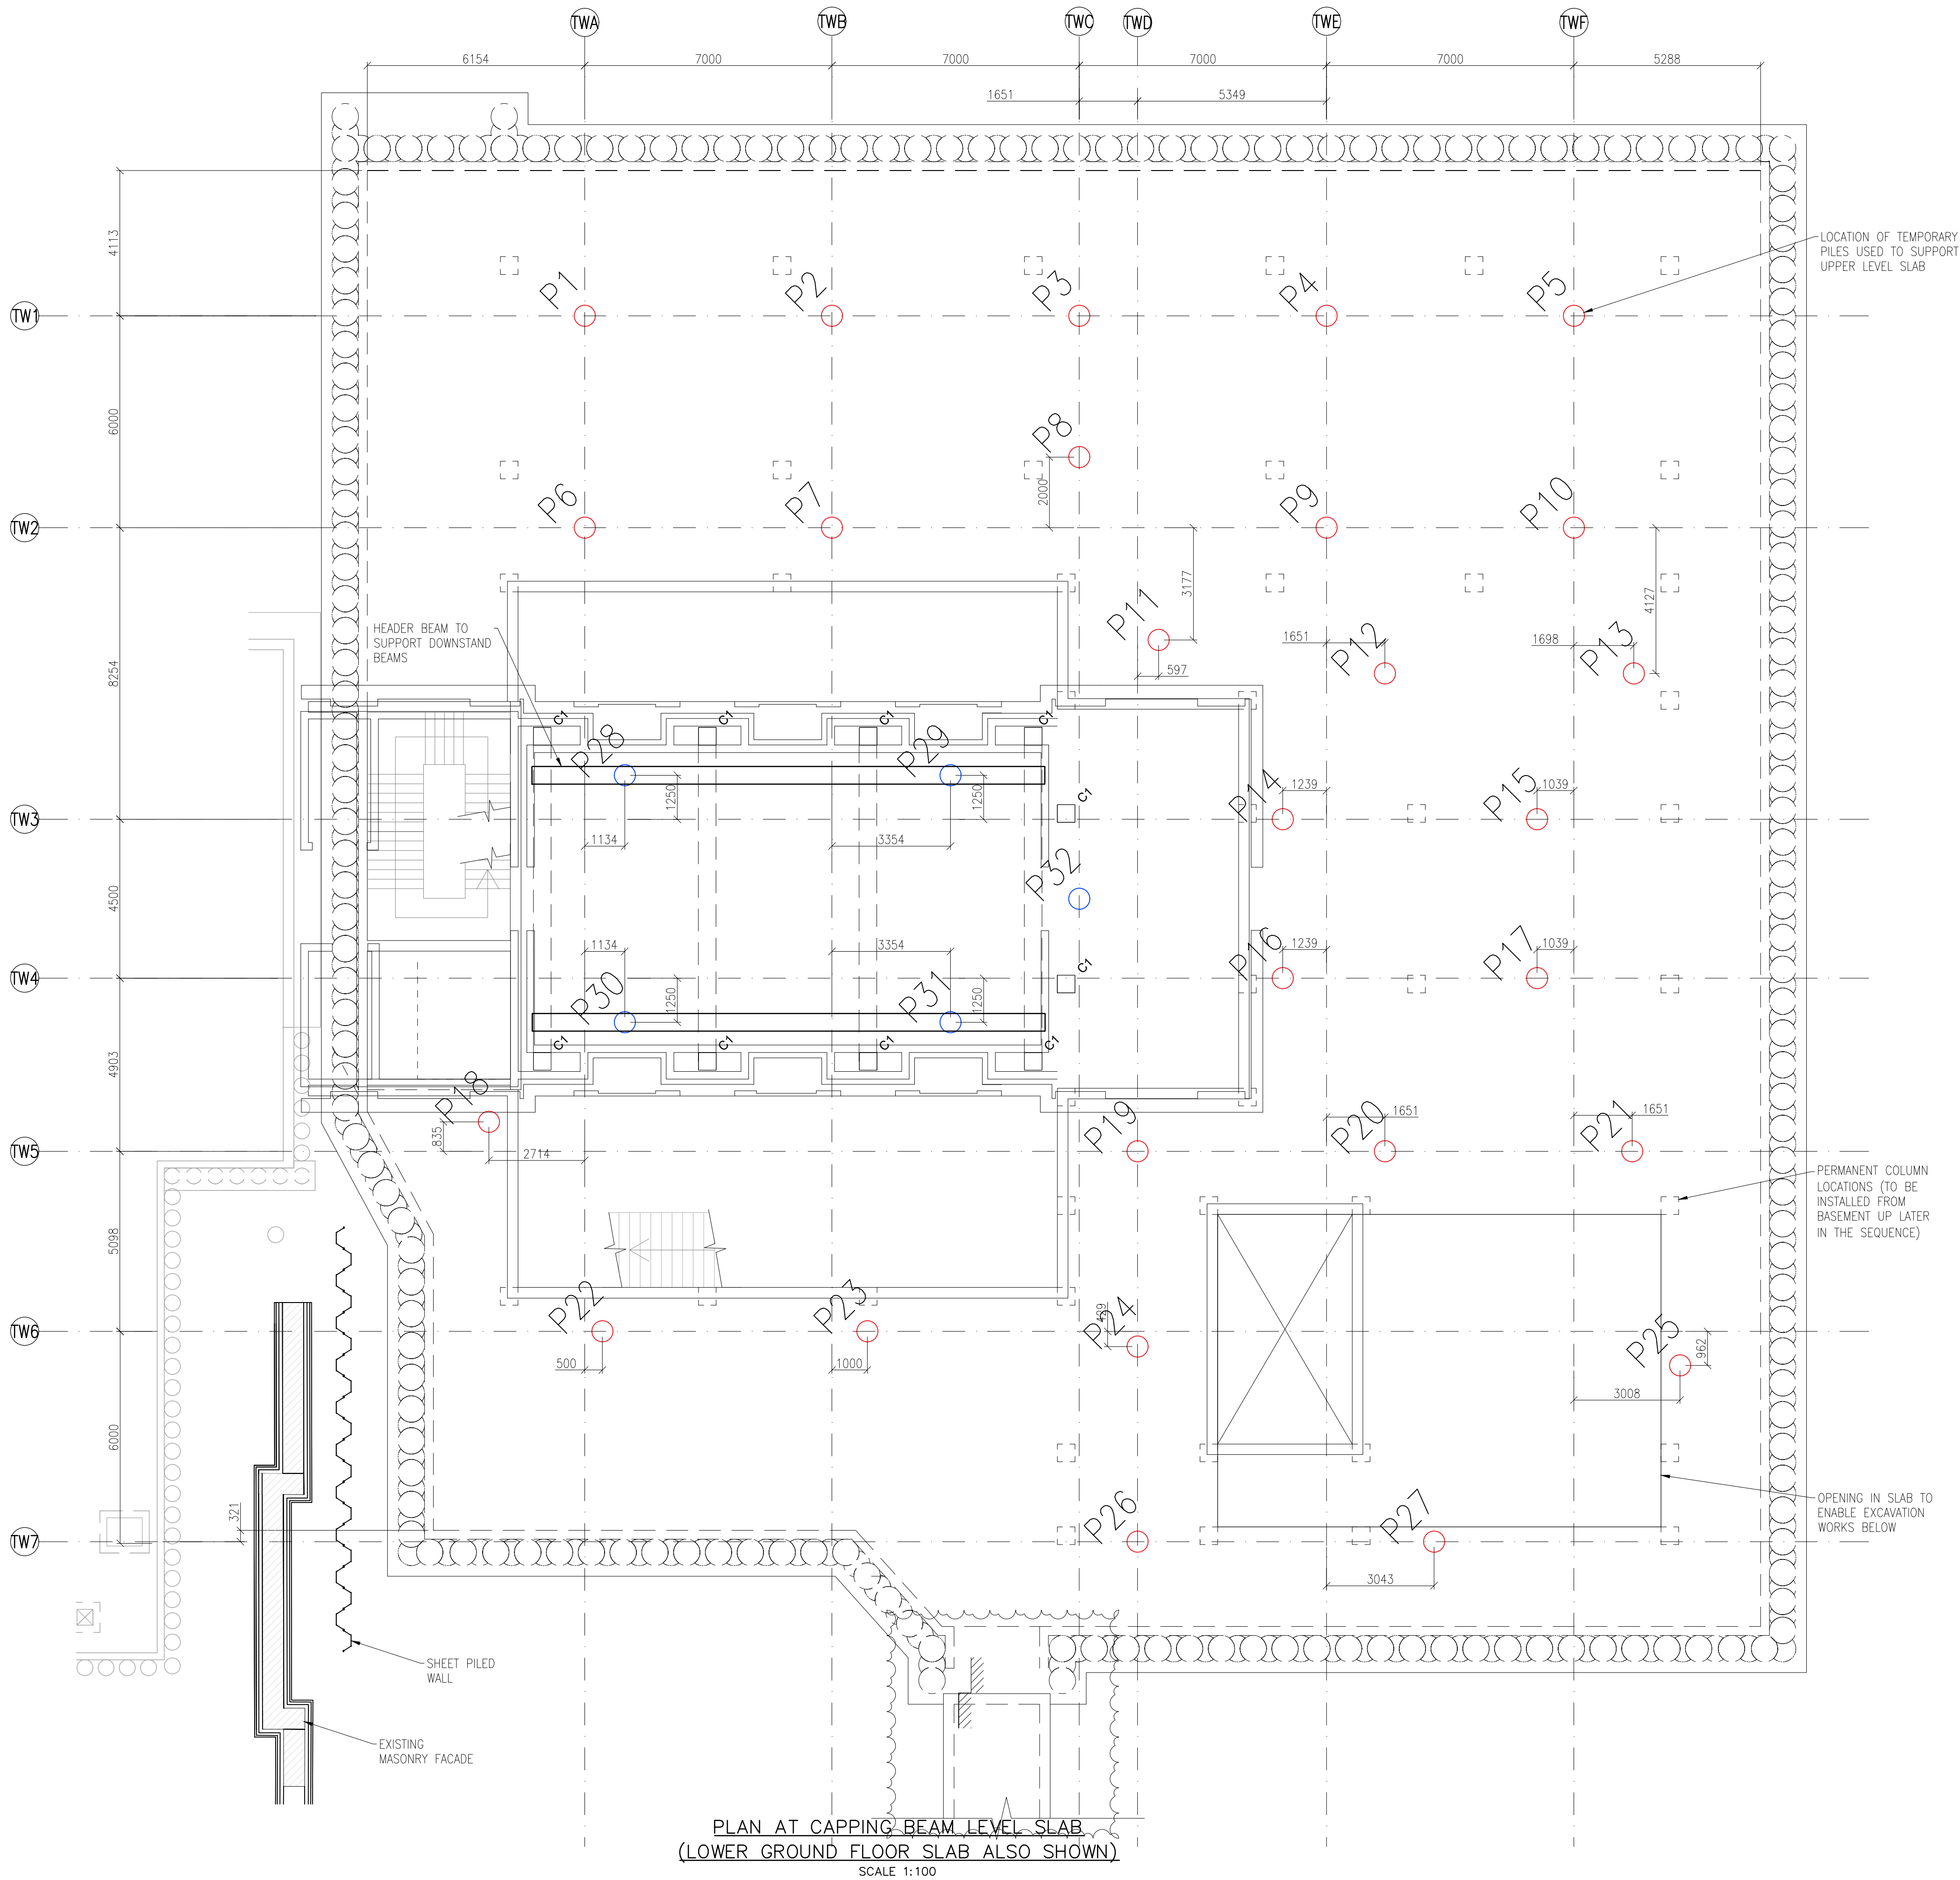

PLAN AT CAPPING BEAM LEVEL SLAB
(LOWER GROUND FLOOR SLAB ALSO SHOWN)
SCALE 1:100

GENERAL NOTES:

1. THIS DRAWING MUST BE READ & CO-ORDINATED WITH ALL OTHER RELEVANT CONTRACT & CDS DOCUMENTS. IF ANY DISCREPANCIES ARE FOUND, THEY SHOULD BE BROUGHT TO THE ATTENTION OF CDS IMMEDIATELY.
2. DIMENSIONAL CONTROL & SETTING-OUT REMAINS THE RESPONSIBILITY OF THE CLIENT OR THEIR APPOINTED SUB-CONTRACTORS.
3. THE CLIENT IS RESPONSIBLE FOR ENSURING THAT THE CORRECT MATERIALS ARE PROCURED IN A TIMELY MANNER. IF ALTERNATIVES ARE SUGGESTED BY THE CLIENT OR OTHERS, THEN SUFFICIENT TIME MUST BE ALLOWED FOR THESE TO BE PROPERLY ASSESSED BY CDS.
4. THE CLIENT AND/OR THEIR APPOINTED SUB-CONTRACTORS MUST PROVIDE DETAILED R.A.M.S FOR THE WORKS ILLUSTRATED.
5. THE CLIENT IS RESPONSIBLE FOR OBTAINING ALL RELEVANT LOCAL AUTHORITY LICENCES & 3rd PARTY APPROVALS. WORKS MUST NOT COMMENCE UNTIL FORMAL APPROVAL HAS BEEN RECEIVED.
6. ALL PROPRIETARY TEMPORARY WORKS EQUIPMENT MUST BE INSTALLED IN ACCORDANCE WITH THE SUPPLIER'S AND MANUFACTURER'S RECOMMENDATIONS & C.O.S.H.H. GUIDANCE.
7. ALL DIMENSIONS ARE IN MILLIMETRES UNLESS OTHERWISE SPECIFIED.
8. THE WORKS SHOWN IN THIS SCHEME ARE SUBJECT TO DETAILED DESIGN.

RESIDUAL RISK NOTES:

IT IS NOT POLICY OF CDS TO PREPARE SPECIFIC DESIGNER RISK ASSESSMENTS AS DESIGN RISKS ARE IDENTIFIED WITH THE DRAWINGS. WHERE RISKS CANNOT BE ELIMINATED AND INHERENTLY RESIDE WITHIN THE SCHEME THEY ARE CLASSIFIED AS "RESIDUAL RISKS" AND WILL BE IDENTIFIED WITH WARNING TRIANGLE.

NOT FOR CONSTRUCTION

PRELIMINARY

Rev:	Description:	Drawn:	Eng:	Date:
------	--------------	--------	------	-------

Client:

SIZE GROUP

Contract:

TOTTENHAM HOUSE,
MARLBOROUGH

Drawing Title:

ART GALLERY BASEMENT
TEMPORARY PILE LAYOUT

CDS CONTRACTORS DESIGN SERVICES

Contractors Design (CDS) Ltd
6 Millers House, Roydon Road
Stanstead Abbots Hertsmere, SG12 8HN
Telephone: 01920 877077
Email: enquiries@contractorsdesign.co.uk

Drawn: JK	Engineer: JK	Date: 21.10.25	Sheet: A1
Drawing No:			Rev:
SG.23.273.DWG14			—