



Ingston Wood LLP shall have no liability to the Employer arising out of any unauthorised modification or amendment to, or any transmission, copy or use of the material, or any proprietary work contained therein, by the Employer, Other Project Team Member, or any other third party. All dimensions are to be checked and verified on-site by the Main Contractor prior to commencement; any discrepancies are to be reported to the Control Administration. This drawing is to be read in conjunction with all other relevant drawings and specifications. Do Not Scale © Ingston Wood LLP

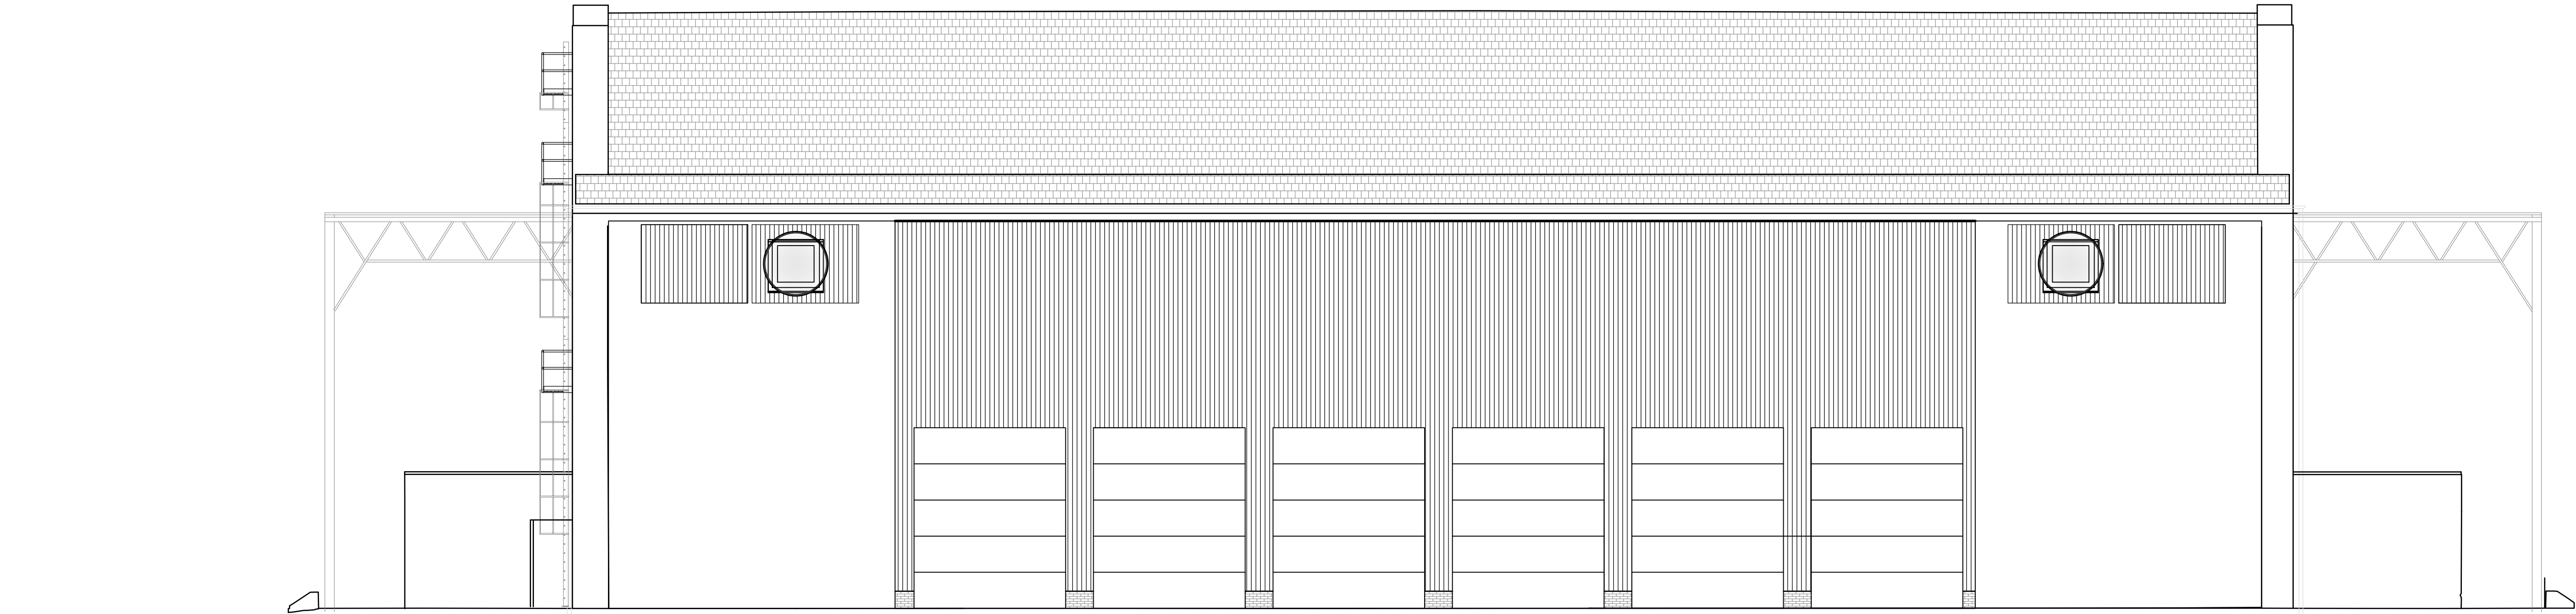

Proposed Elevation 1
1:100 @ A0

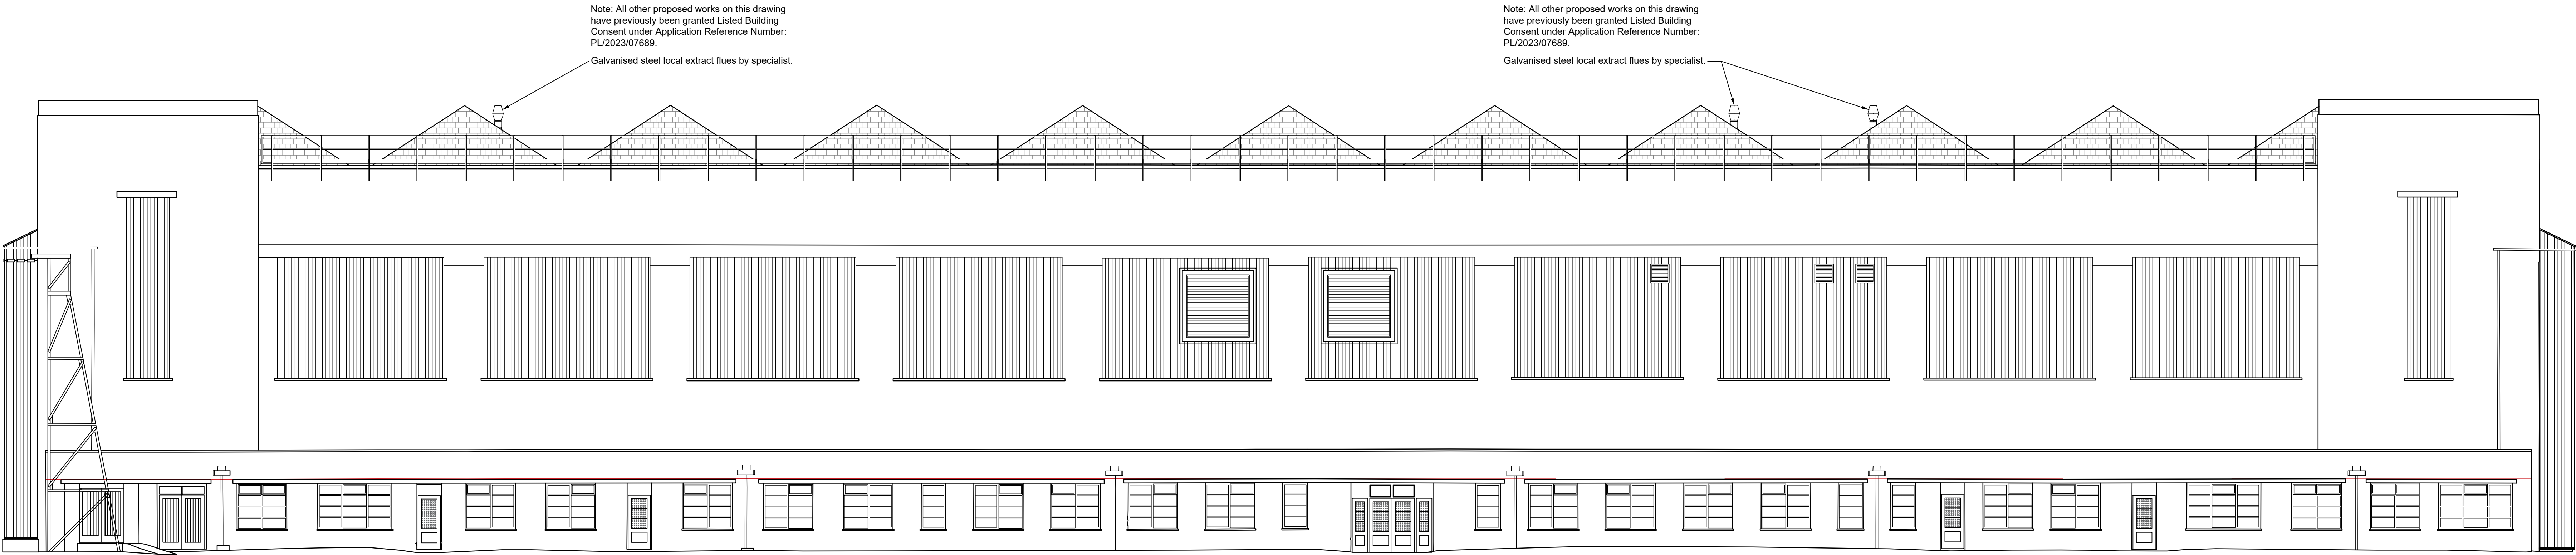

Datum: 95.00m

Proposed Elevation 2
1:100 @ A0

P01 PLANNING ISSUE			
Rev	Description	Date	Chk
1	As Issued	22/09/20	AG

Project No:	Scale @ A0:	Drawn By:
4000034	As Indicated	JF

Ingston Wood	Solving global challenges one building at a time
--------------	--

Establishment:	HULLAVINGTON BARRACKS
Asset Reference:	HANGAR 3
Project:	REFURBISHMENT WORKS
Client:	VIVO DEFENCE SERVICES
Title:	PROPOSED ELEVATIONS - SHEET 1
Security Classification:	OFFICIAL

Drawing Number:	4000034-IWD-Z1-ZZ-DR-A-4217
Status:	P01
Purpose of Issue:	Planning