



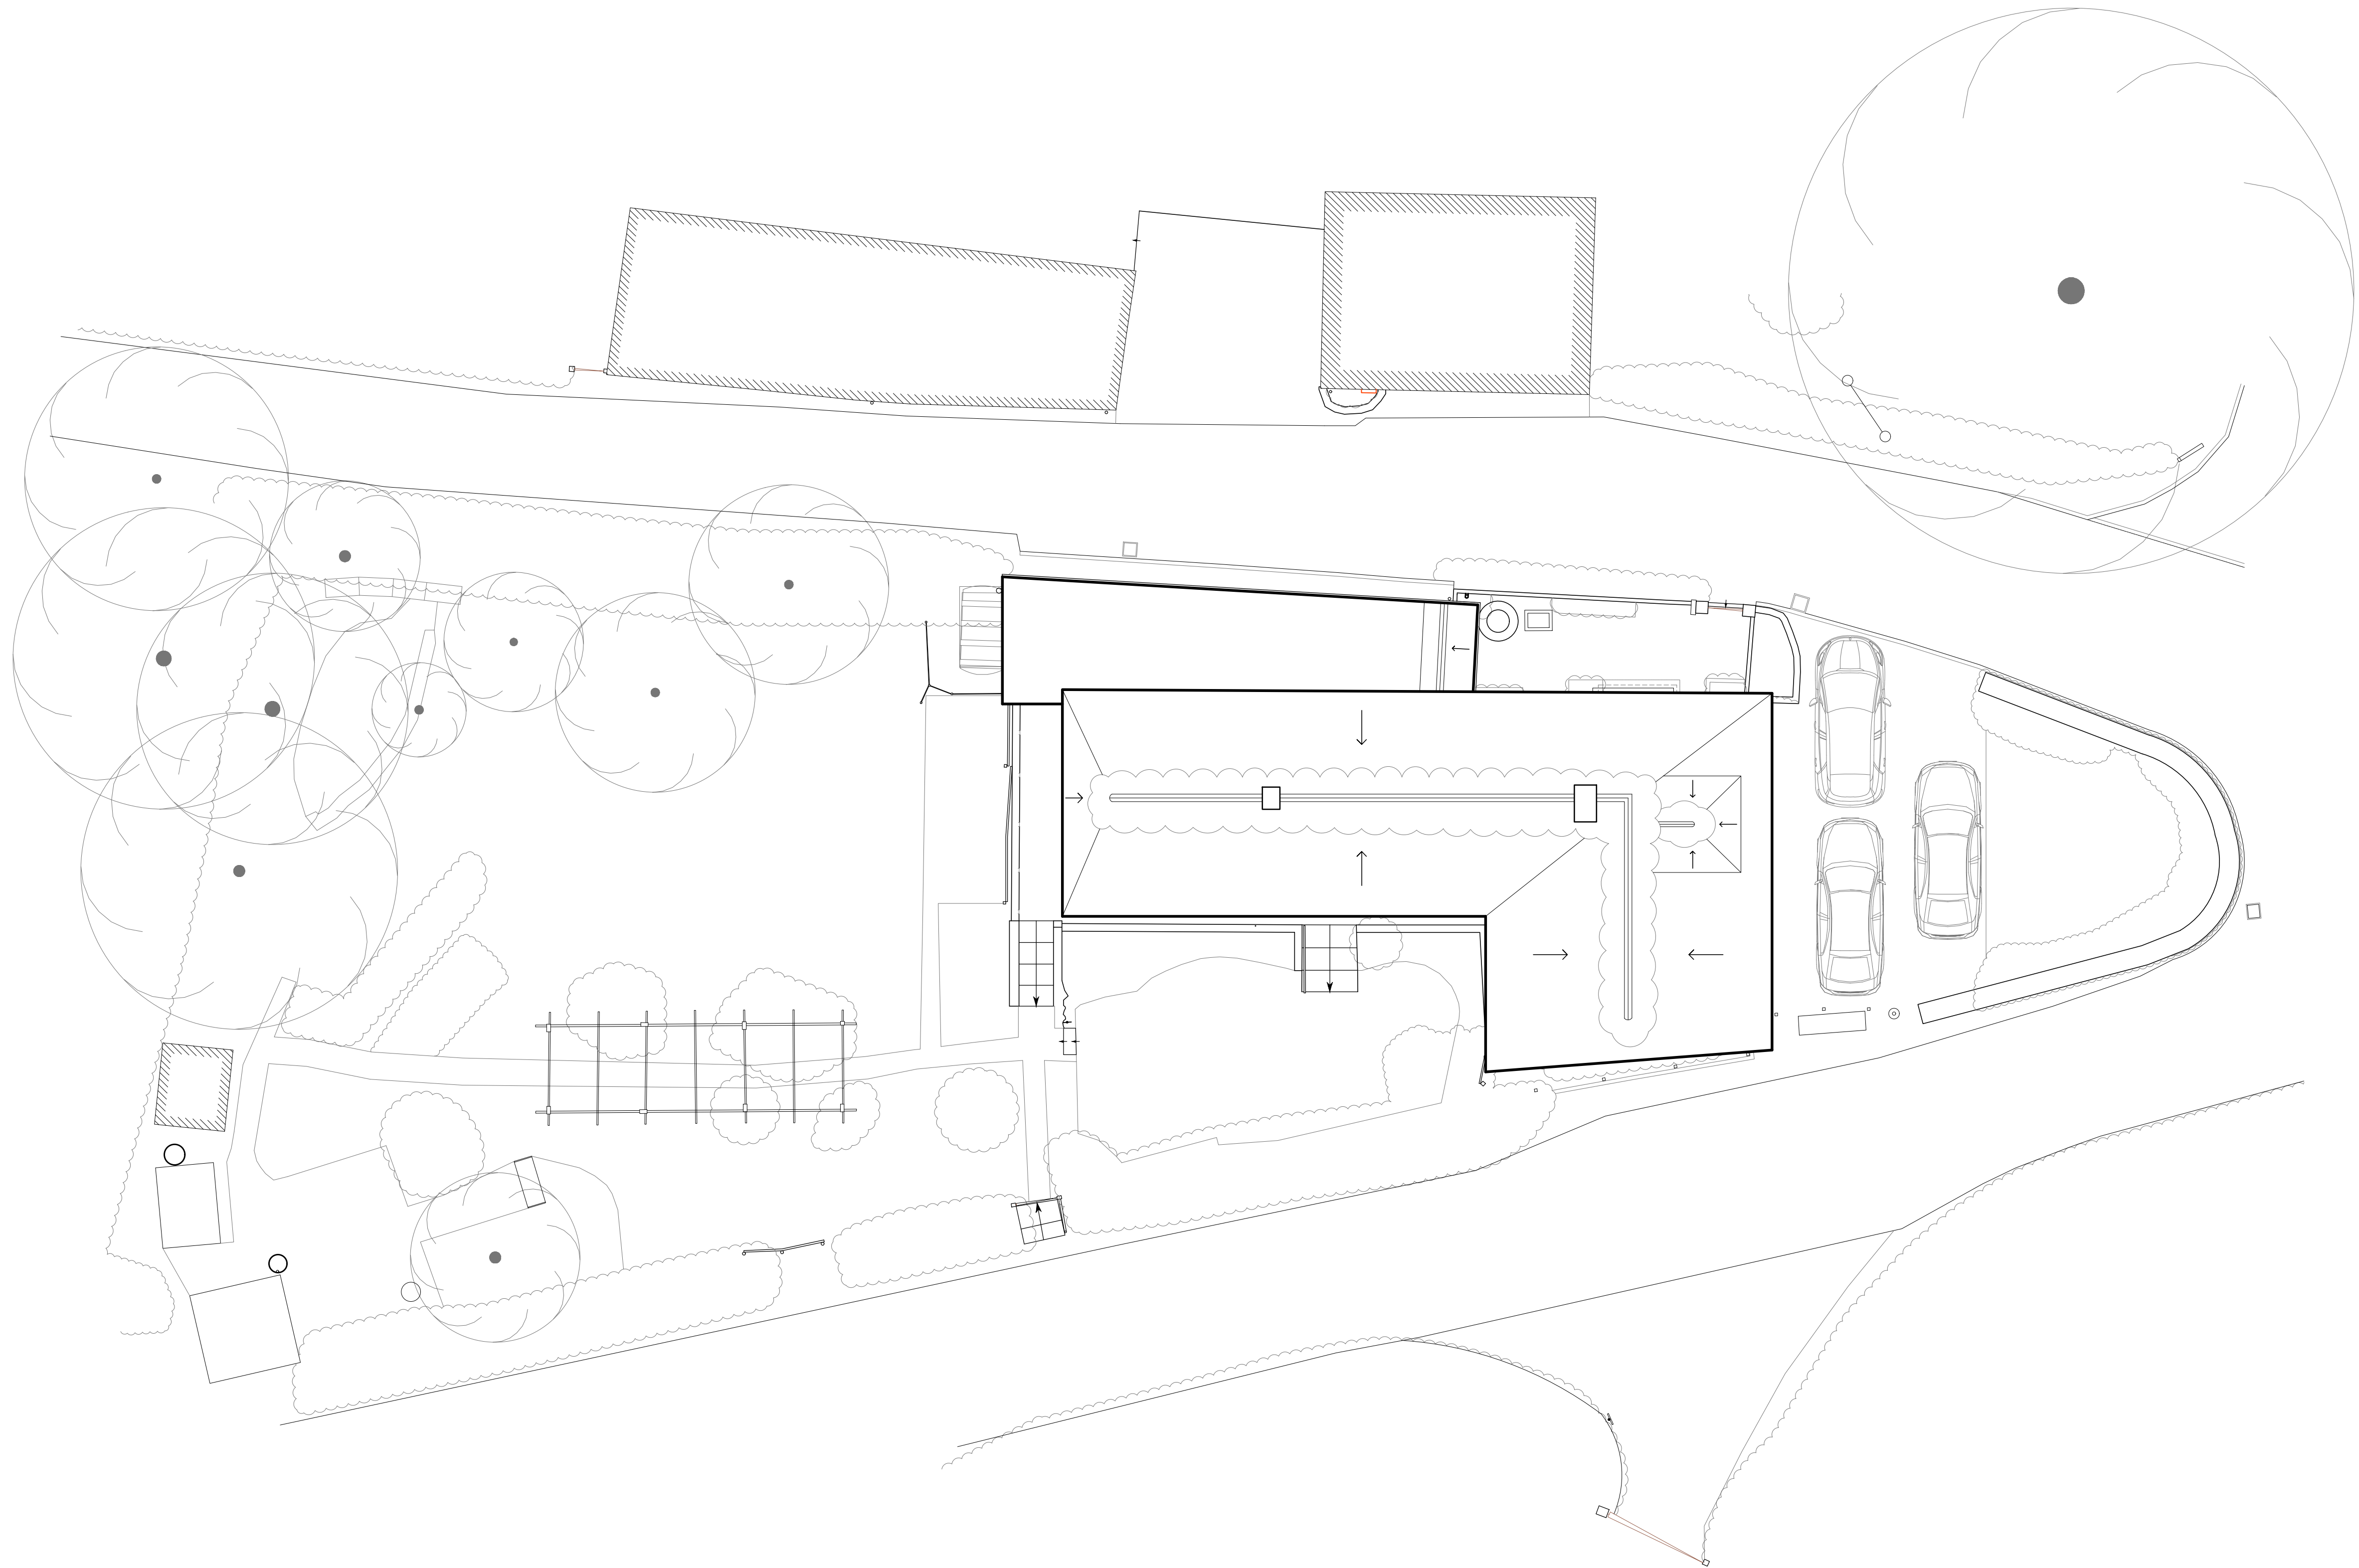

Rev.	SD	CH	Date	First Issue
1	SD	CH	29.07.25	First Issue
PROJECT				
CORNER COTTAGE				
DONHEAD ST ANDREW				
DRAWING				
EXISTING BLOCK PLAN				
DRAWING No.				
4398_003				
SCALE:				
1:100 @ A1				
1:200 @ A3				
DATE				
May 2025				

0m 2m 5m 10m

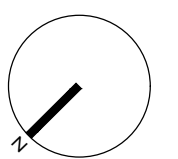

llewellyn
harker
lowe

home barn, gurnea, stowey lane, northend, bath, BA1 8EH
email: architects@llewellynharker.com
Tel: 01749 860022
© llewellyn harker lowe 2025

Do not scale from this drawing use figured dimensions only