



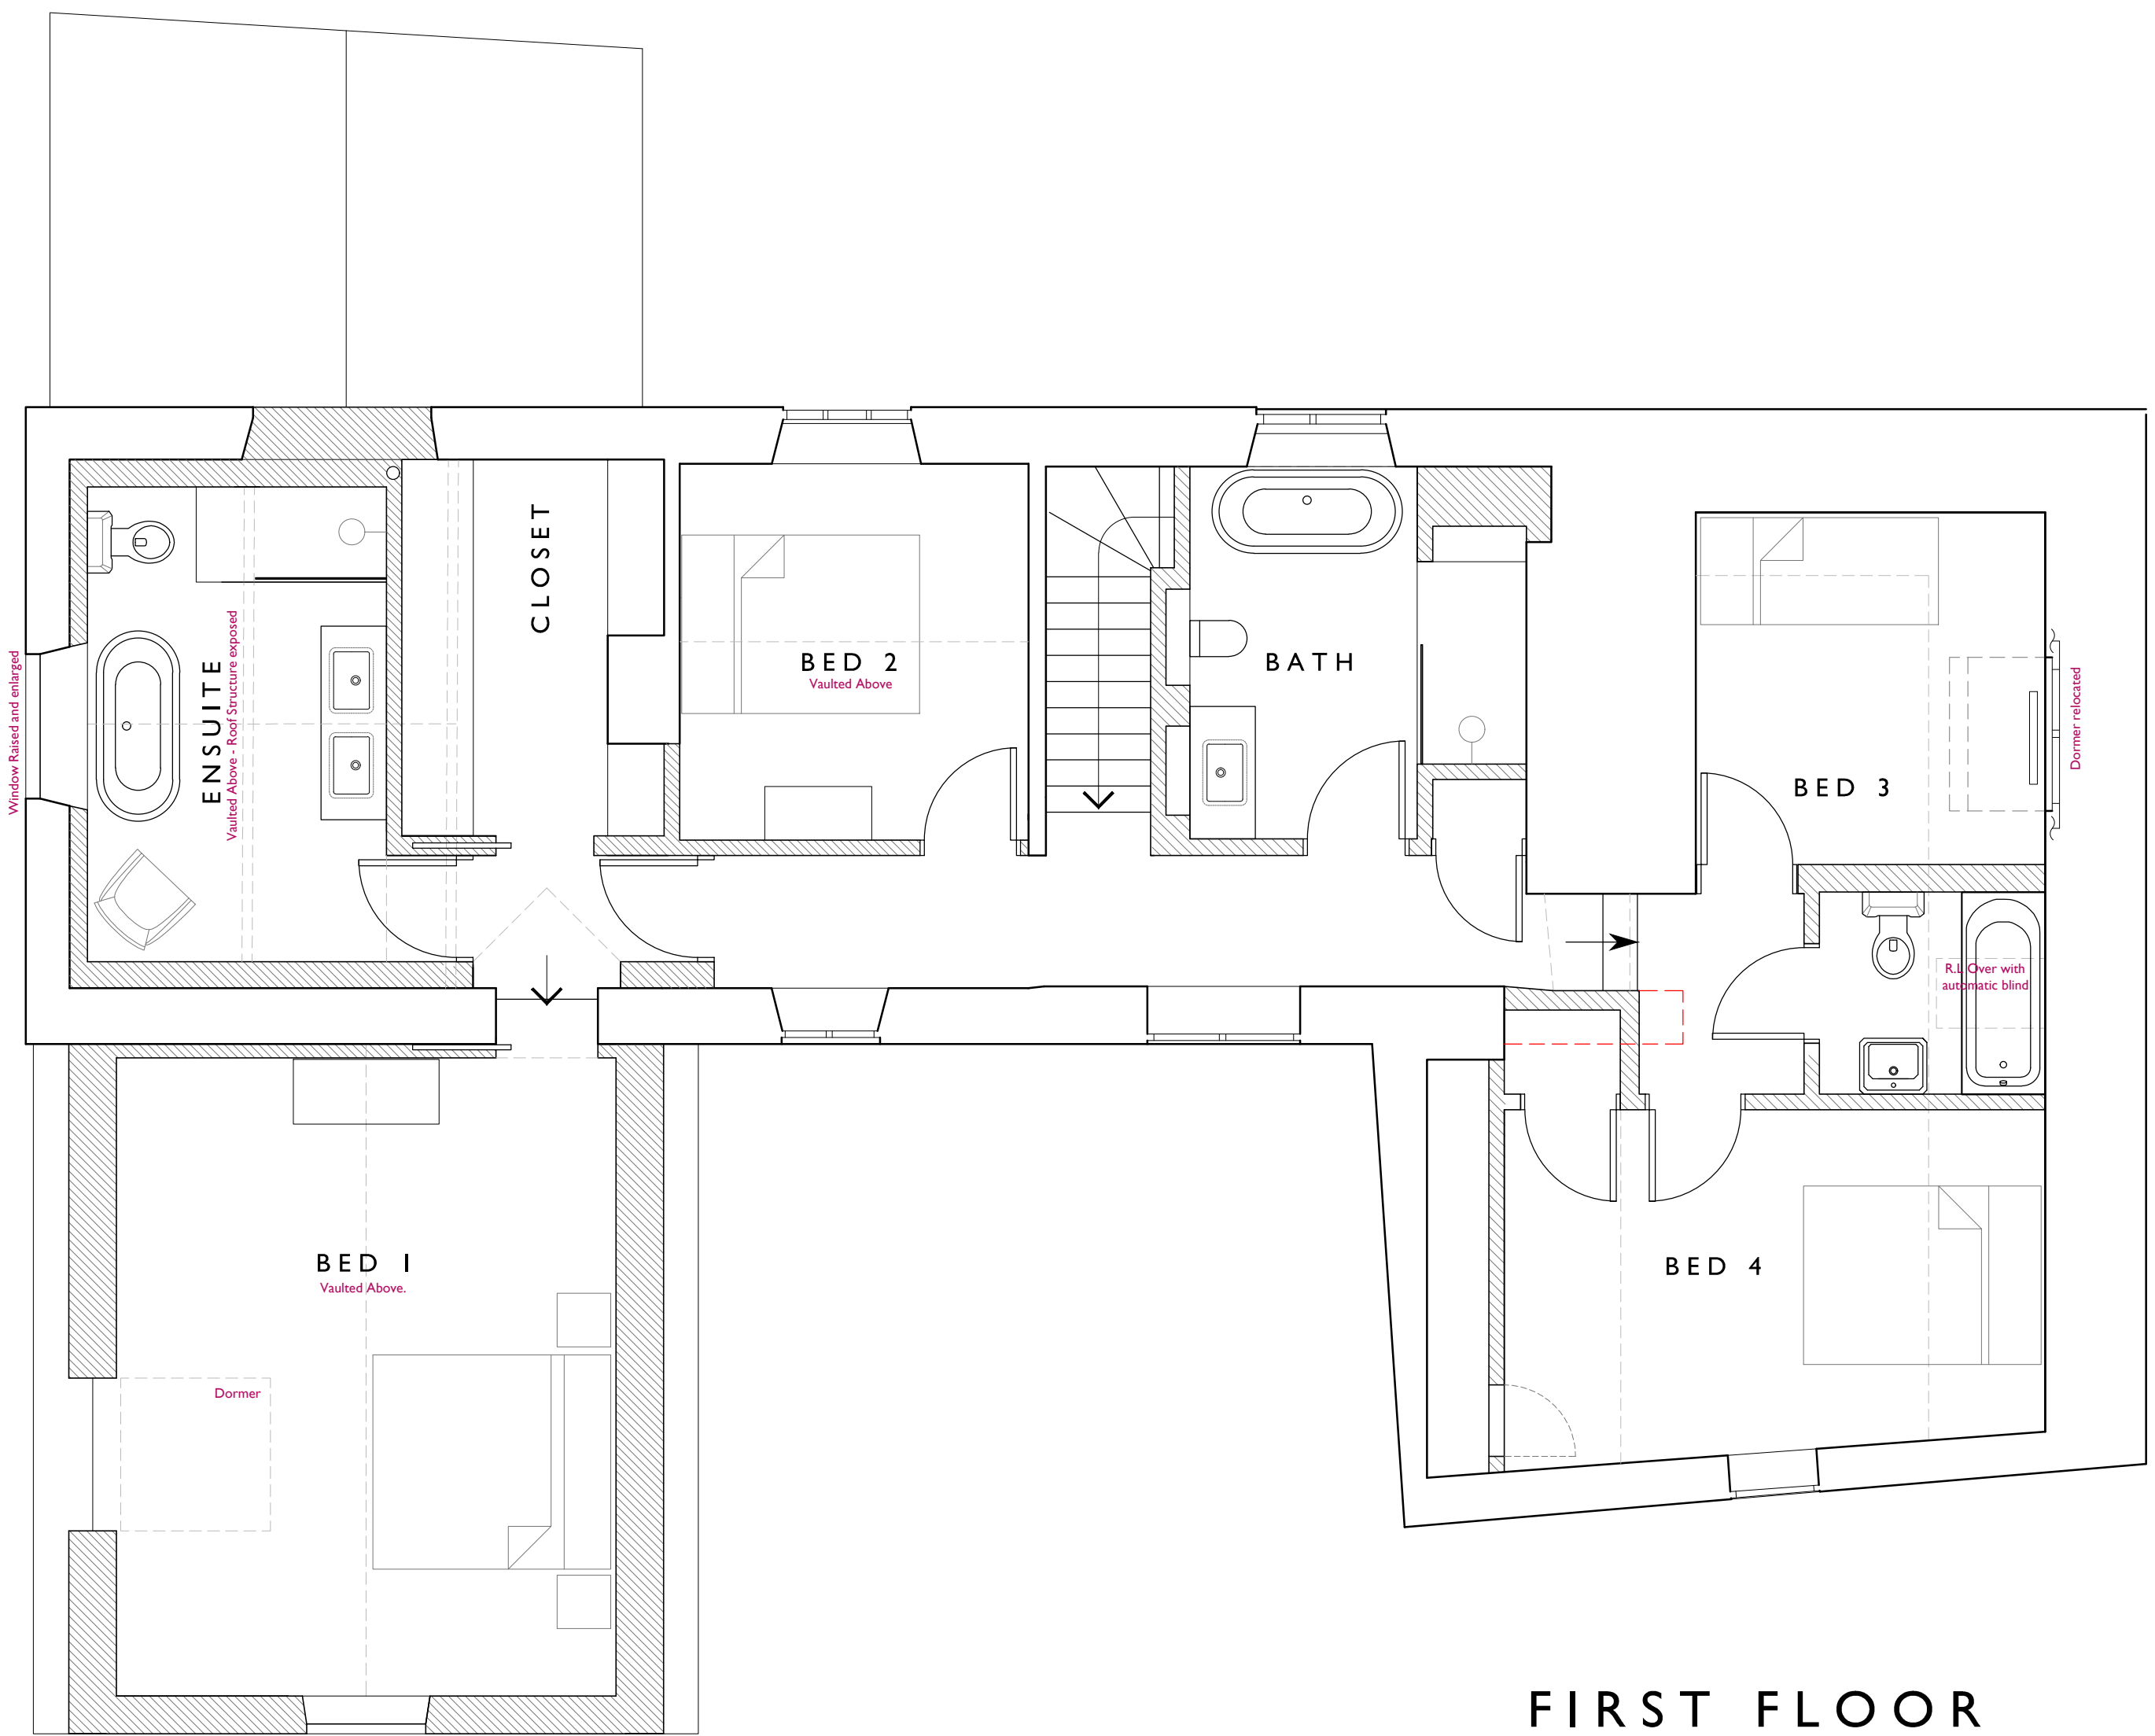

FIRST FLOOR

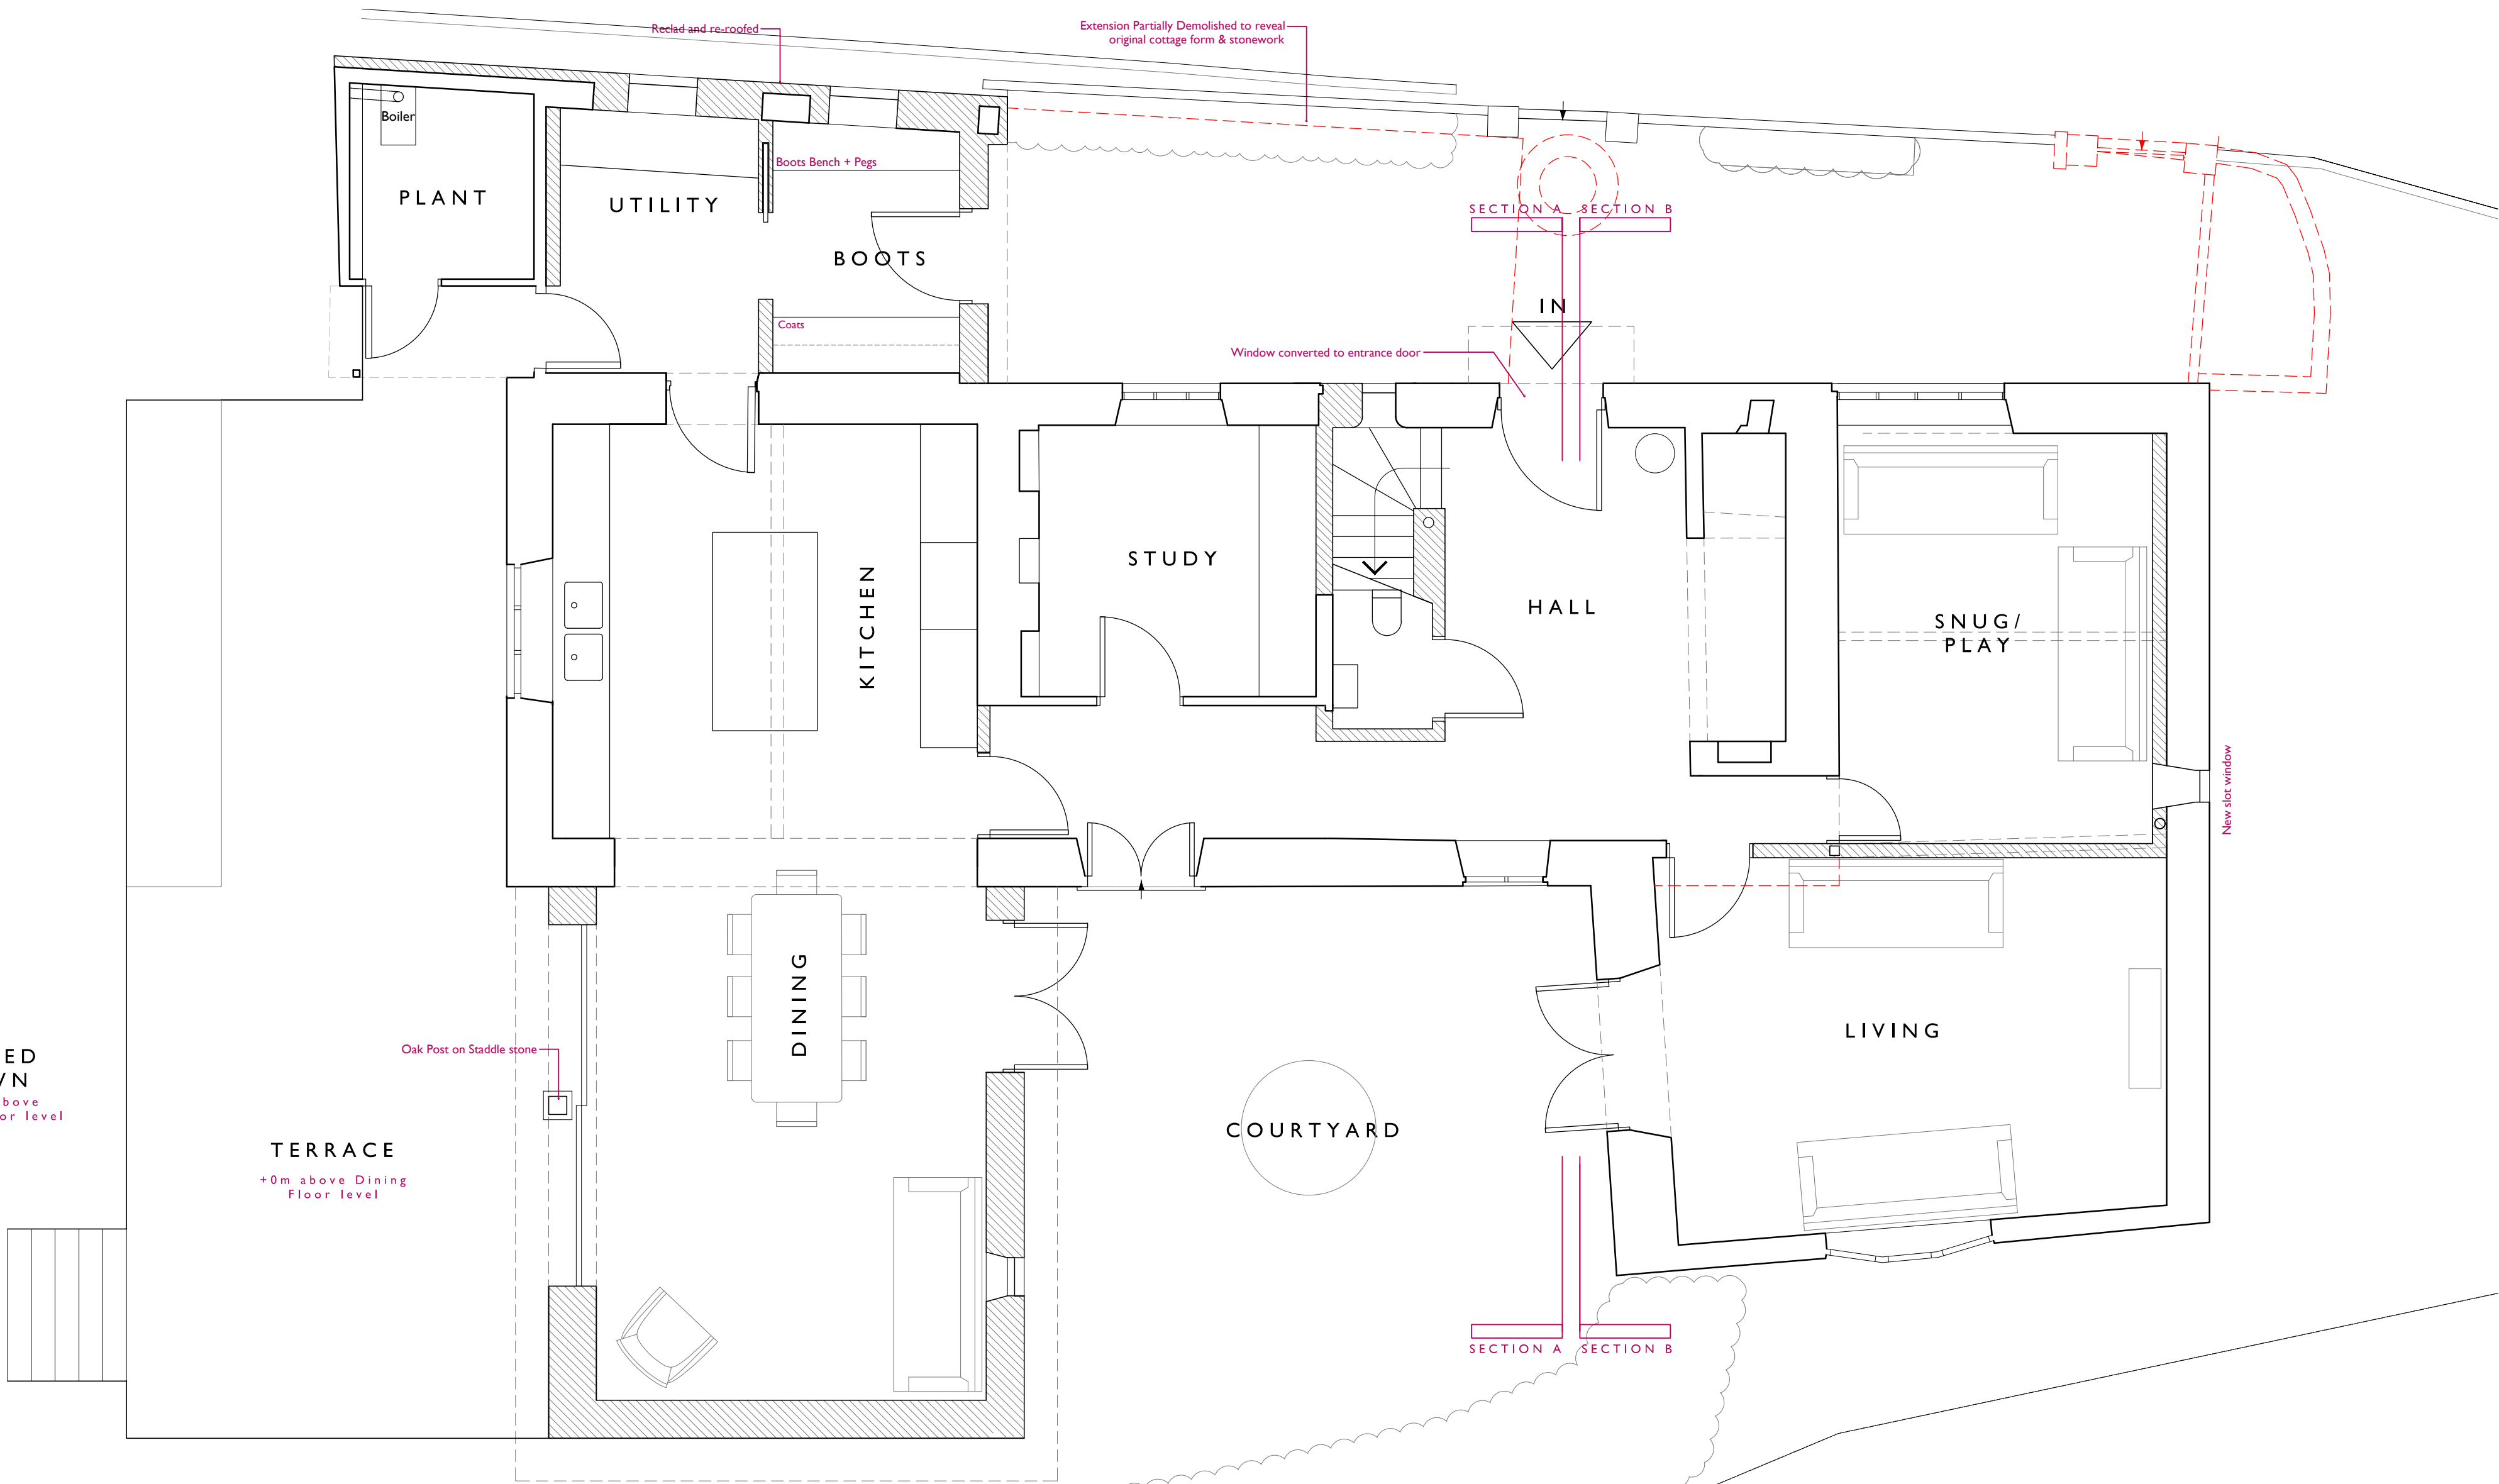

GROUND FLOOR

B	SD	-	29.07.25	PLANNING SUBMISSION
A	NL	-	23.05.20	First Issue
-	NL	-	15.05.20	First Issue
Rev.	DR.	CH.	Date	Notes
PROJECT				CORNER COTTAGE DONHEAD ST ANDREW
DRAWING				PROPOSED PLANS
DRAWING No.				4398_010B
SCALE				1:50 @ A1 1:100 @ A3
DATE				May 2025

1m 5m

SCALE 1:50 @ A1

llewellyn
harker
lowe

home barn, garsill, stoway lane, northend, bath, BA1 8EH
email: architects@llewellynharker.com Tel: 01749 860022
© llewellyn harker lowe 2025