



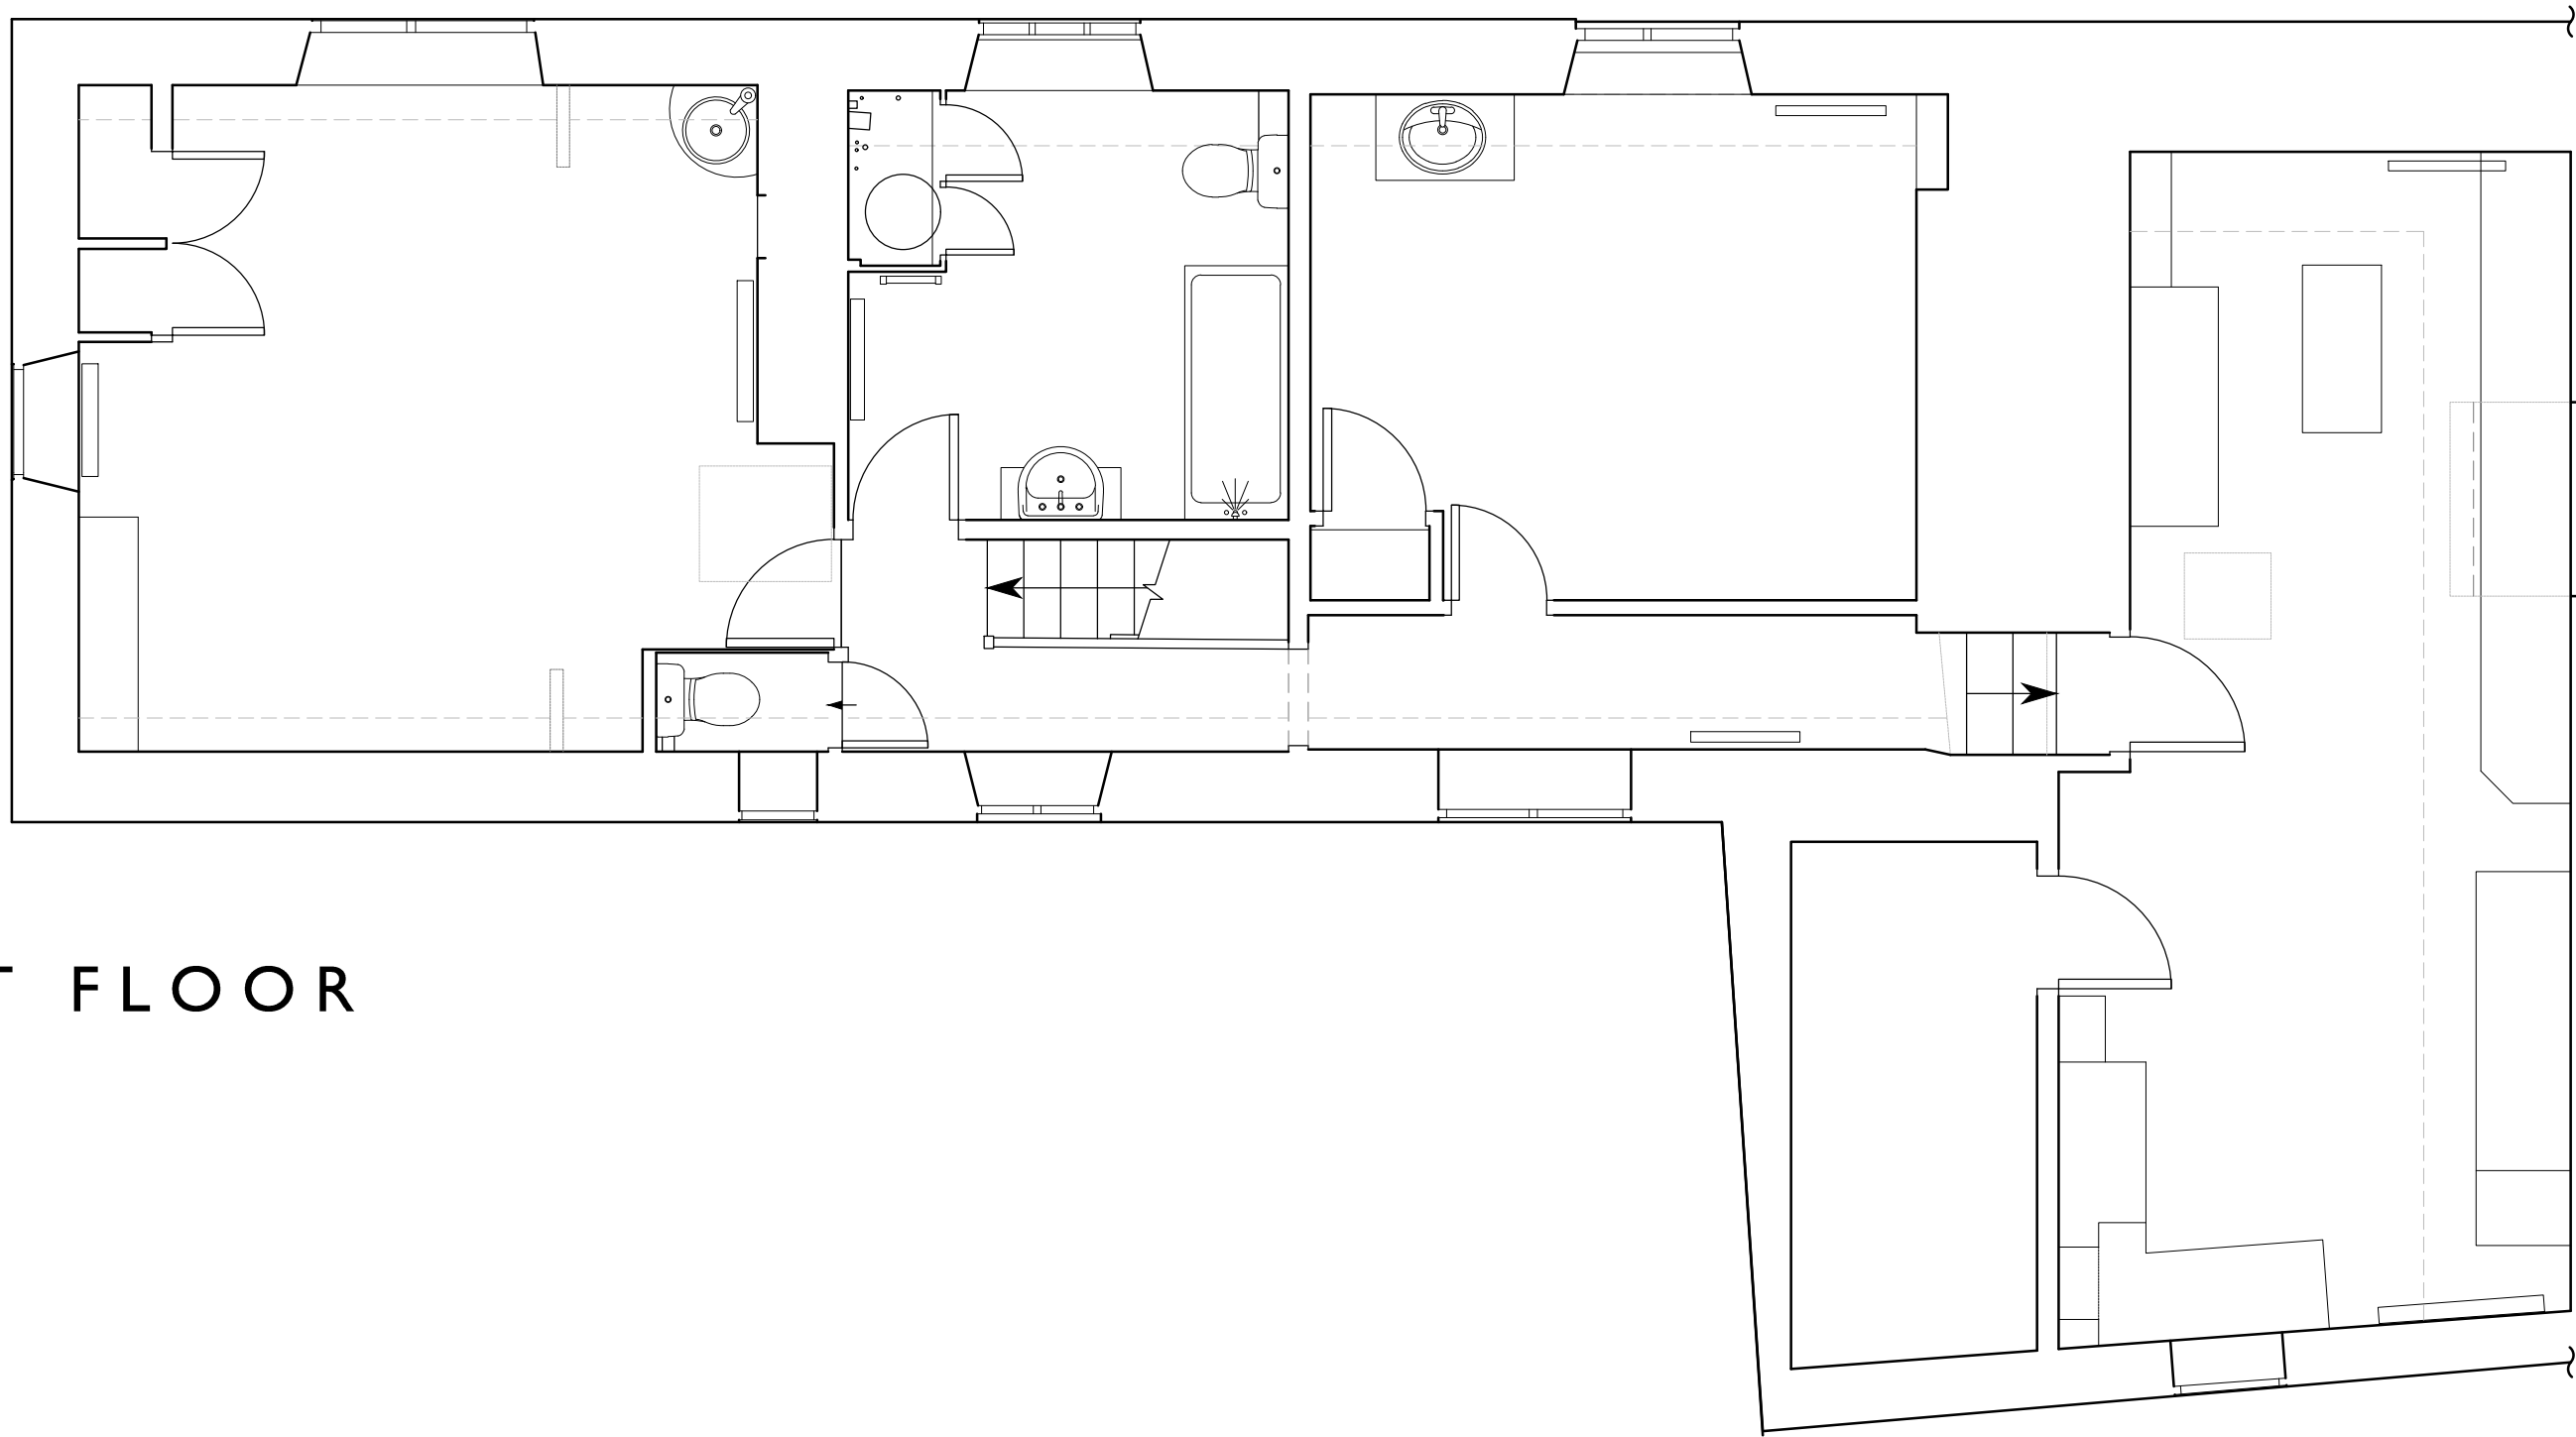

FIRST FLOOR

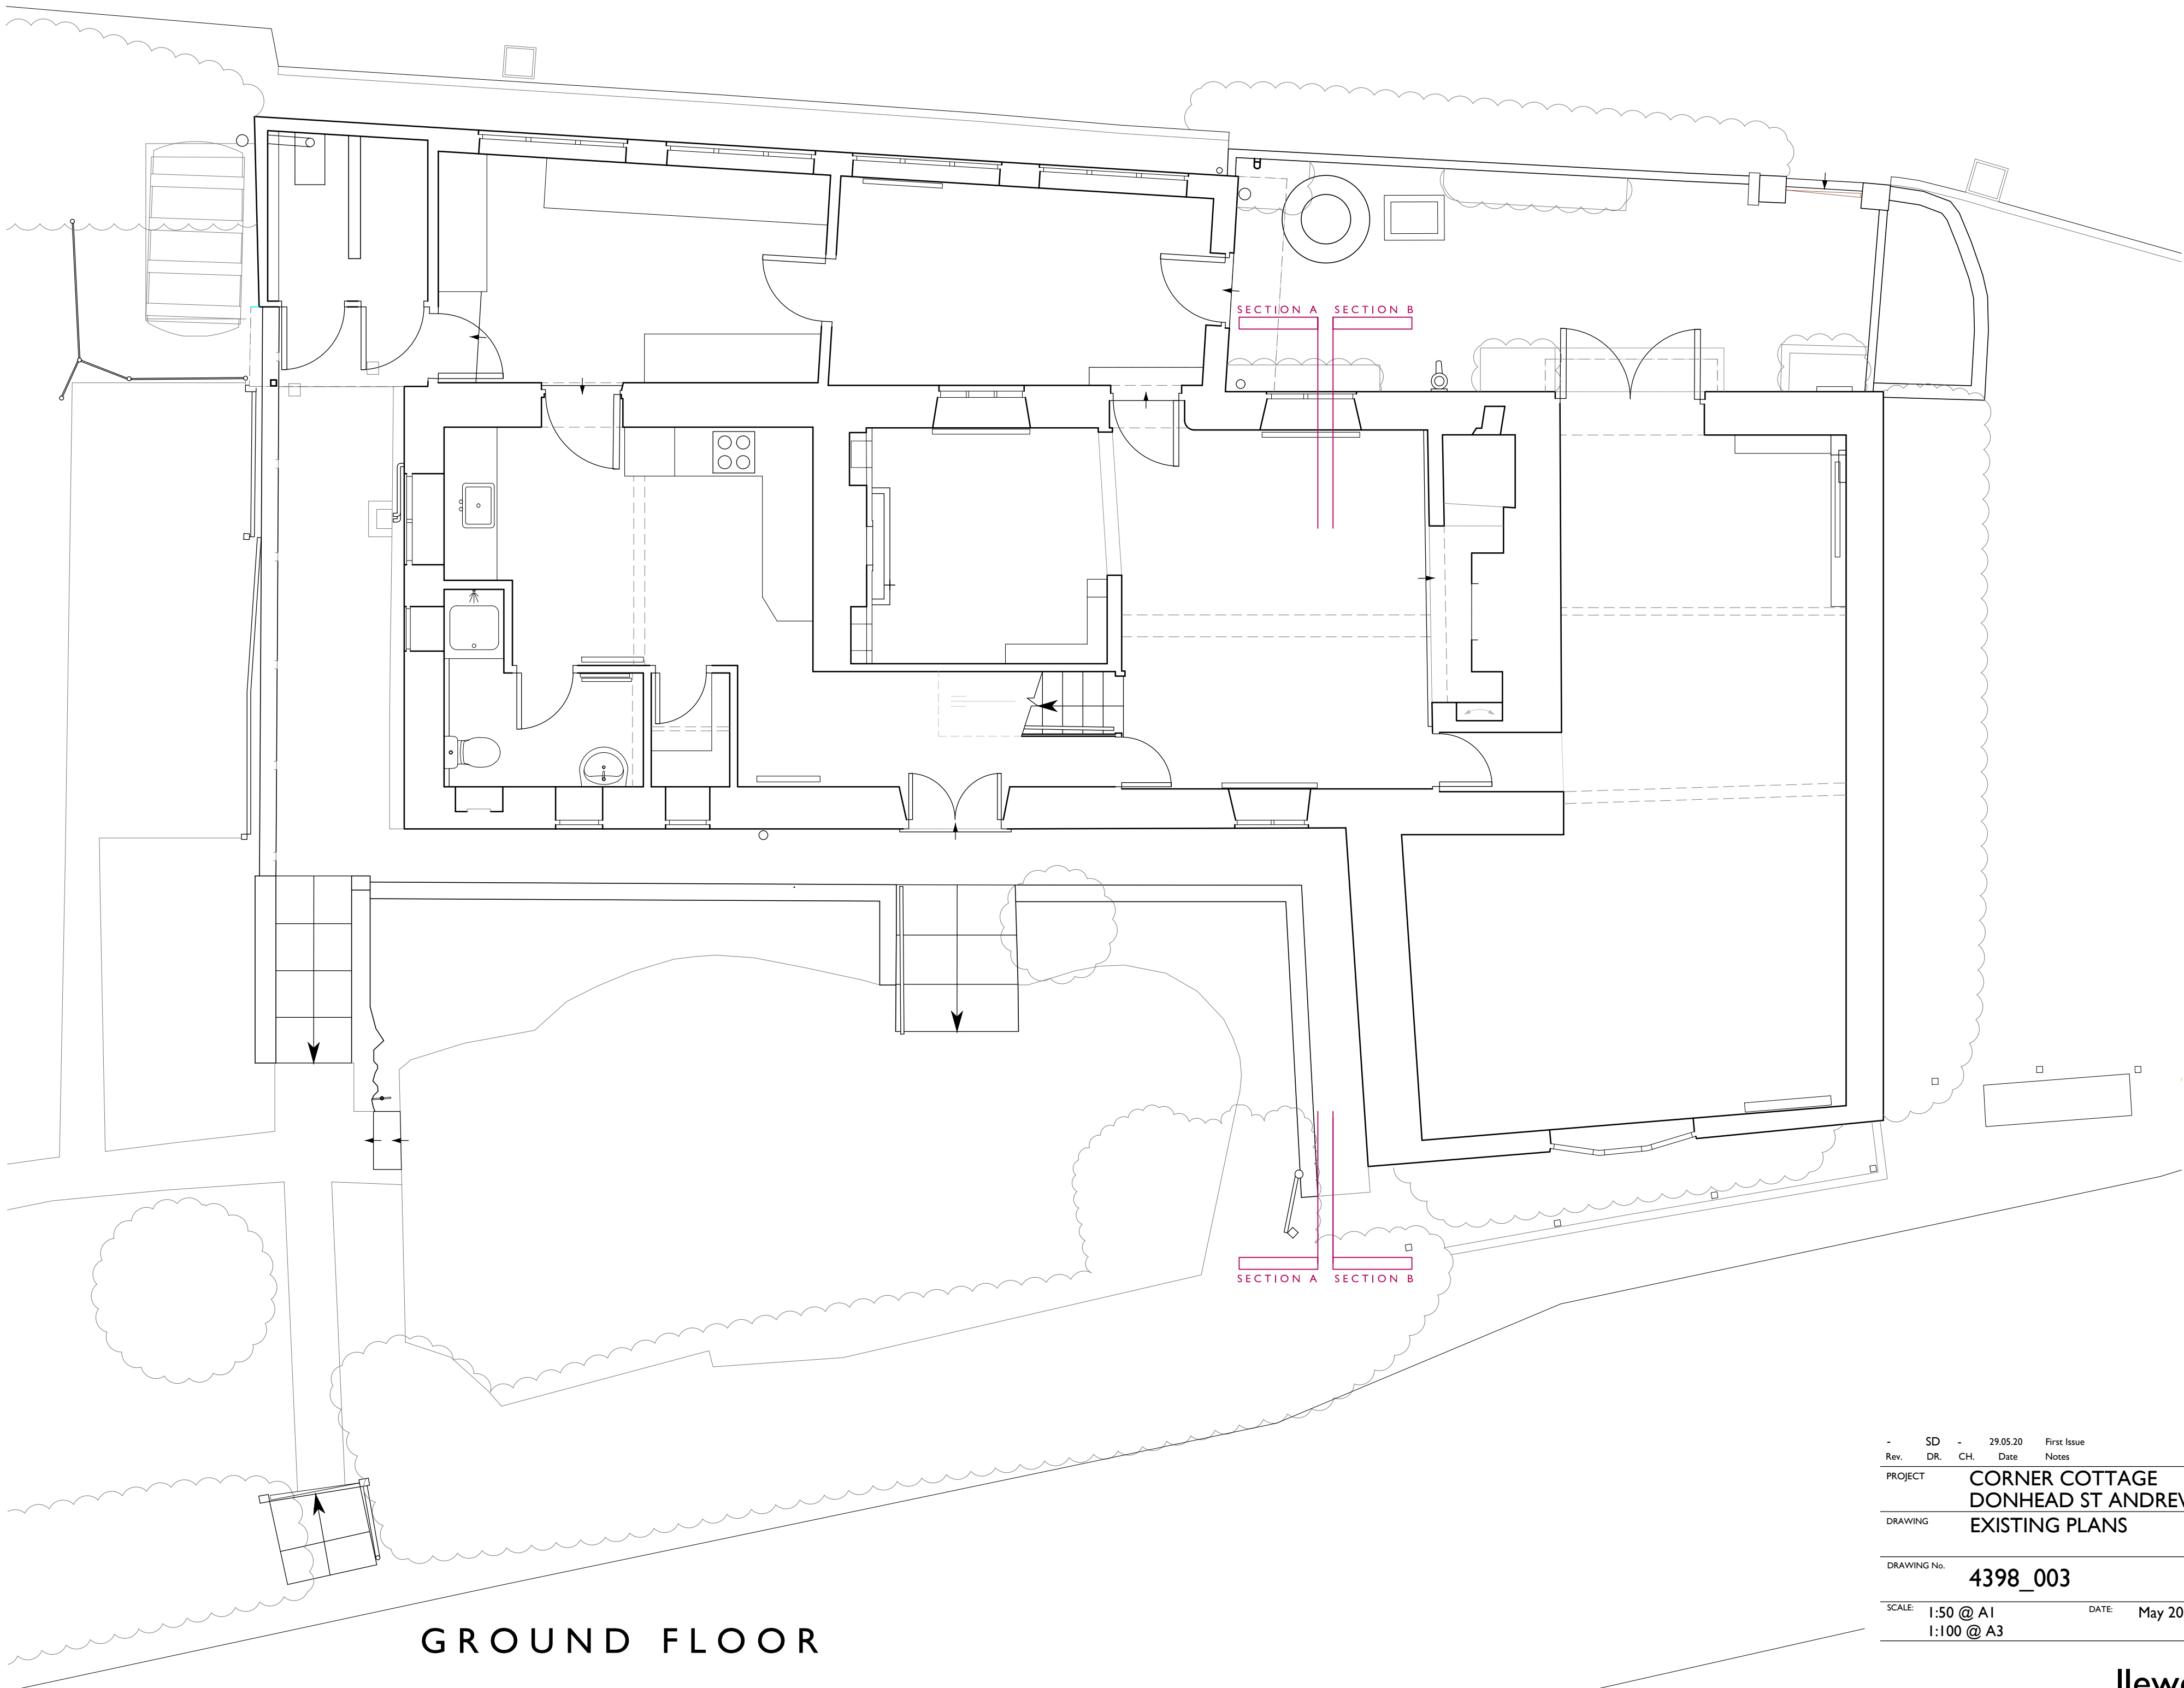

GROUND FLOOR

Rev.	SD	29.05.20	First Issue
DR.	CHL	Date	Notes
PROJECT	CORNER COTTAGE DONHEAD ST ANDREW		
DRAWING	EXISTING PLANS		
DRAWING No.	4398_003		
SCALE	1:50 @ A1 1:100 @ A3	DATE	May 2025

llewellyn
harker
lowe

home barn, gittell, stowey lane, northend, bath, BA1 8EH
email: architects@llewellynharker.com
Tel 01749 860022
© llewellyn harker lowe 2025

Do not scale from this drawing use figured dimensions only

