

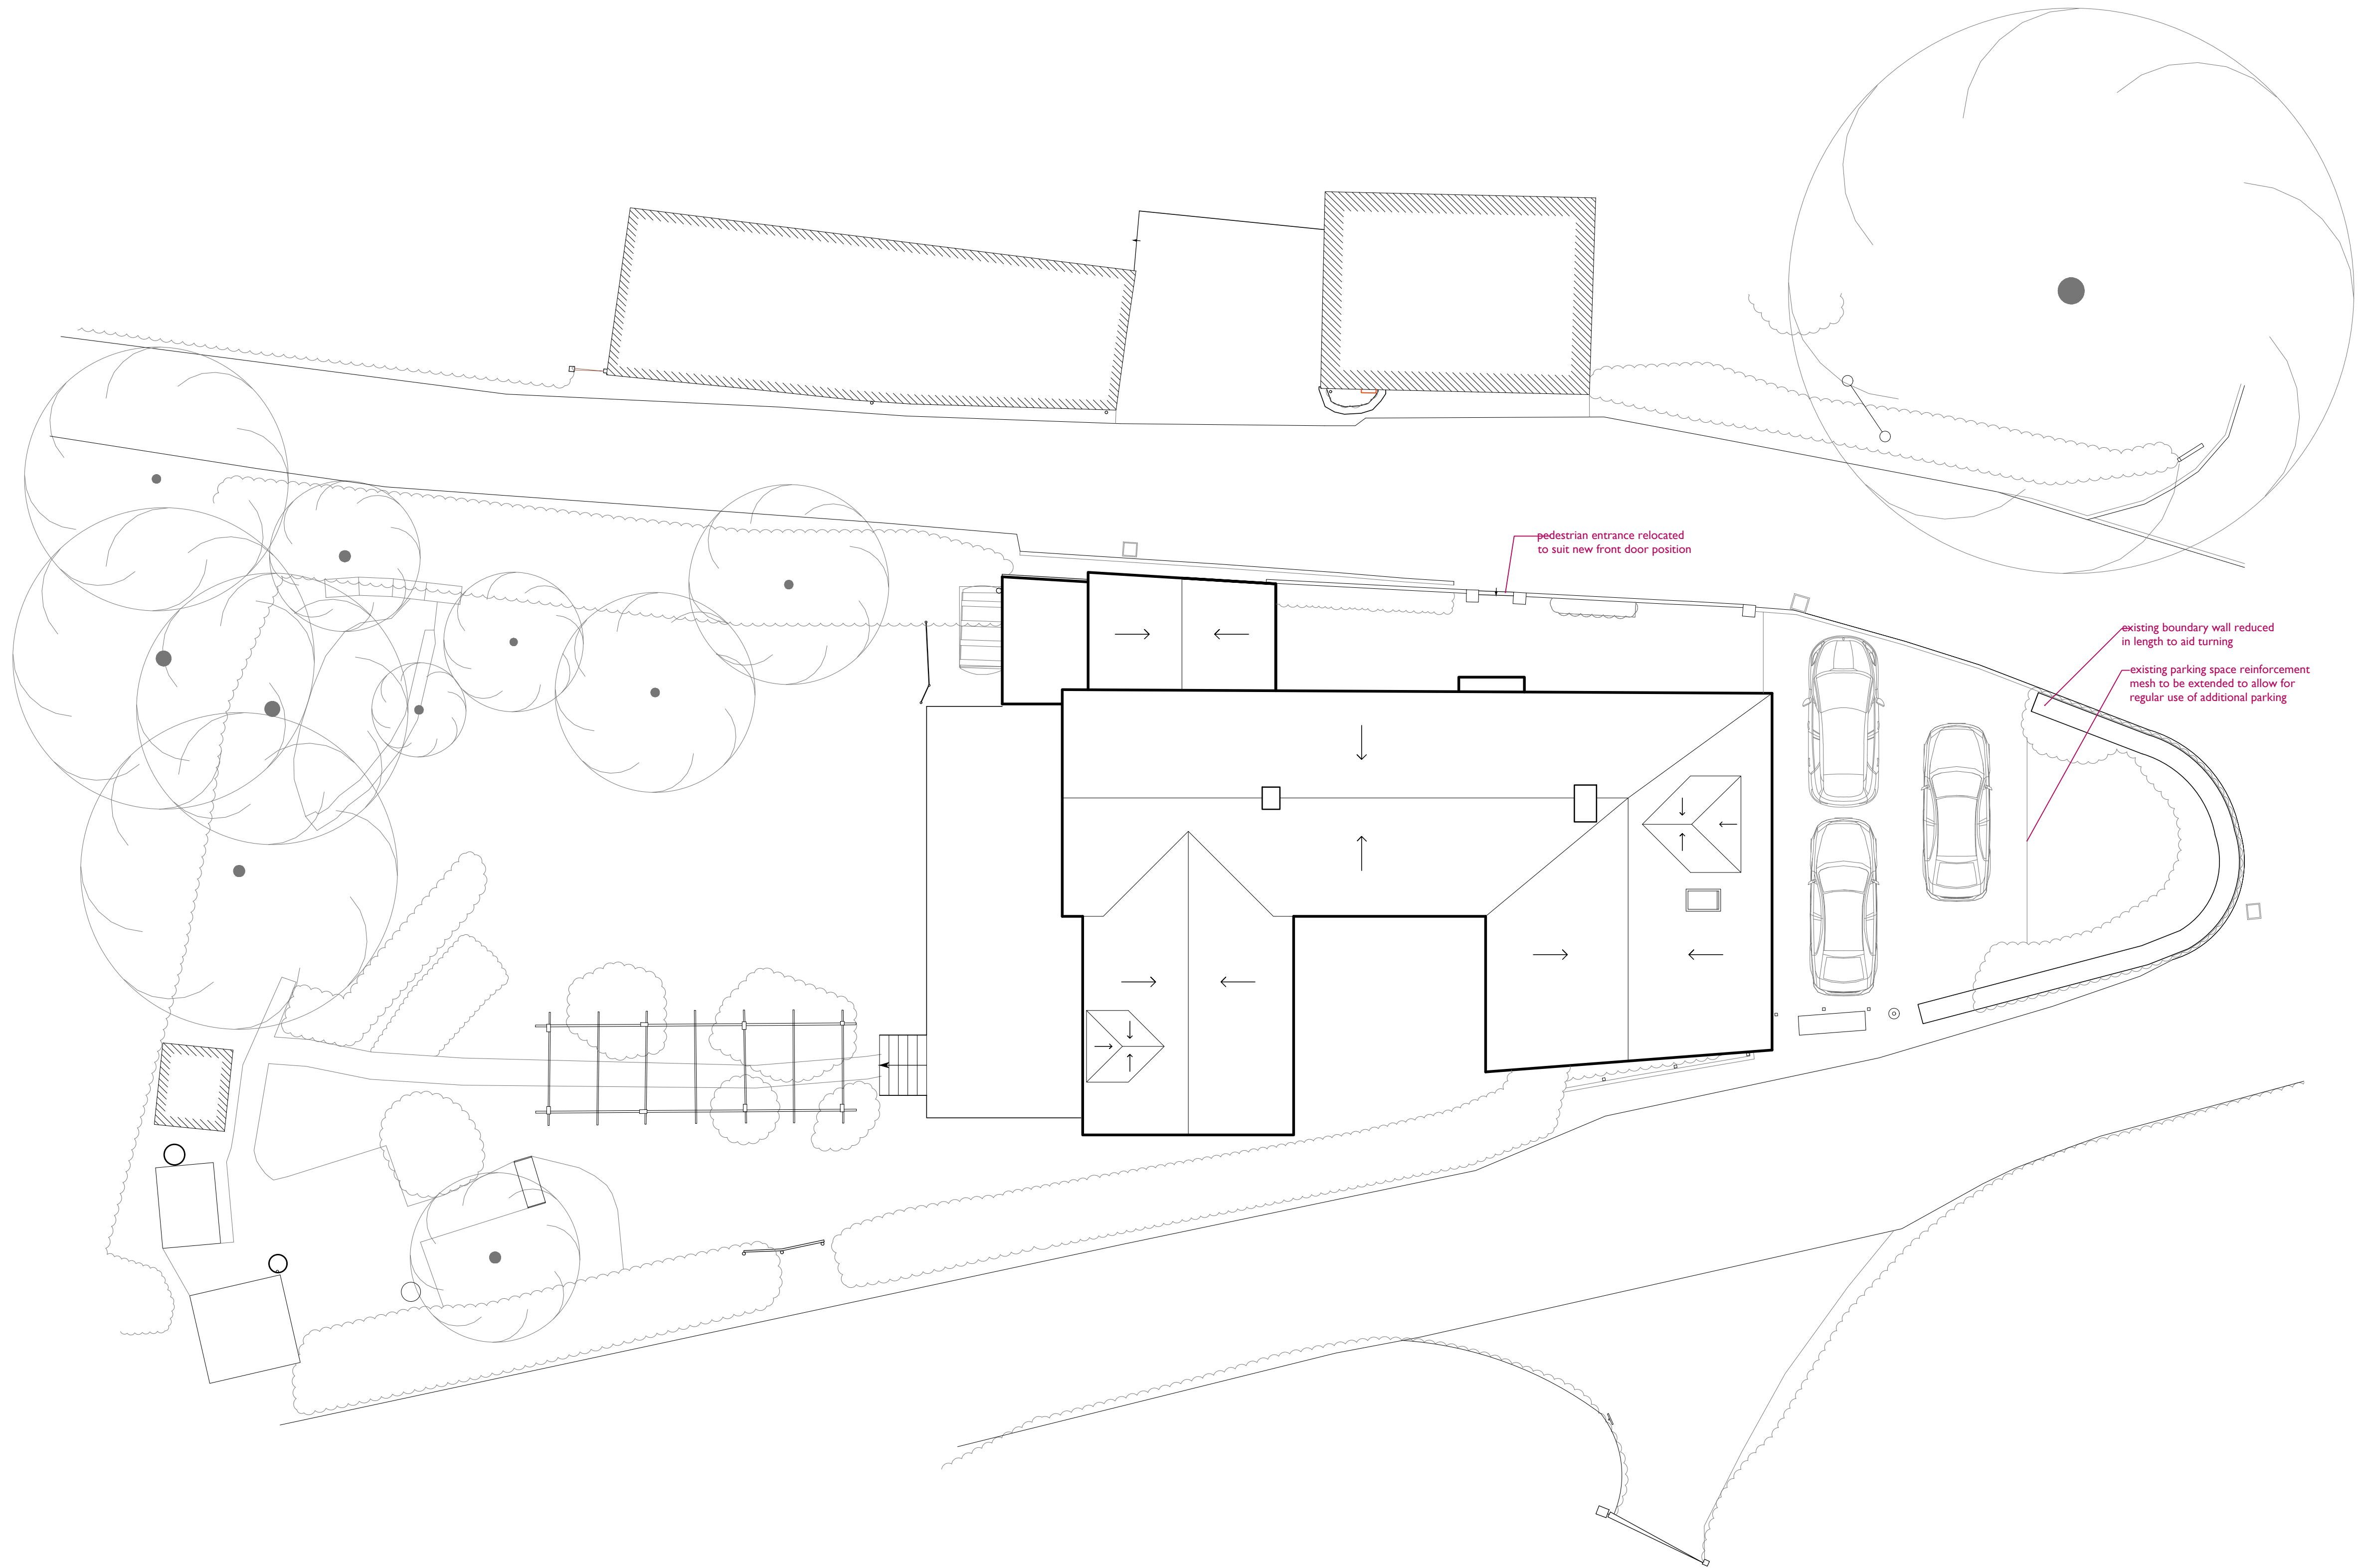


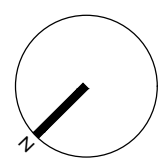

A	SD	-	04.08.25	Parking amendments
-	SD	-	29.07.25	First Issue
Rev.	DR.	CH.	Date	Notes
PROJECT				
CORNER COTTAGE				
DONHEAD ST ANDREW				
DRAWING				
PROPOSED BLOCK PLAN				
DRAWING No.				
4398_009A				
SCALE:				
1:100 @ A1			DATE May 2025	
1:200 @ A3				

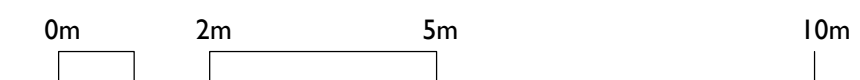

llewellyn
harker
lowe