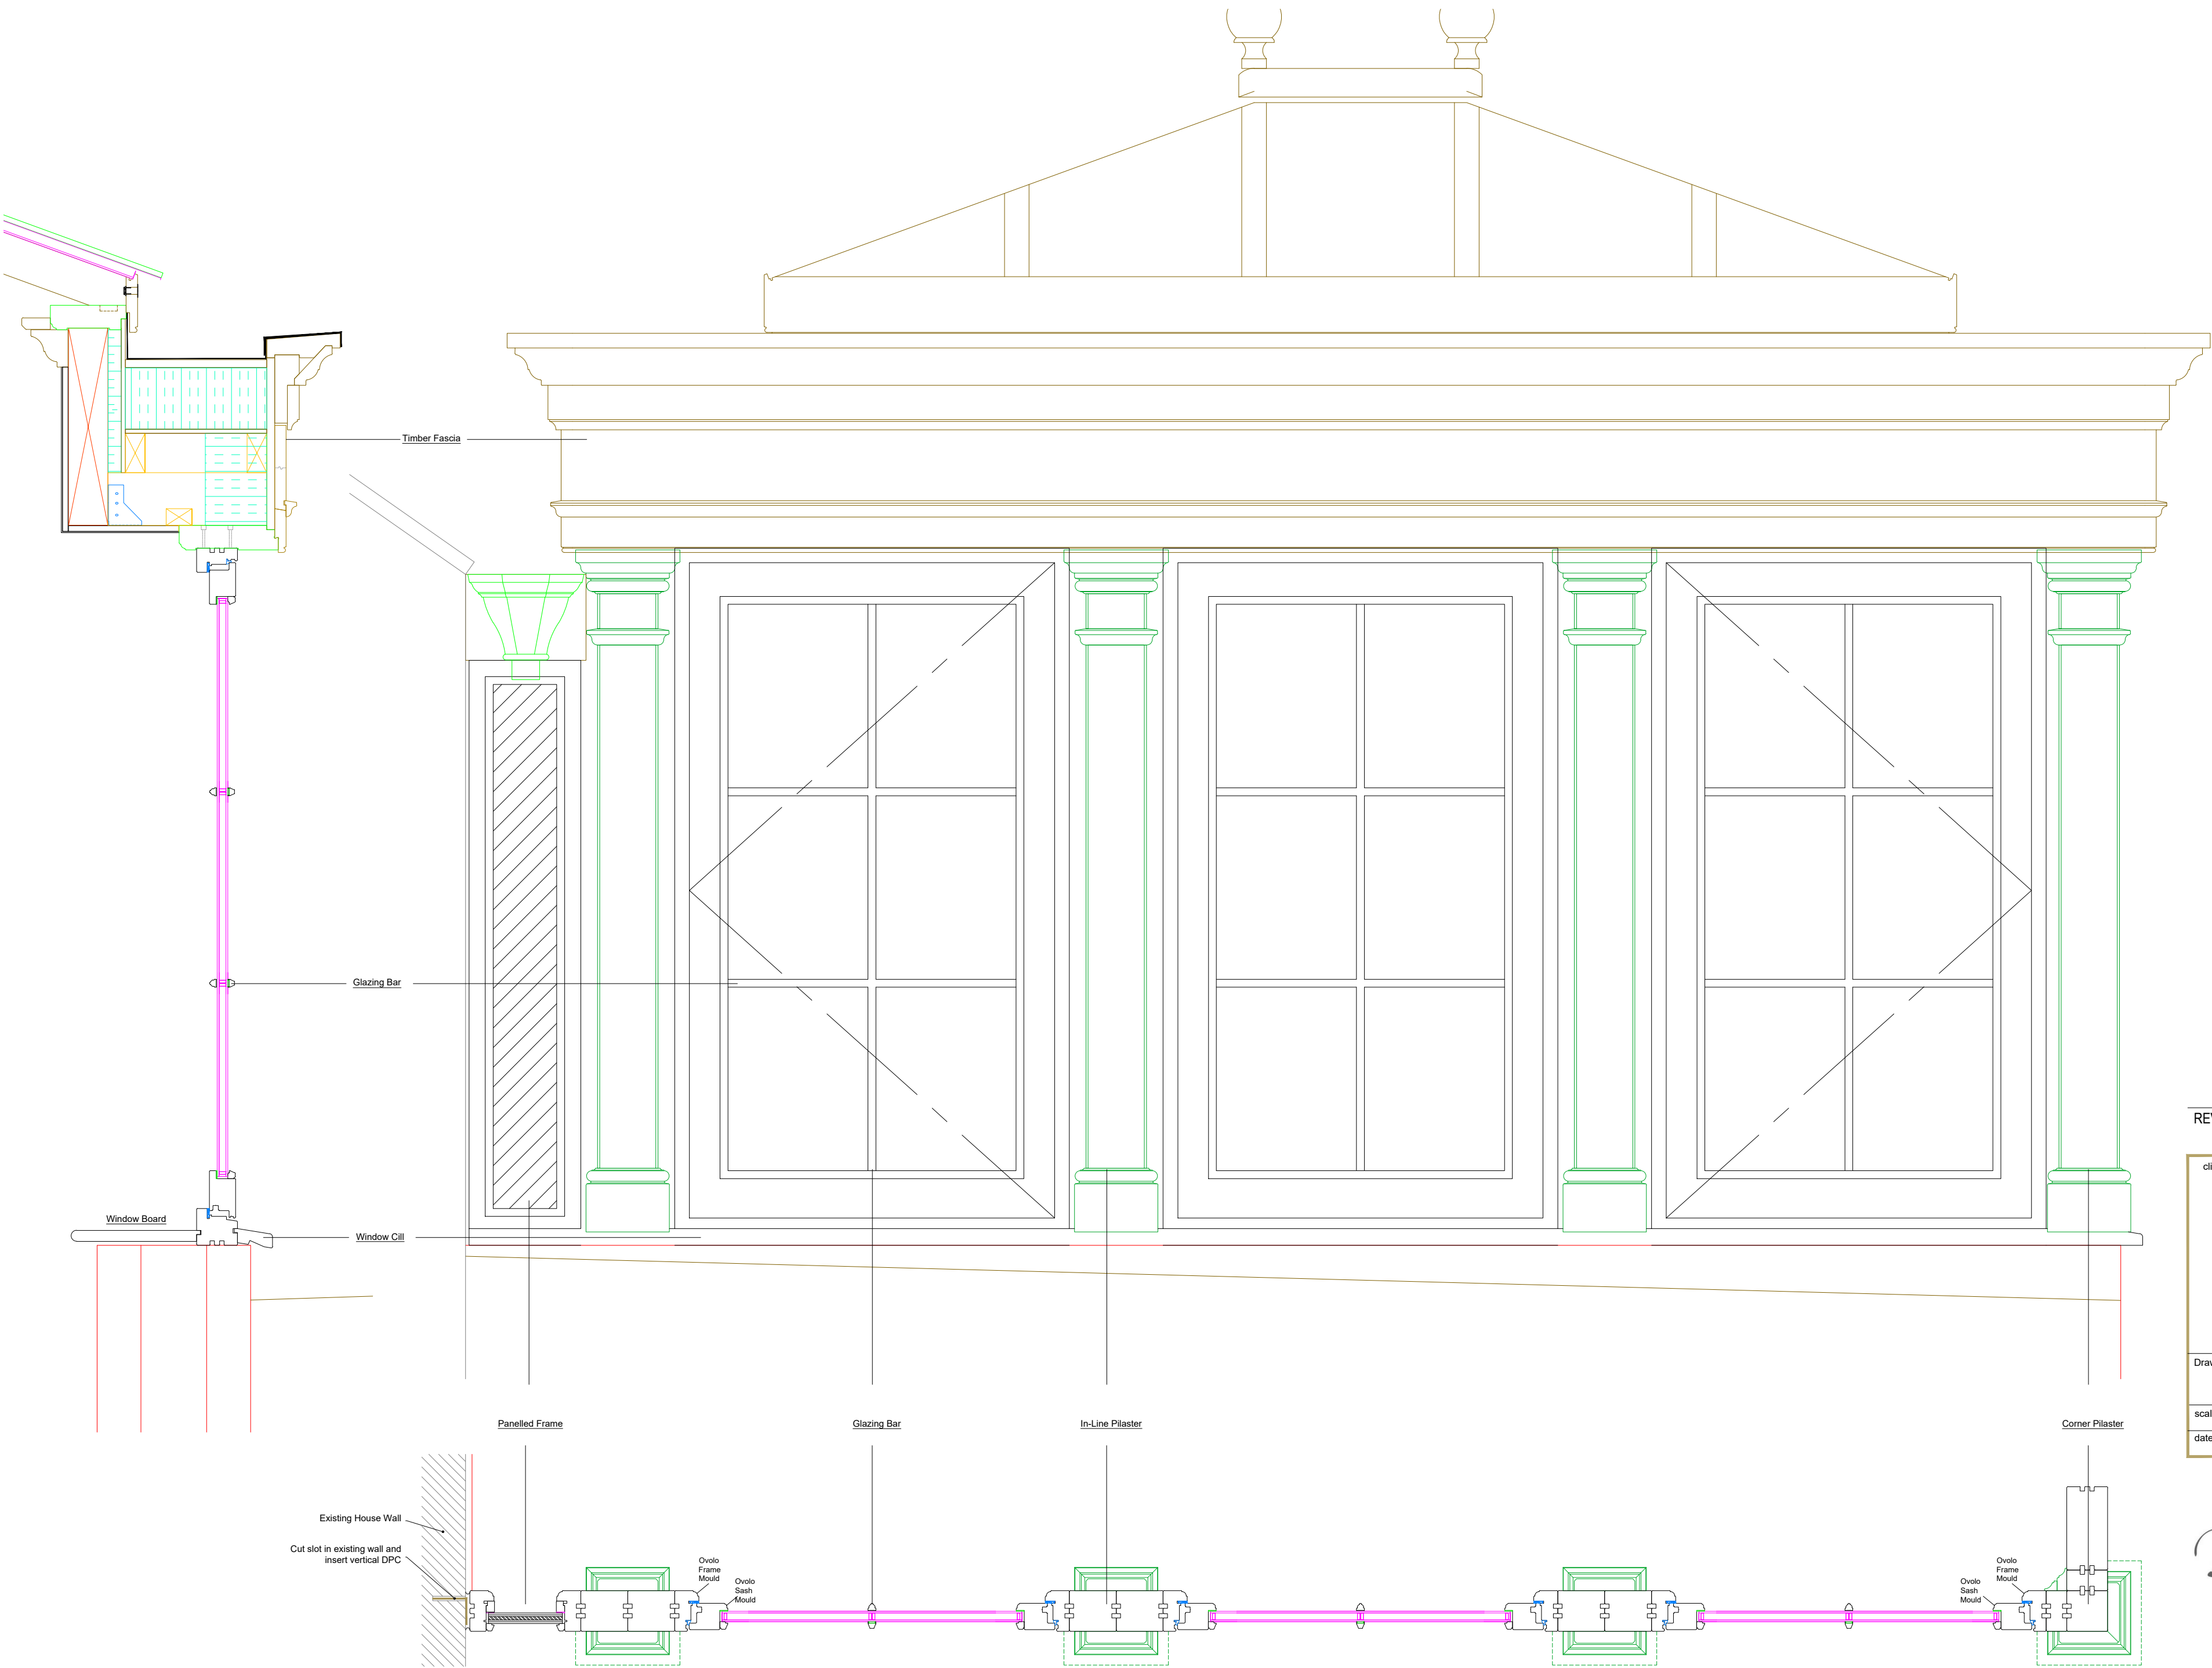


REVISION	DATE	COMMENT

client Highfield House 60 High Street Great Cheverall, Devizes Wiltshire SN10 5TH		
Drawing: Joinery Elevations/Cross sections		
scale: 1:10@A2	dwg: 13162 /10	rev: -
date: September '25		


David Salisbury
Bennett Road,
Isleport Business Park,
Highbridge, Somerset, TA9 4PW
Tel: 01278-764400 Fax:
01278-764422