


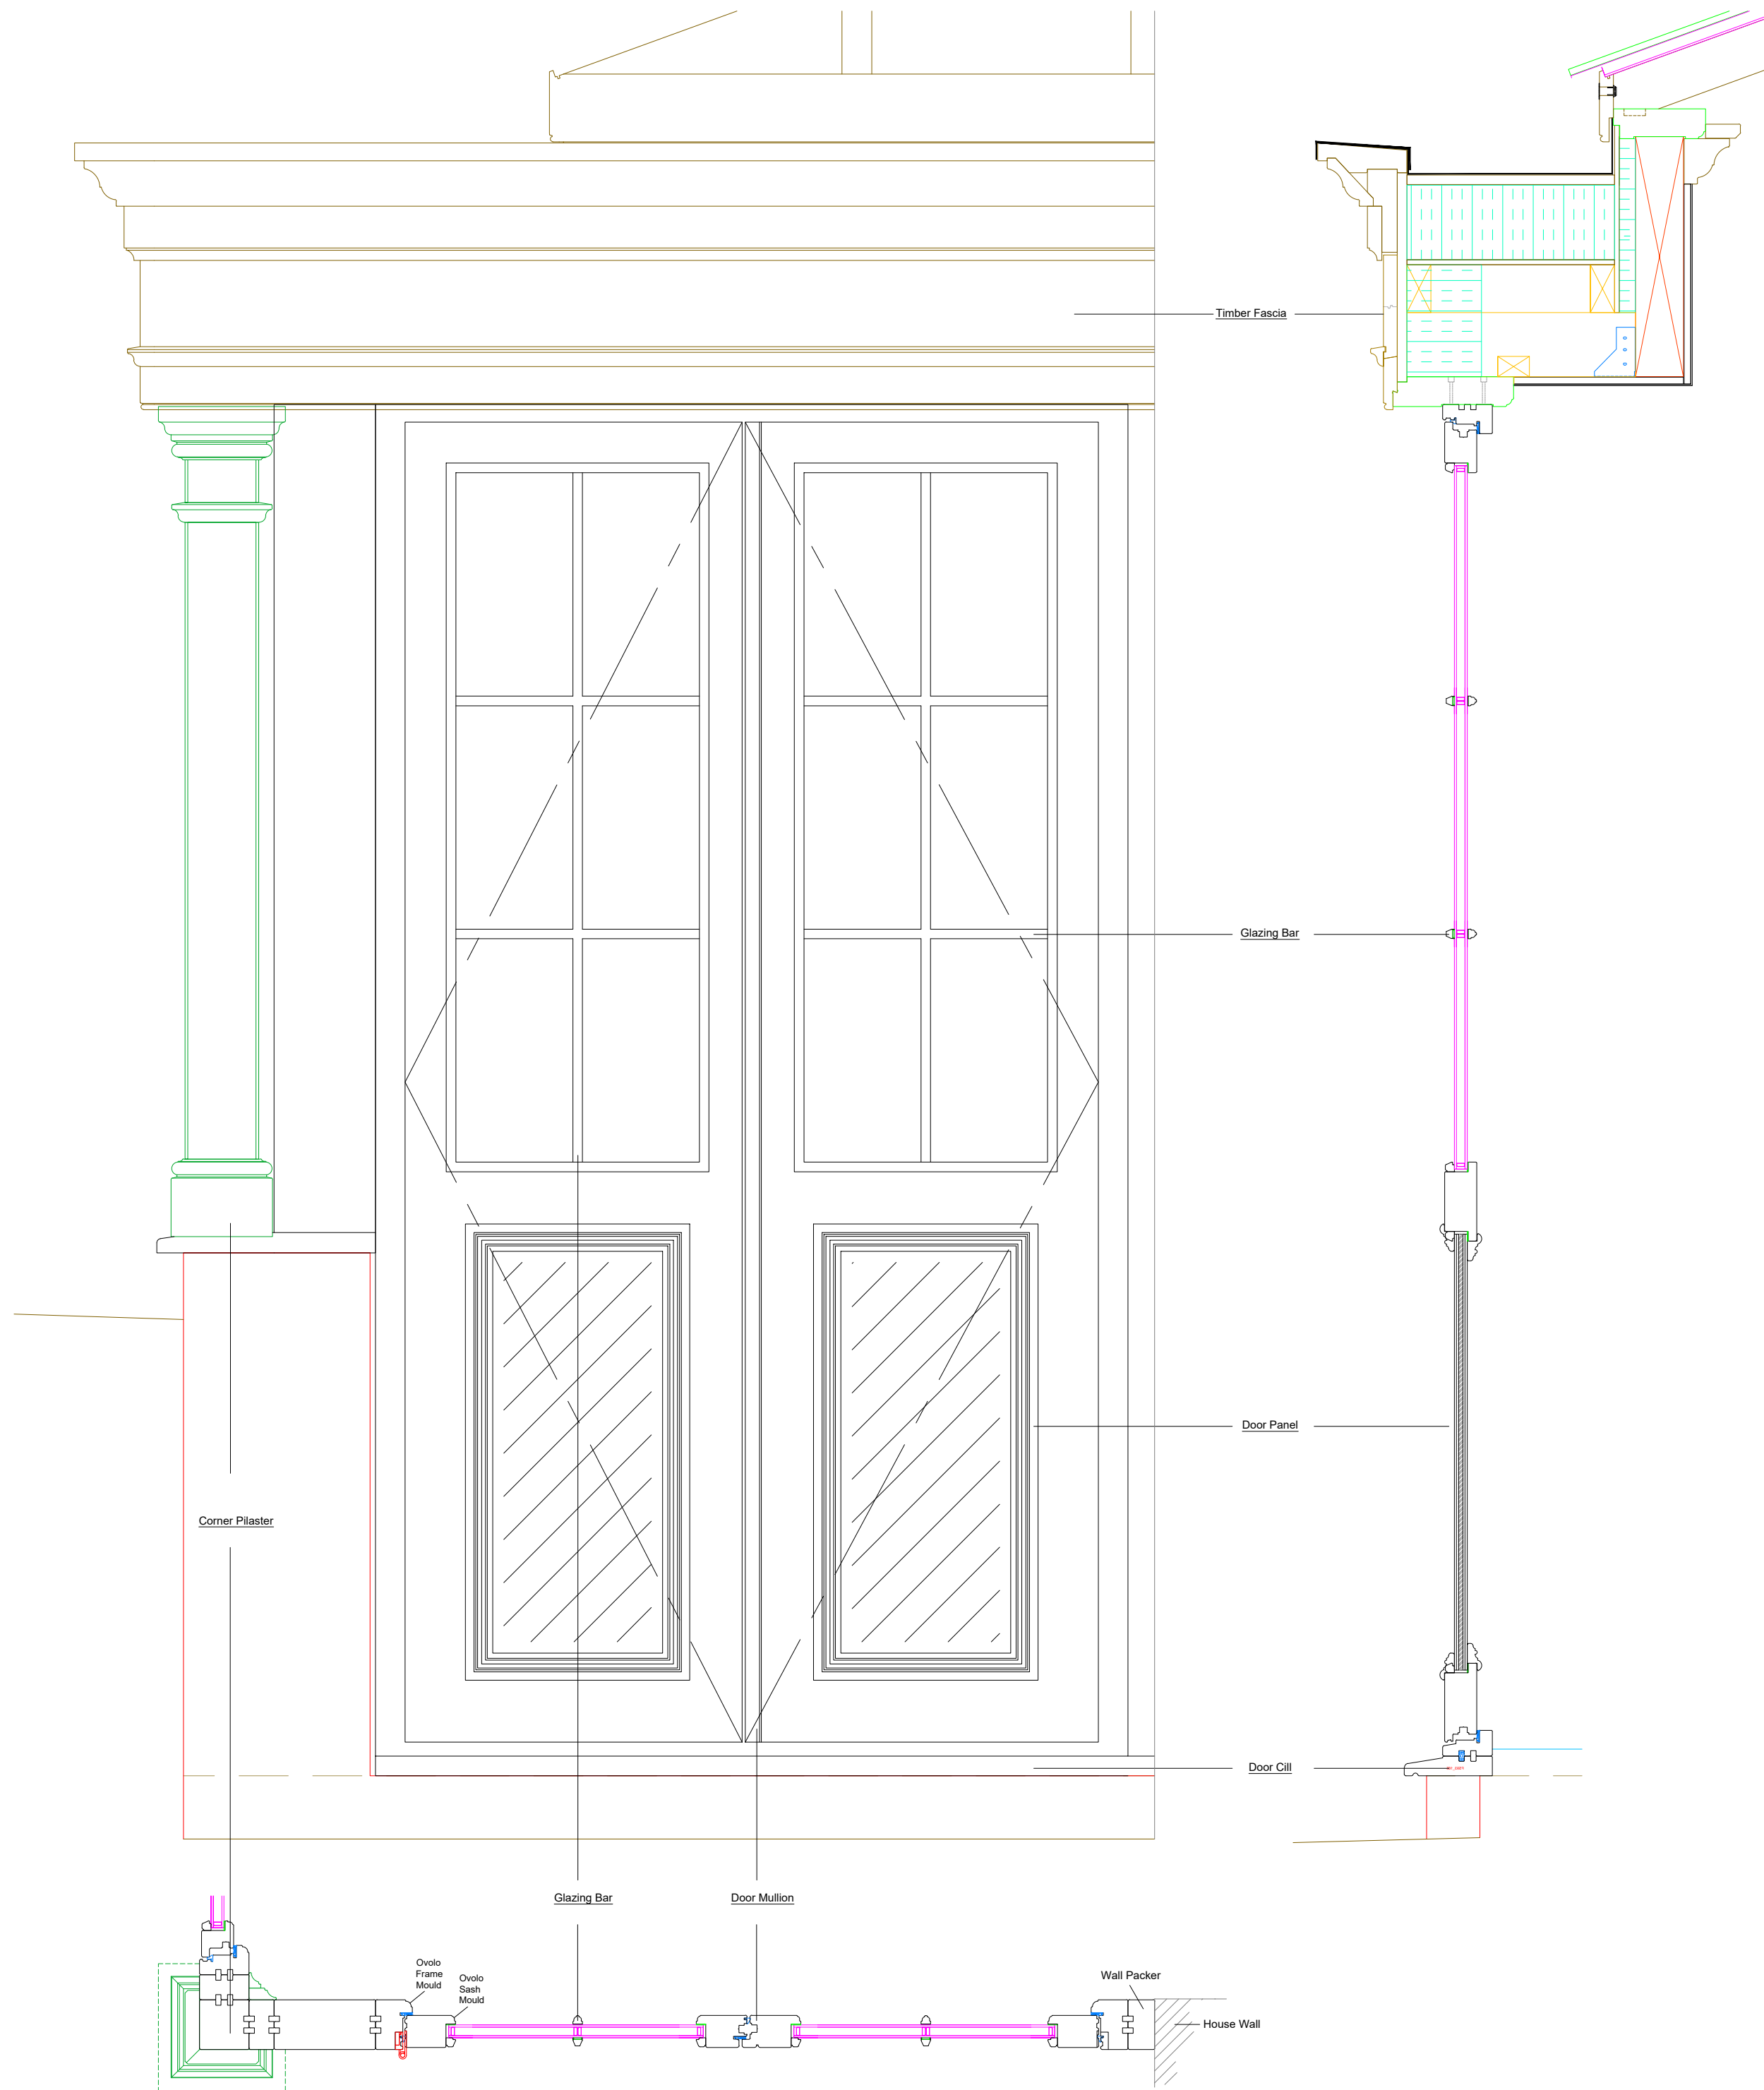

SCALE 1:10
0 100mm 200mm 300mm 400mm 500mm

REVISION	DATE	COMMENT
----------	------	---------

client
Highfield House
60 High Street
Great Cheverall, Devizes
Wiltshire
SN10 5TH

Drawing:
Joinery Elevations/Cross sections

scale:	1:10@A2	dwg:	13162 /09	rev:	-
date:	September '25				


David Salisbury

Bennett Road,
Isleport Business Park,
Highbridge, Somerset, TA9 4PW
Tel: 01278-764400 Fax:
01278-764422