




VERTICAL VIEW THROUGH PILASTER

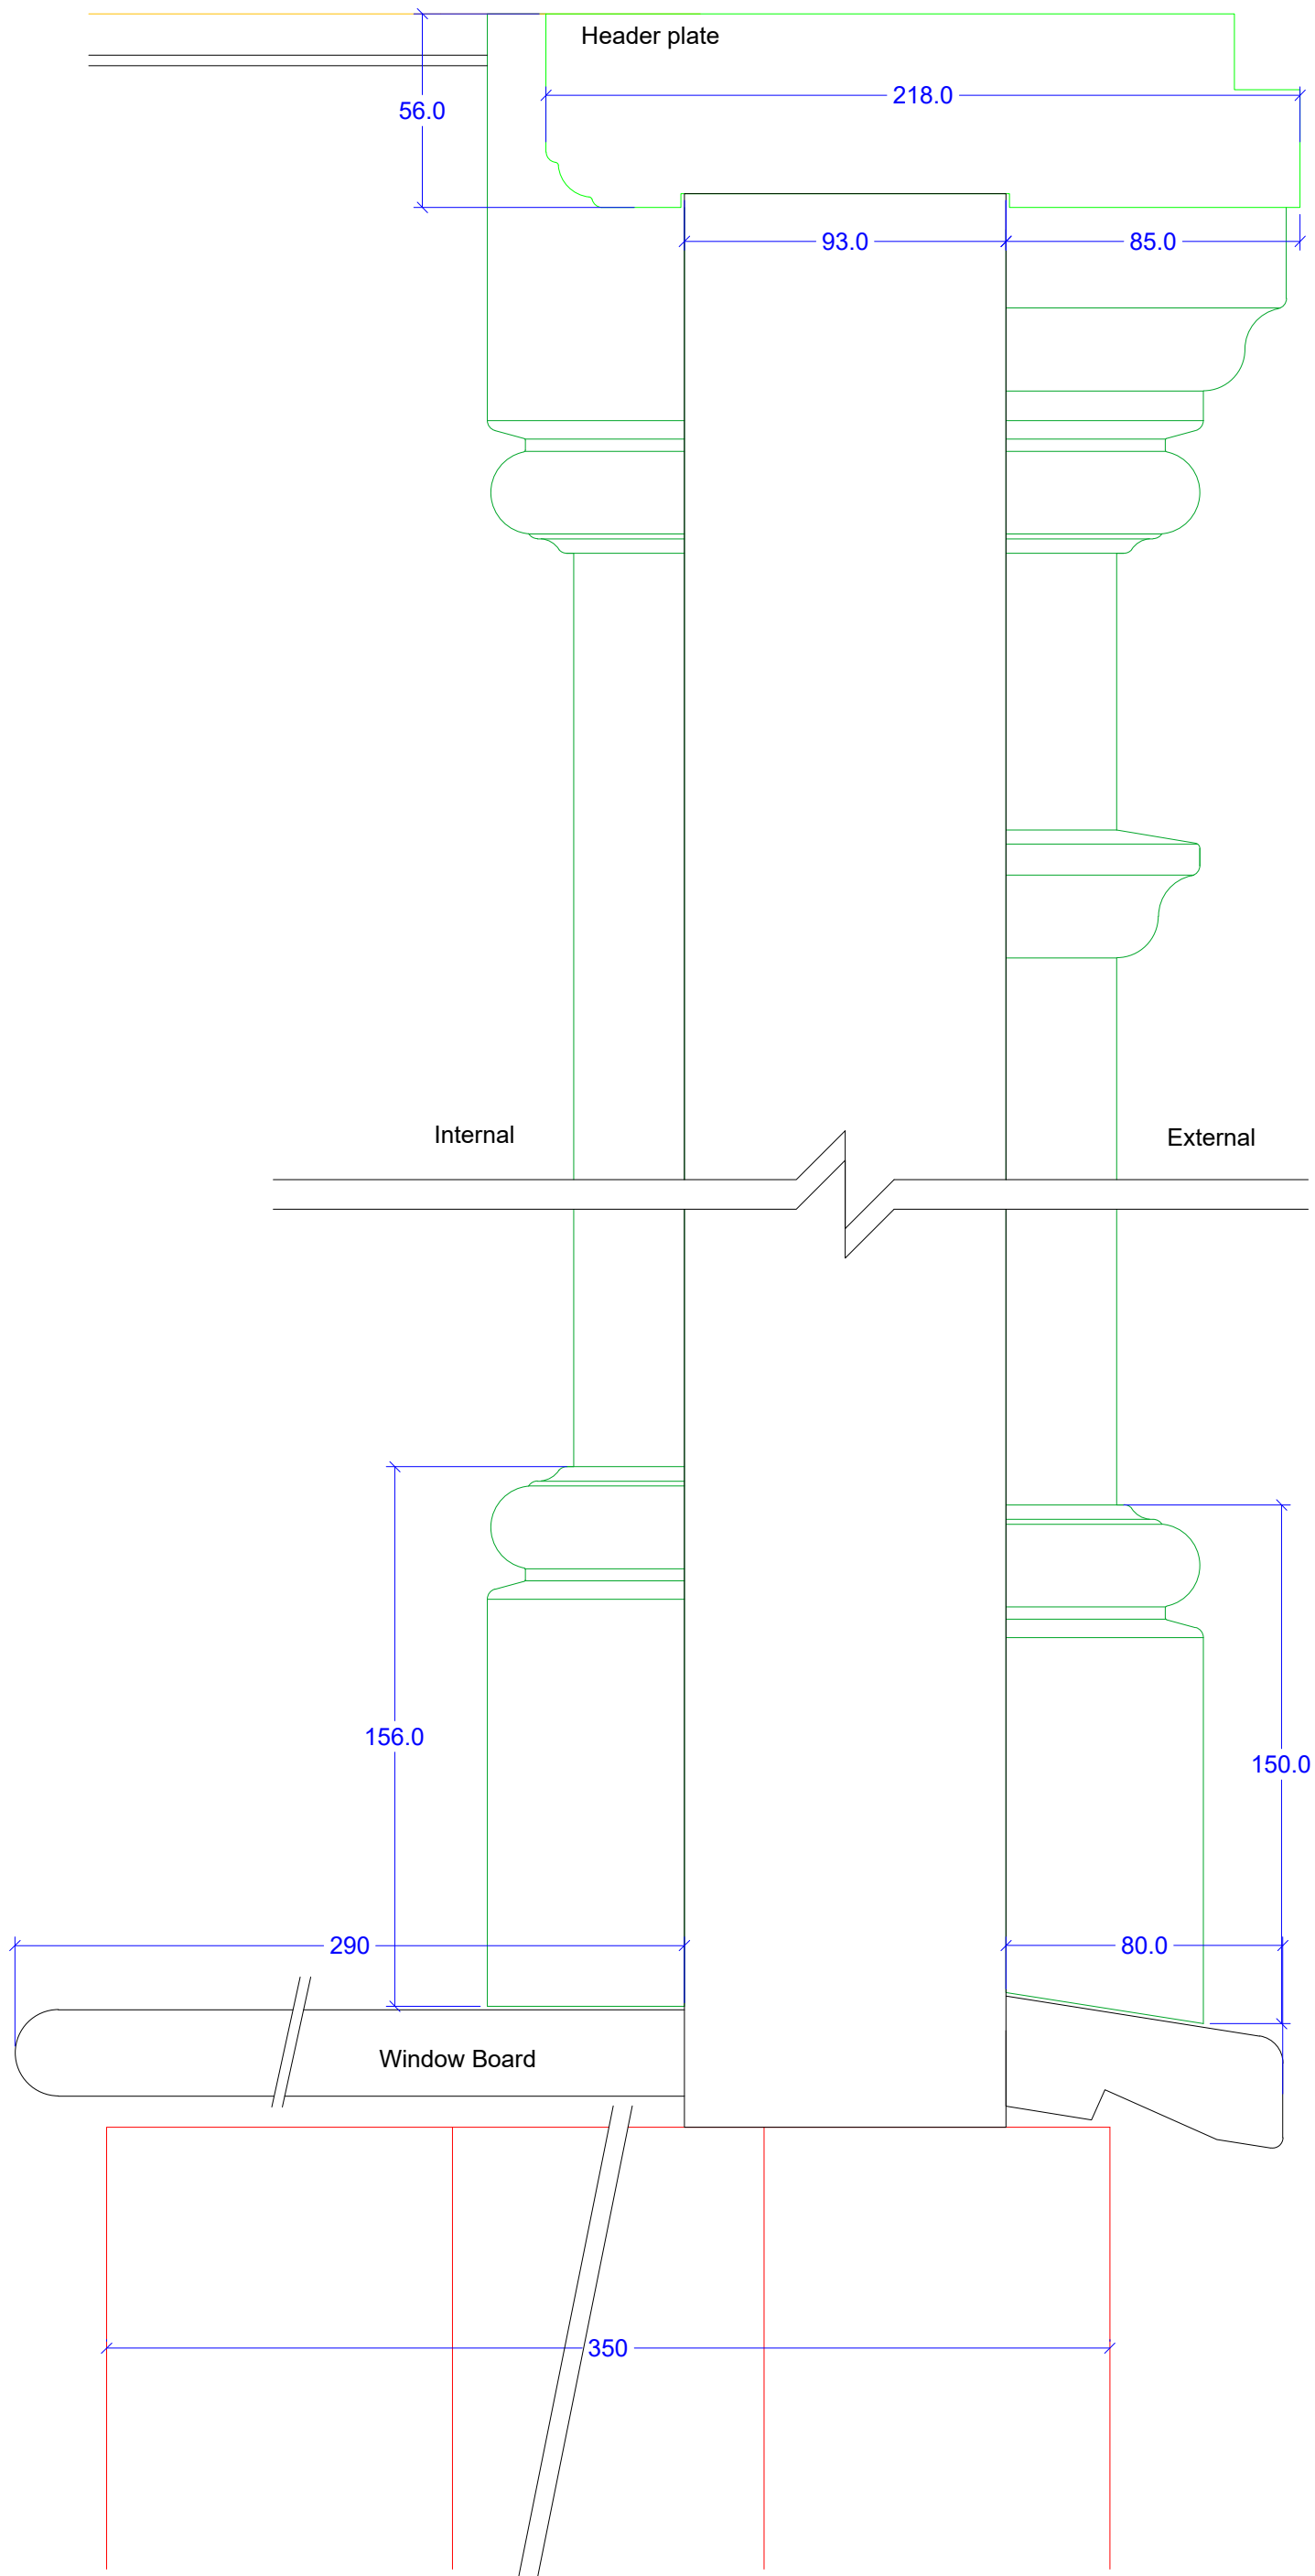



VERTICAL VIEW THROUGH DOUBLE DOOR

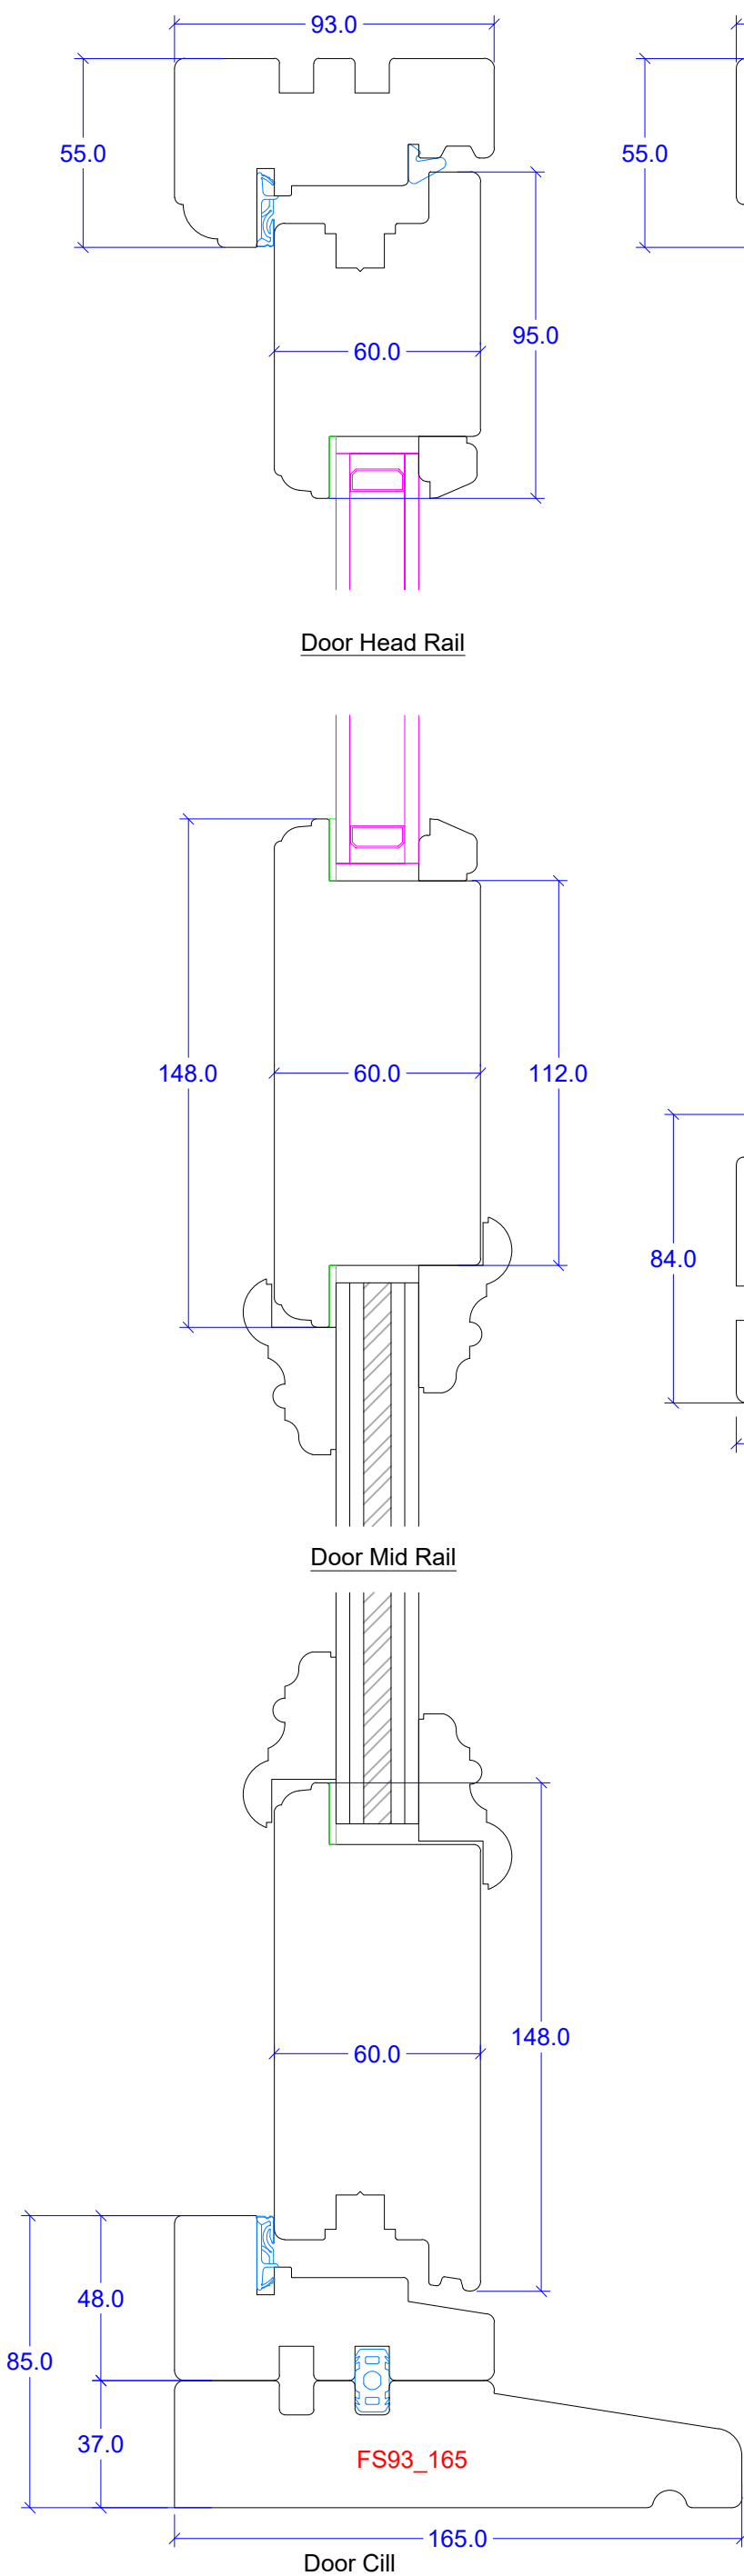

VERTICAL VIEW THROUGH WINDOW

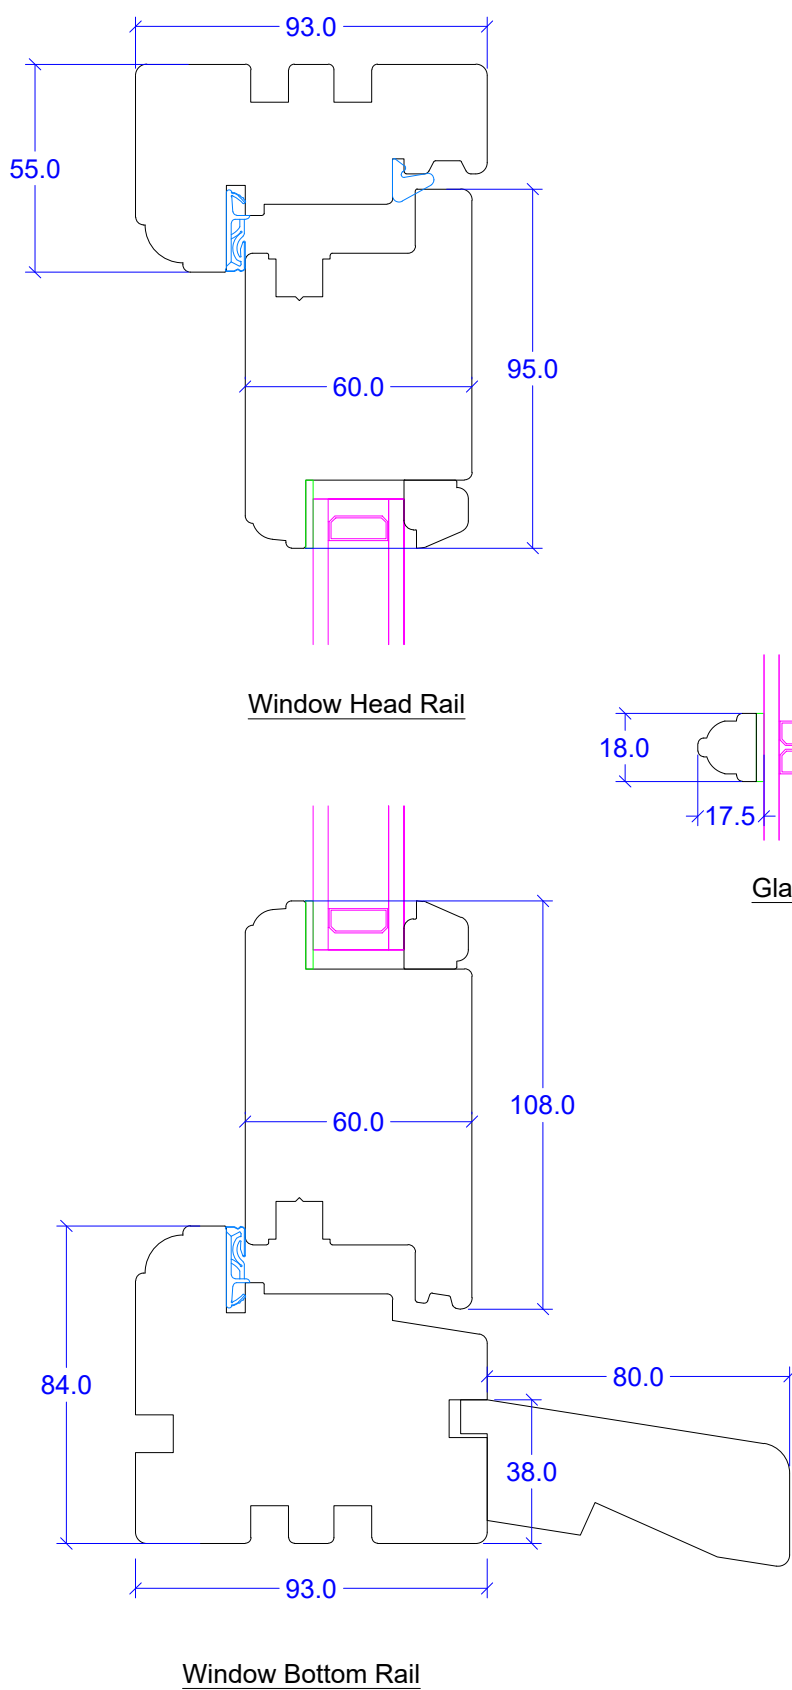

VERTICAL VIEW THROUGH PANELLED FRAME

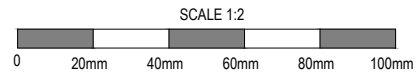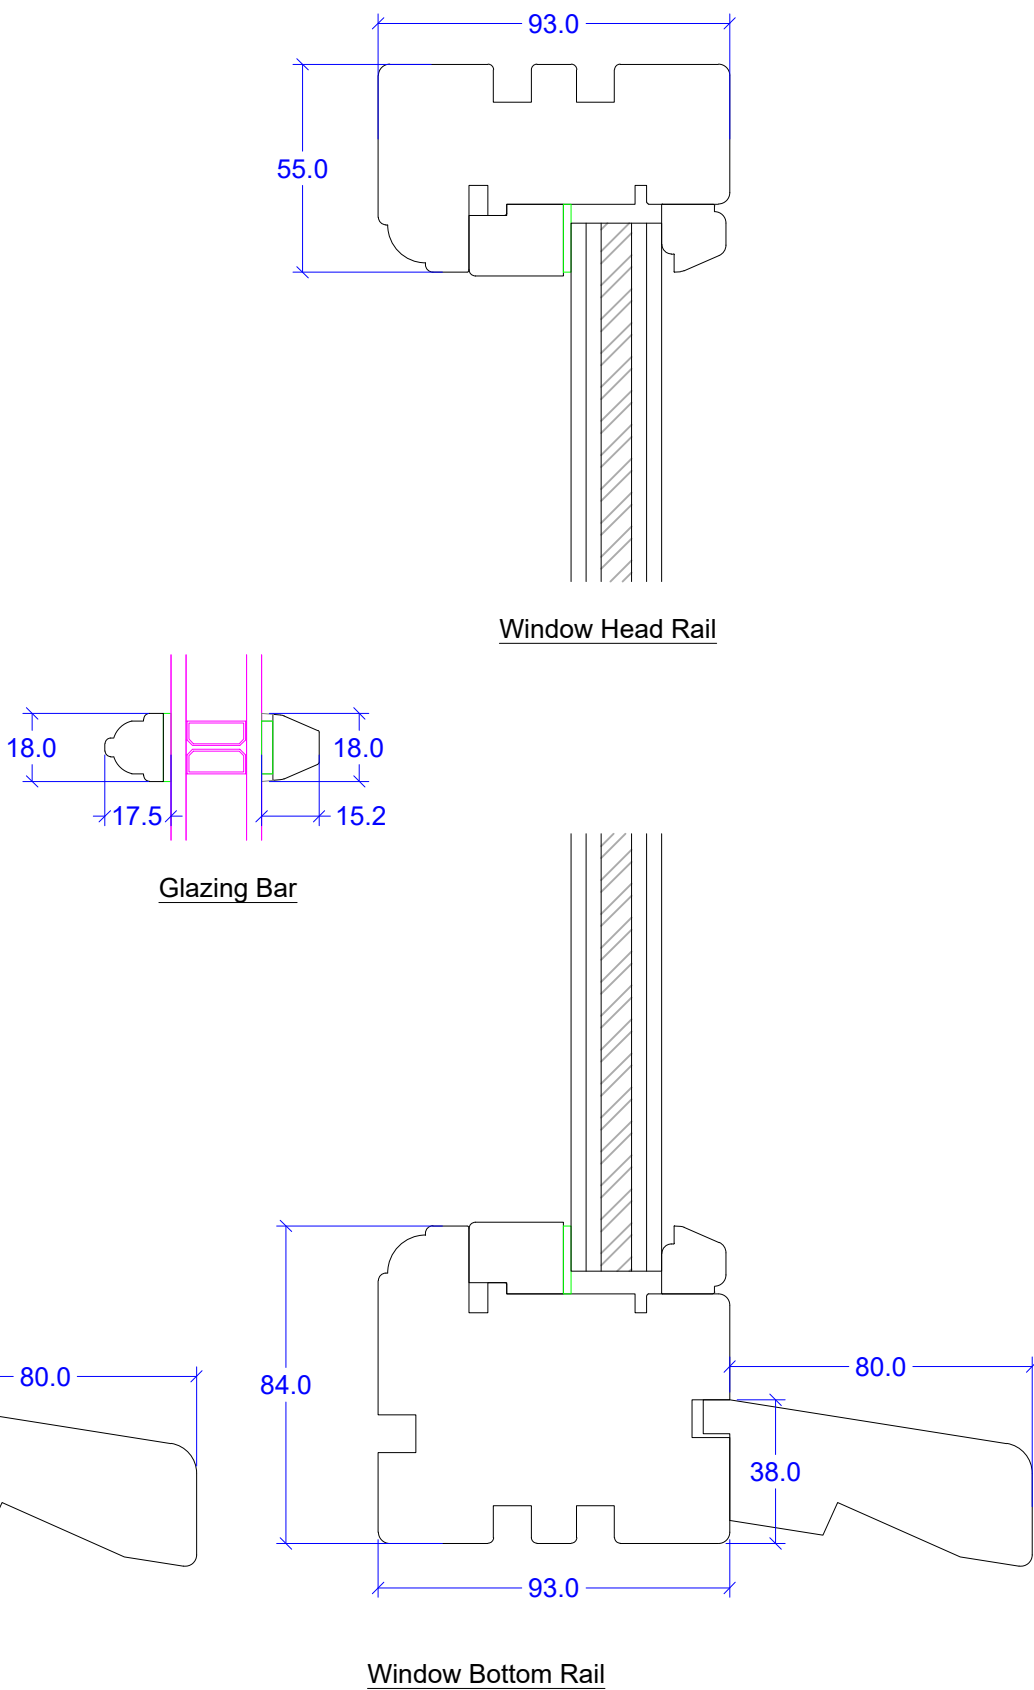

REVISION	DATE	COMMENT

client Highfield House 60 High Street Great Cheverall, Devizes Wiltshire SN10 5TH		
Drawing: Joinery Details		
scale: 1:2@A2	dwg: 13162 /11	rev: -
date: September '25		


Bennett Road,
Isleport Business Park,
Highbridge, Somerset, TA9 4PW
Tel: 01278-764400 Fax:
01278-764422