

Dimensions of Rooms

Bedroom 1: 6.6m x 3.5m

En-Suite: 3.5m x 3.3m

Dressing Room: 2.6m x 3.3m

Bedroom 4: 6.6m x 3.2m

Bedroom 5: 3.5m x 3.5m

Shower Room: 1.3m x 5m

FLOOR AREAS - ALL GROSS EXTERNAL AREAS

BUILDING 1 - Residential

- Ground Floor 272sq.m
- First Floor 124sq.m

TOTAL RESIDENTIAL - 396sq.m


SITE AREA - 932sq.m

BUILDING 2 - Office (outside of application)


- Ground Floor 103sq.m

BUILDING 3 - Office (outside of application)


- Ground Floor 109sq.m

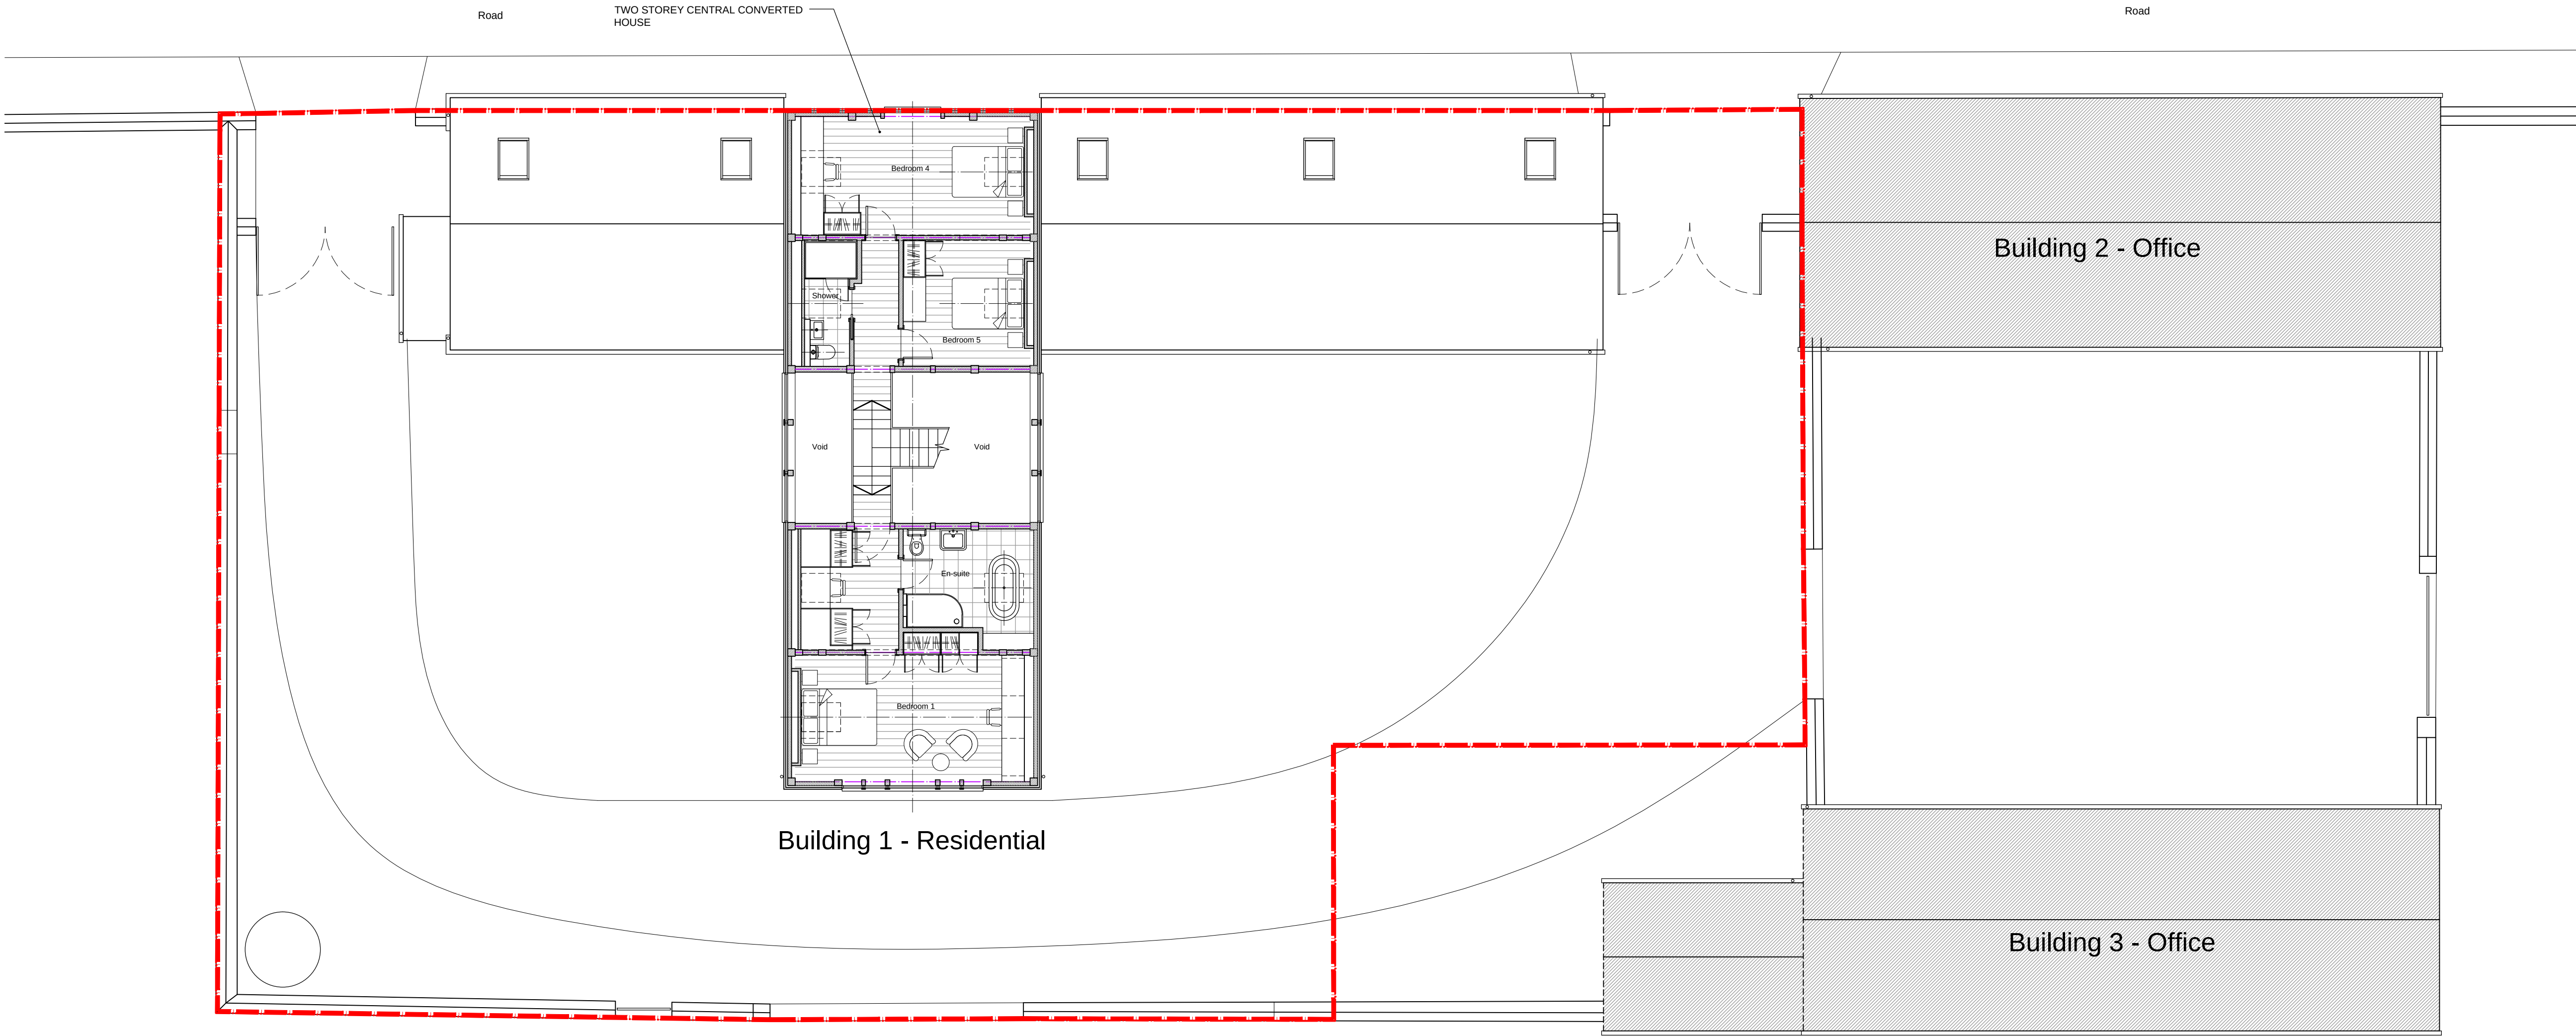

First Floor Plan

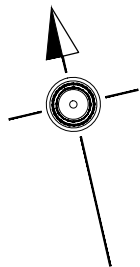

Plans North

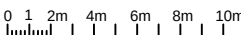

Scale Bar for Plan

STAC architecture SNAITH+THRUSH ARCHITECT COLLABORATION	STAC Architecture Limited www.stac-architecture.com info@stac-architecture.com		Client Renshaw U.K. Limited	General Notes: All dimensions to be checked on site prior to commencement of any works, and/or preparation of any shop drawings. All drawings, specifications and all other consultants' information Sizes of and dimensions to any structural elements are indicative only. See structural engineers drawings for actual sizes / dimensions. Sizes of and dimensions to any service elements are indicative only. See service engineers drawings for actual sizes and dimensions XX
--	--	--	---	---