

FLOOR AREAS - ALL GROSS EXTERNAL AREAS


- BUILDING 1 - Office**
- Ground Floor 272sq.m
 - First Floor 124sq.m

TOTAL OFFICE - 396sq.m

SITE AREA - 932sq.m

- BUILDING 2 - Office (outside of application)**
- Ground Floor 103sq.m

- BUILDING 3 - Office (outside of application)**
- Ground Floor 109sq.m

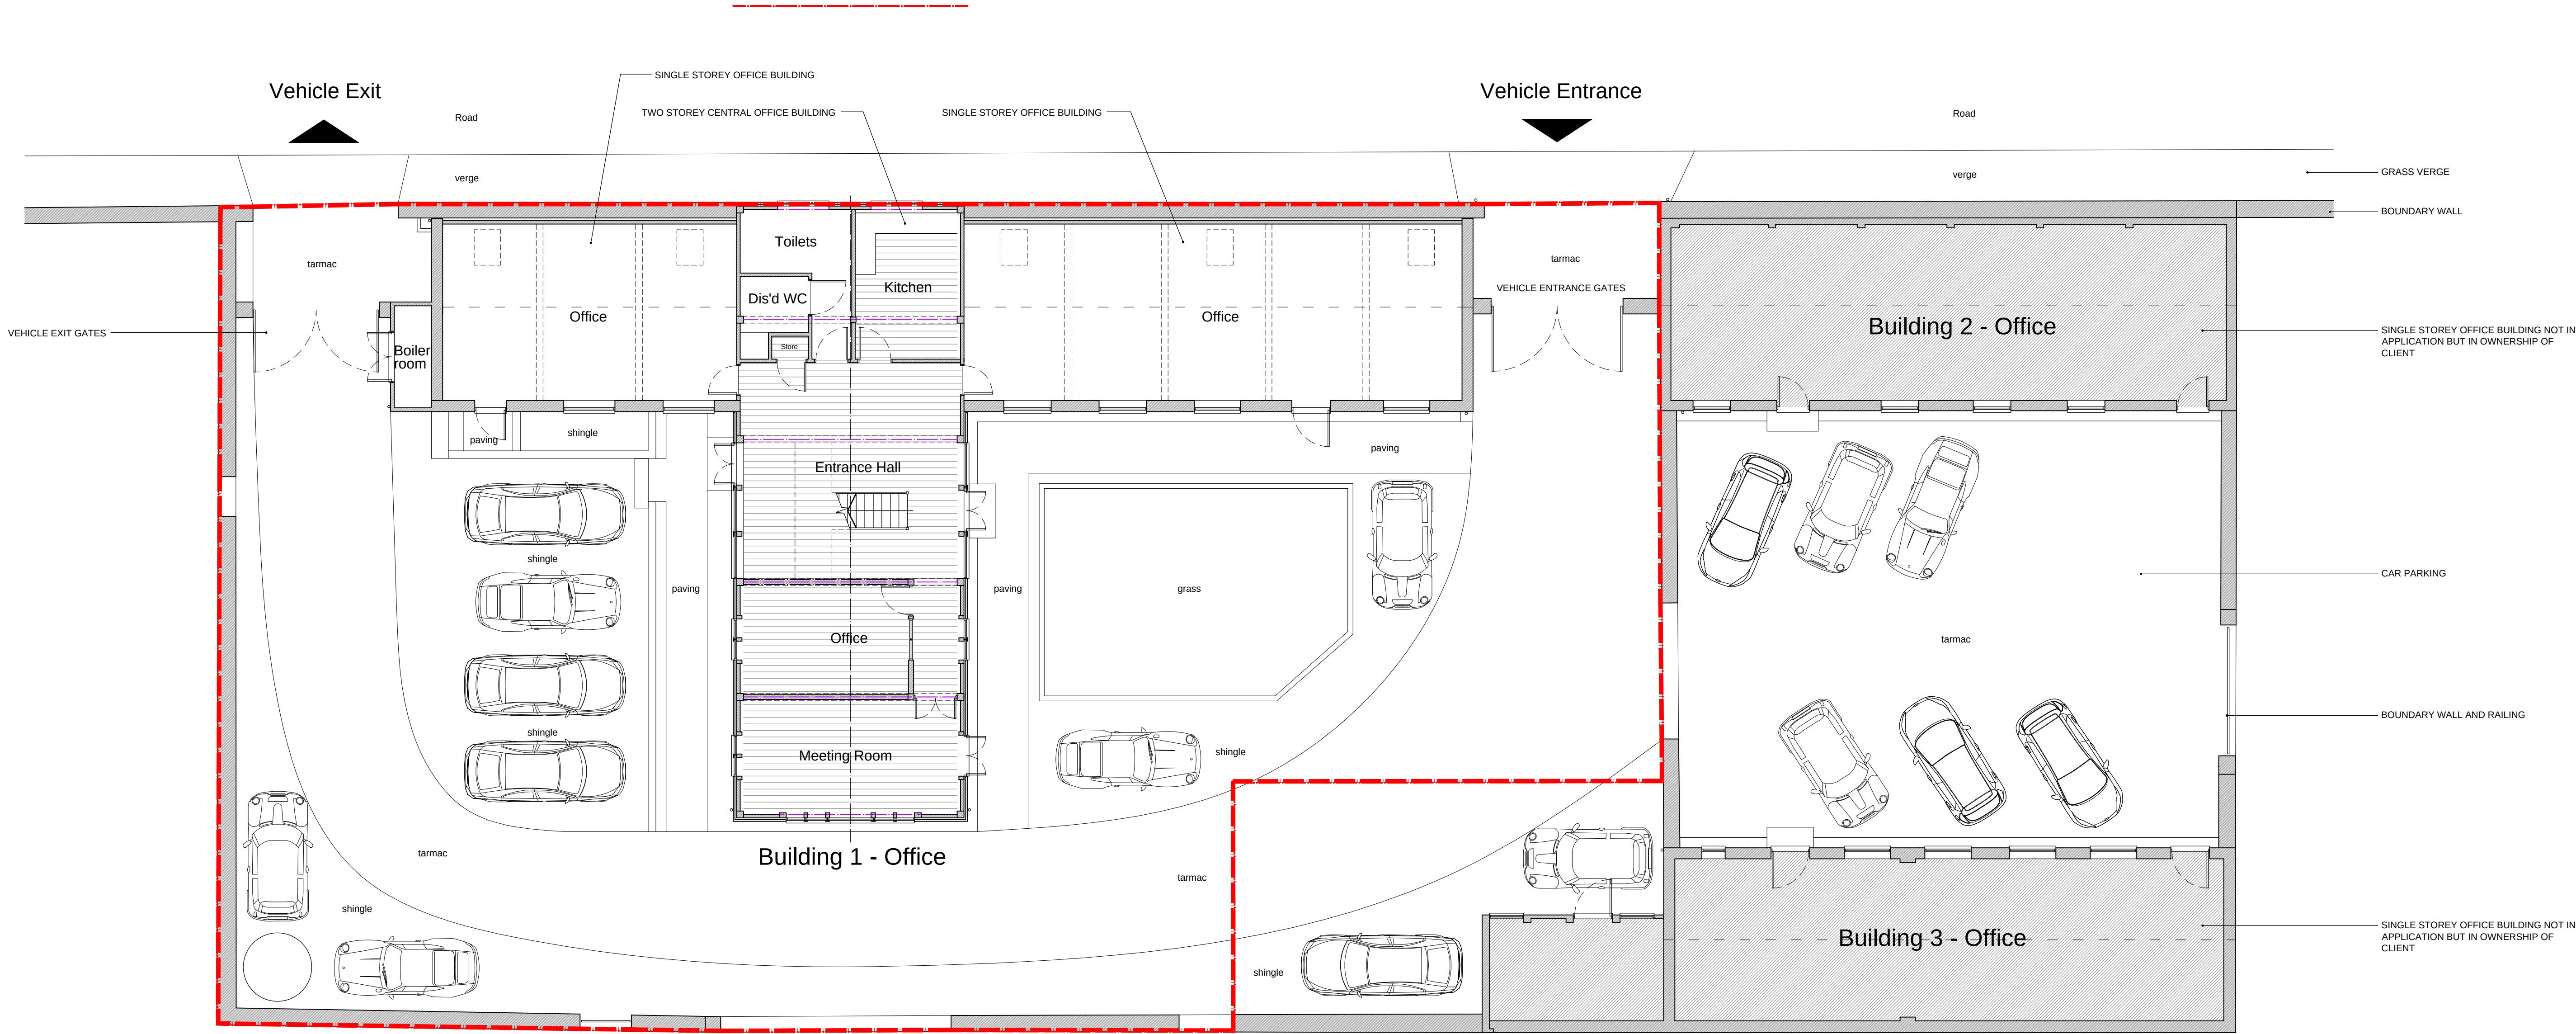

Ground Floor Plan

