

FLOOR AREAS - ALL GROSS EXTERNAL AREAS


- BUILDING 1 - Office
- Ground Floor 272sq.m
 - First Floor 124sq.m

TOTAL OFFICE - 396sq.m



SITE AREA - 932sq.m

- BUILDING 2 - Office (outside of application)
- Ground Floor 103sq.m

- BUILDING 3 - Office (outside of application)
- Ground Floor 109sq.m

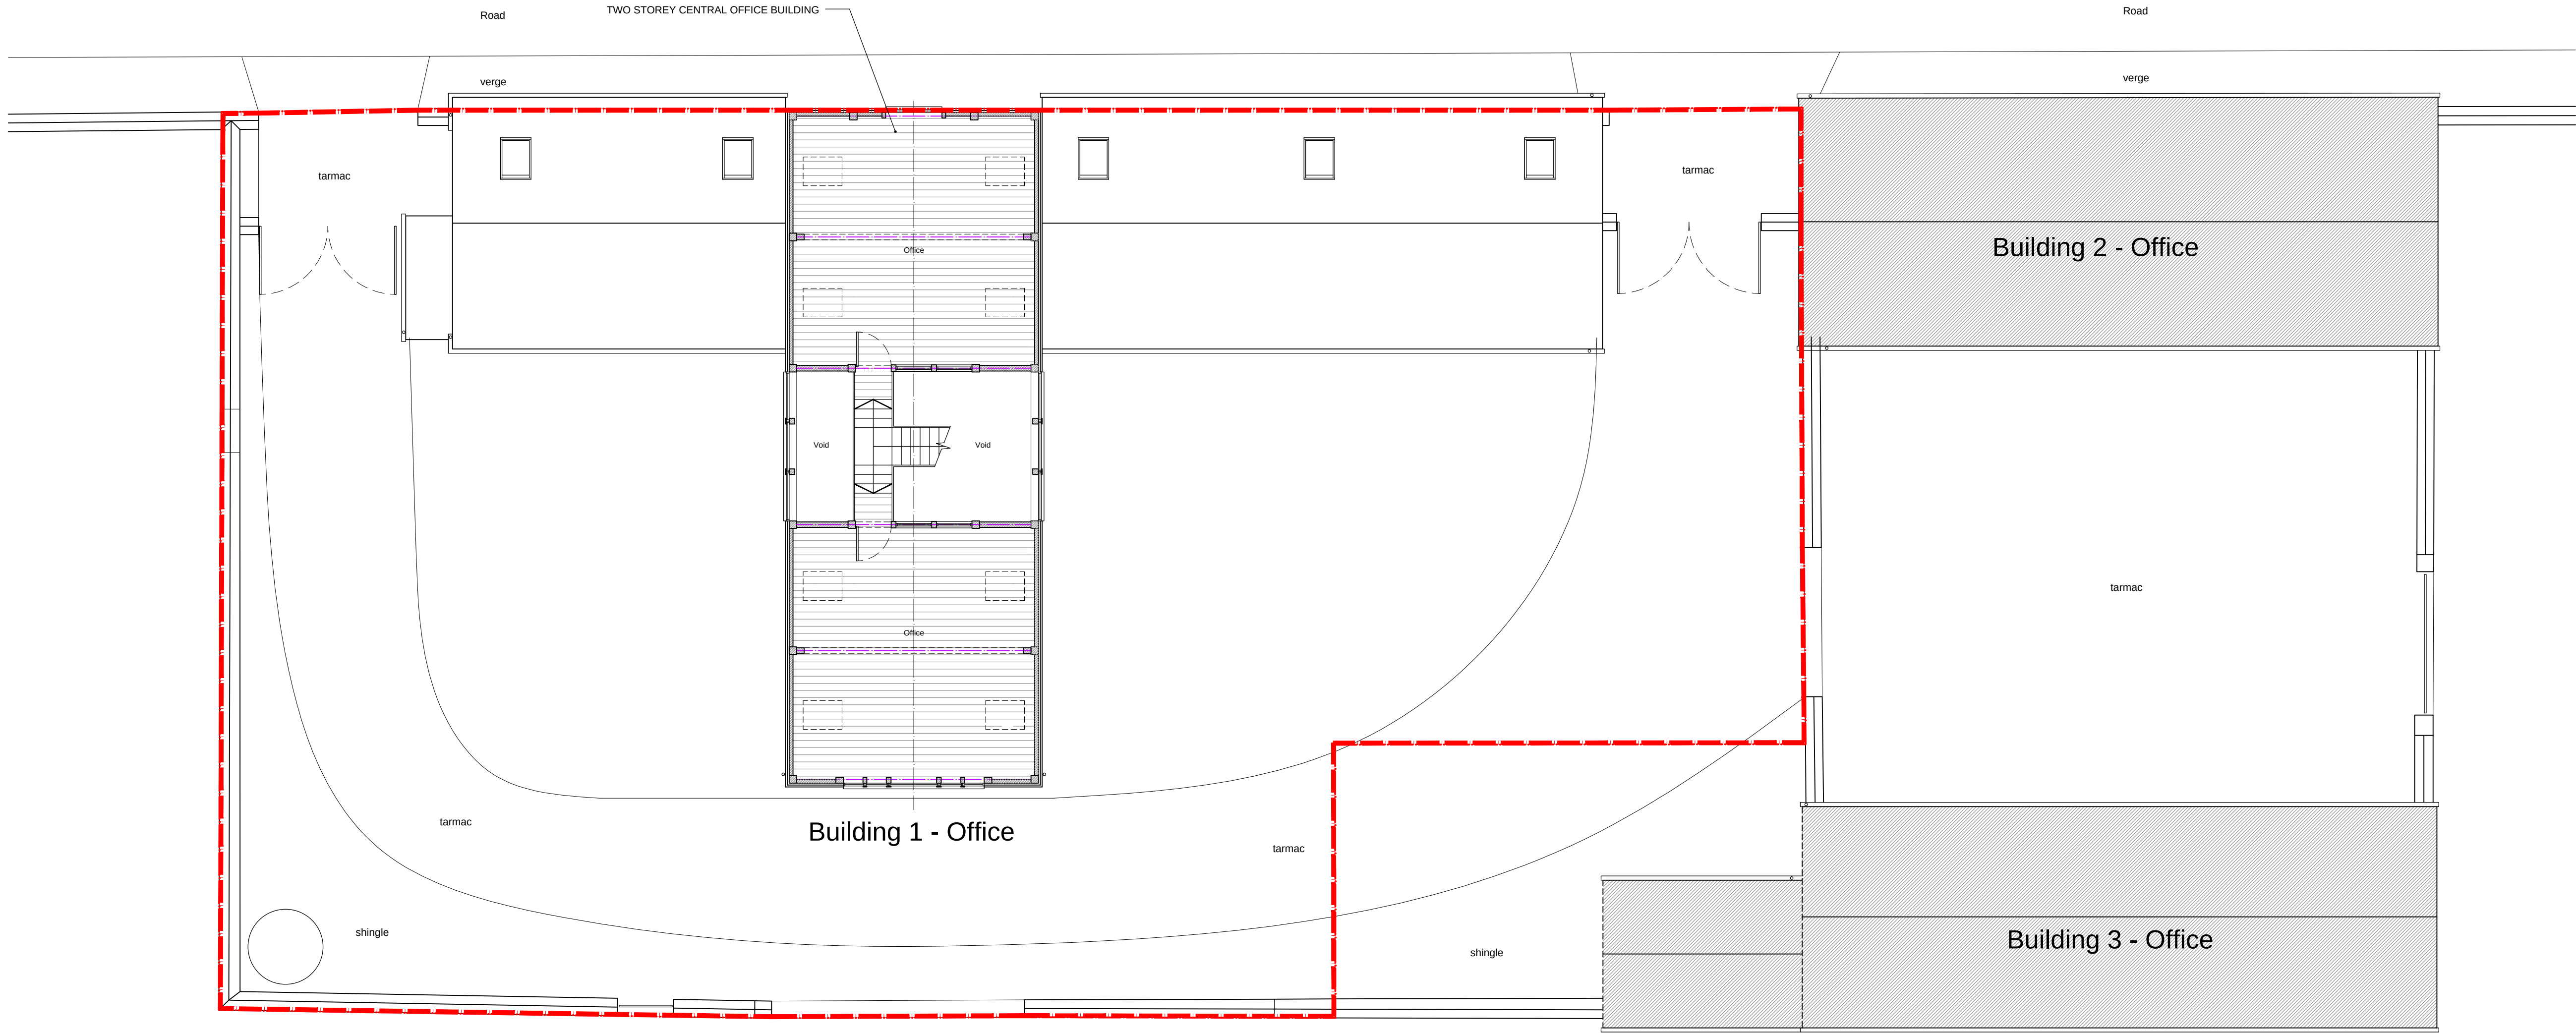

First Floor Plan

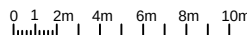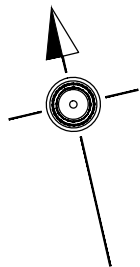

Scale Bar for Plan