

FLOOR AREAS - ALL GROSS EXTERNAL AREAS

BUILDING 3 - Residential

- Ground Floor 109sq.m

TOTAL RESIDENTIAL - 109sq.m


SITE AREA - 261sq.m

BUILDING 1 - Office (outside of application)


- Ground Floor 272sq.m
- First Floor 124sq.m

BUILDING 2 - Office (outside of application)

- Ground Floor 103sq.m

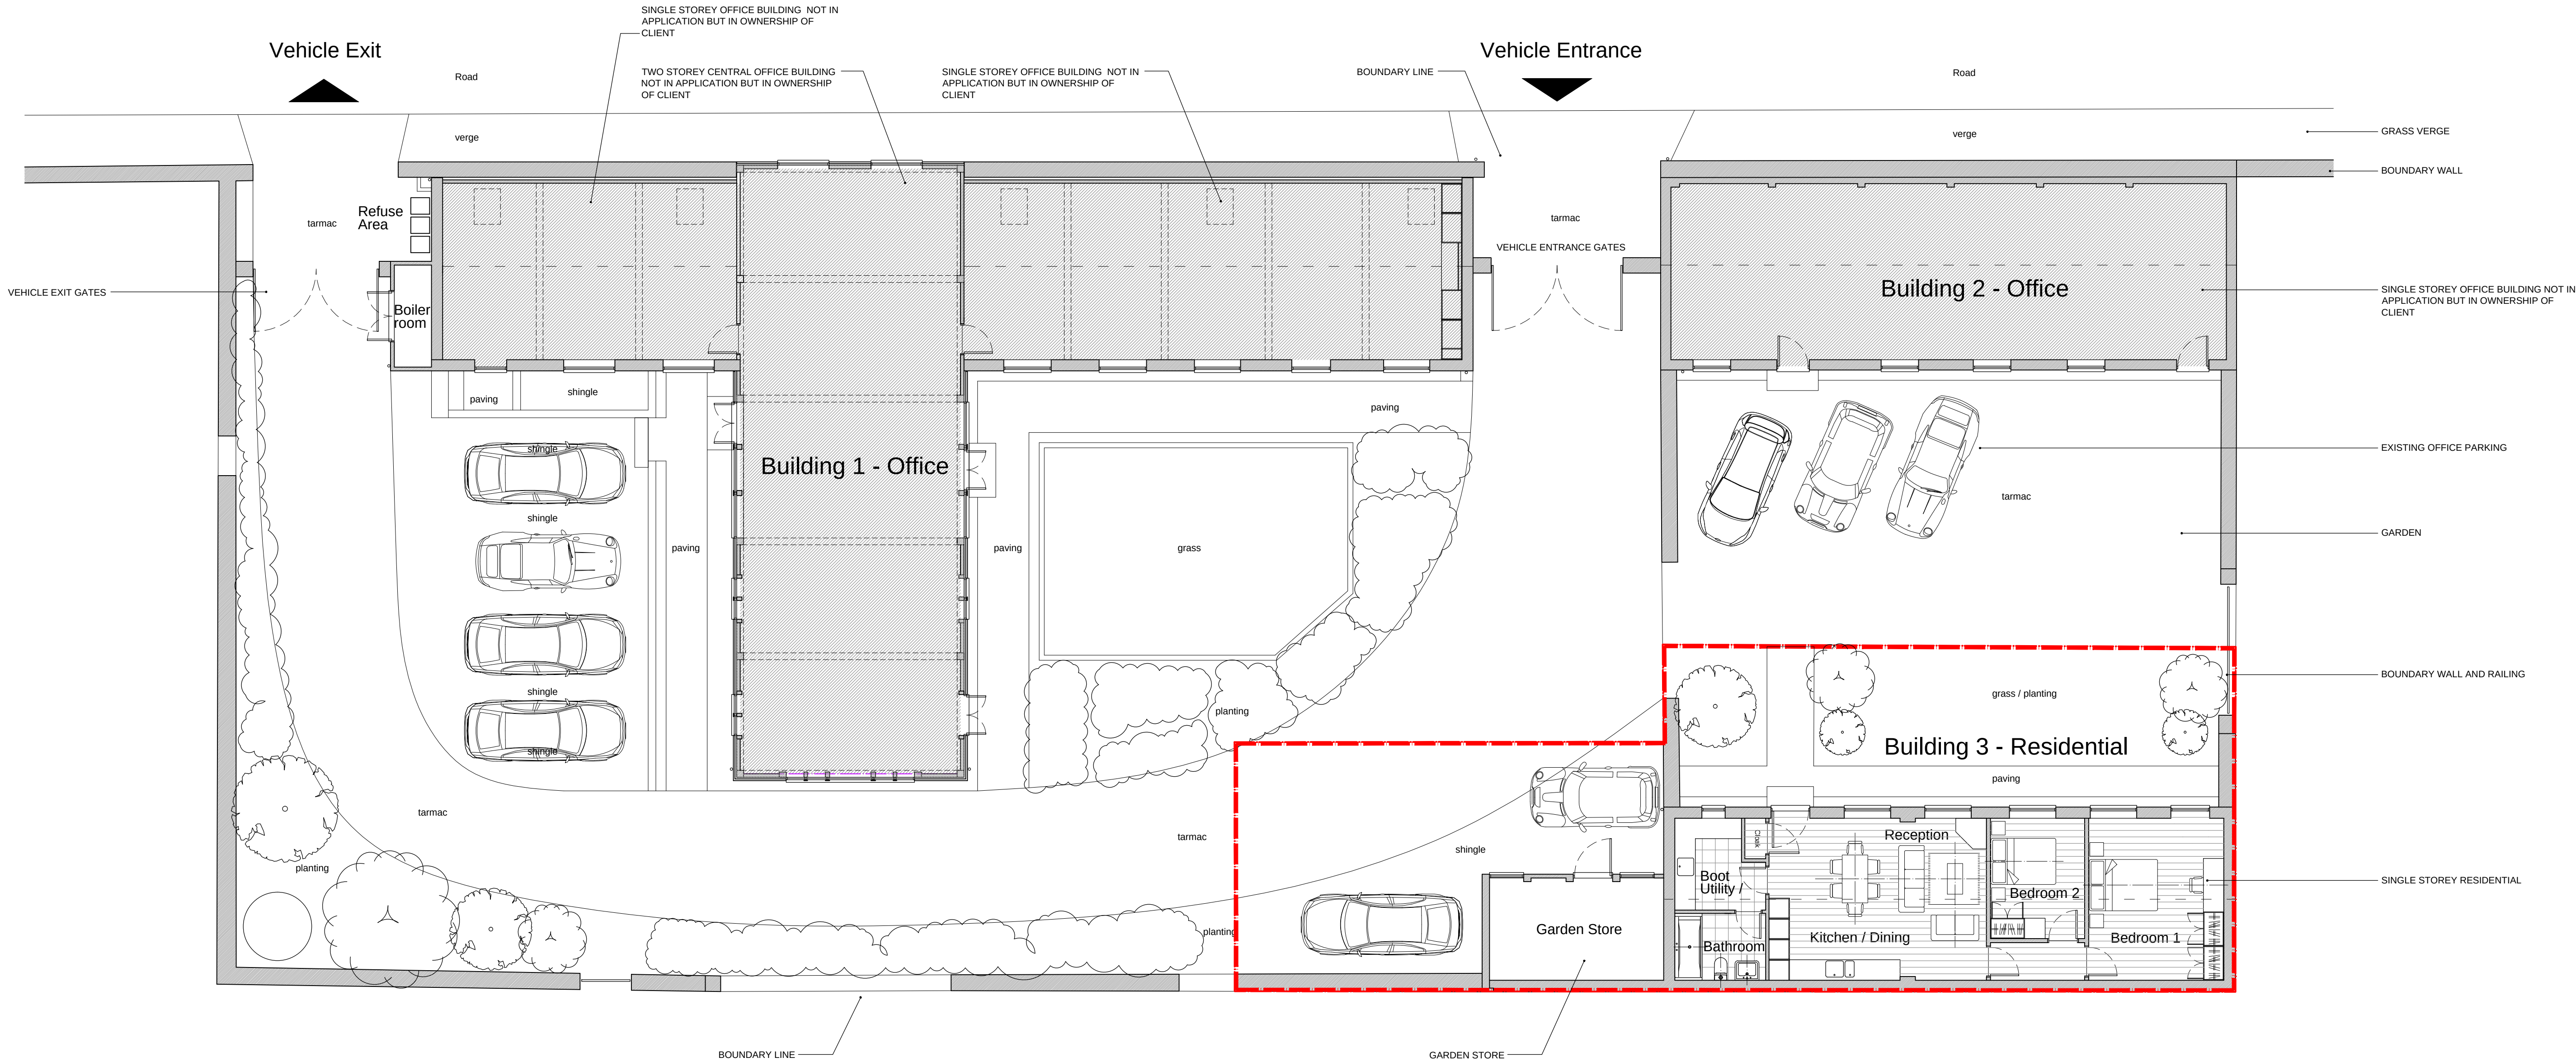

Ground Floor Plan

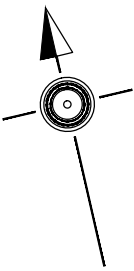

Plans North

0 1 2m 4m 6m 8m 10m

Scale Bar for Plan