




Existing Site & Location Plan

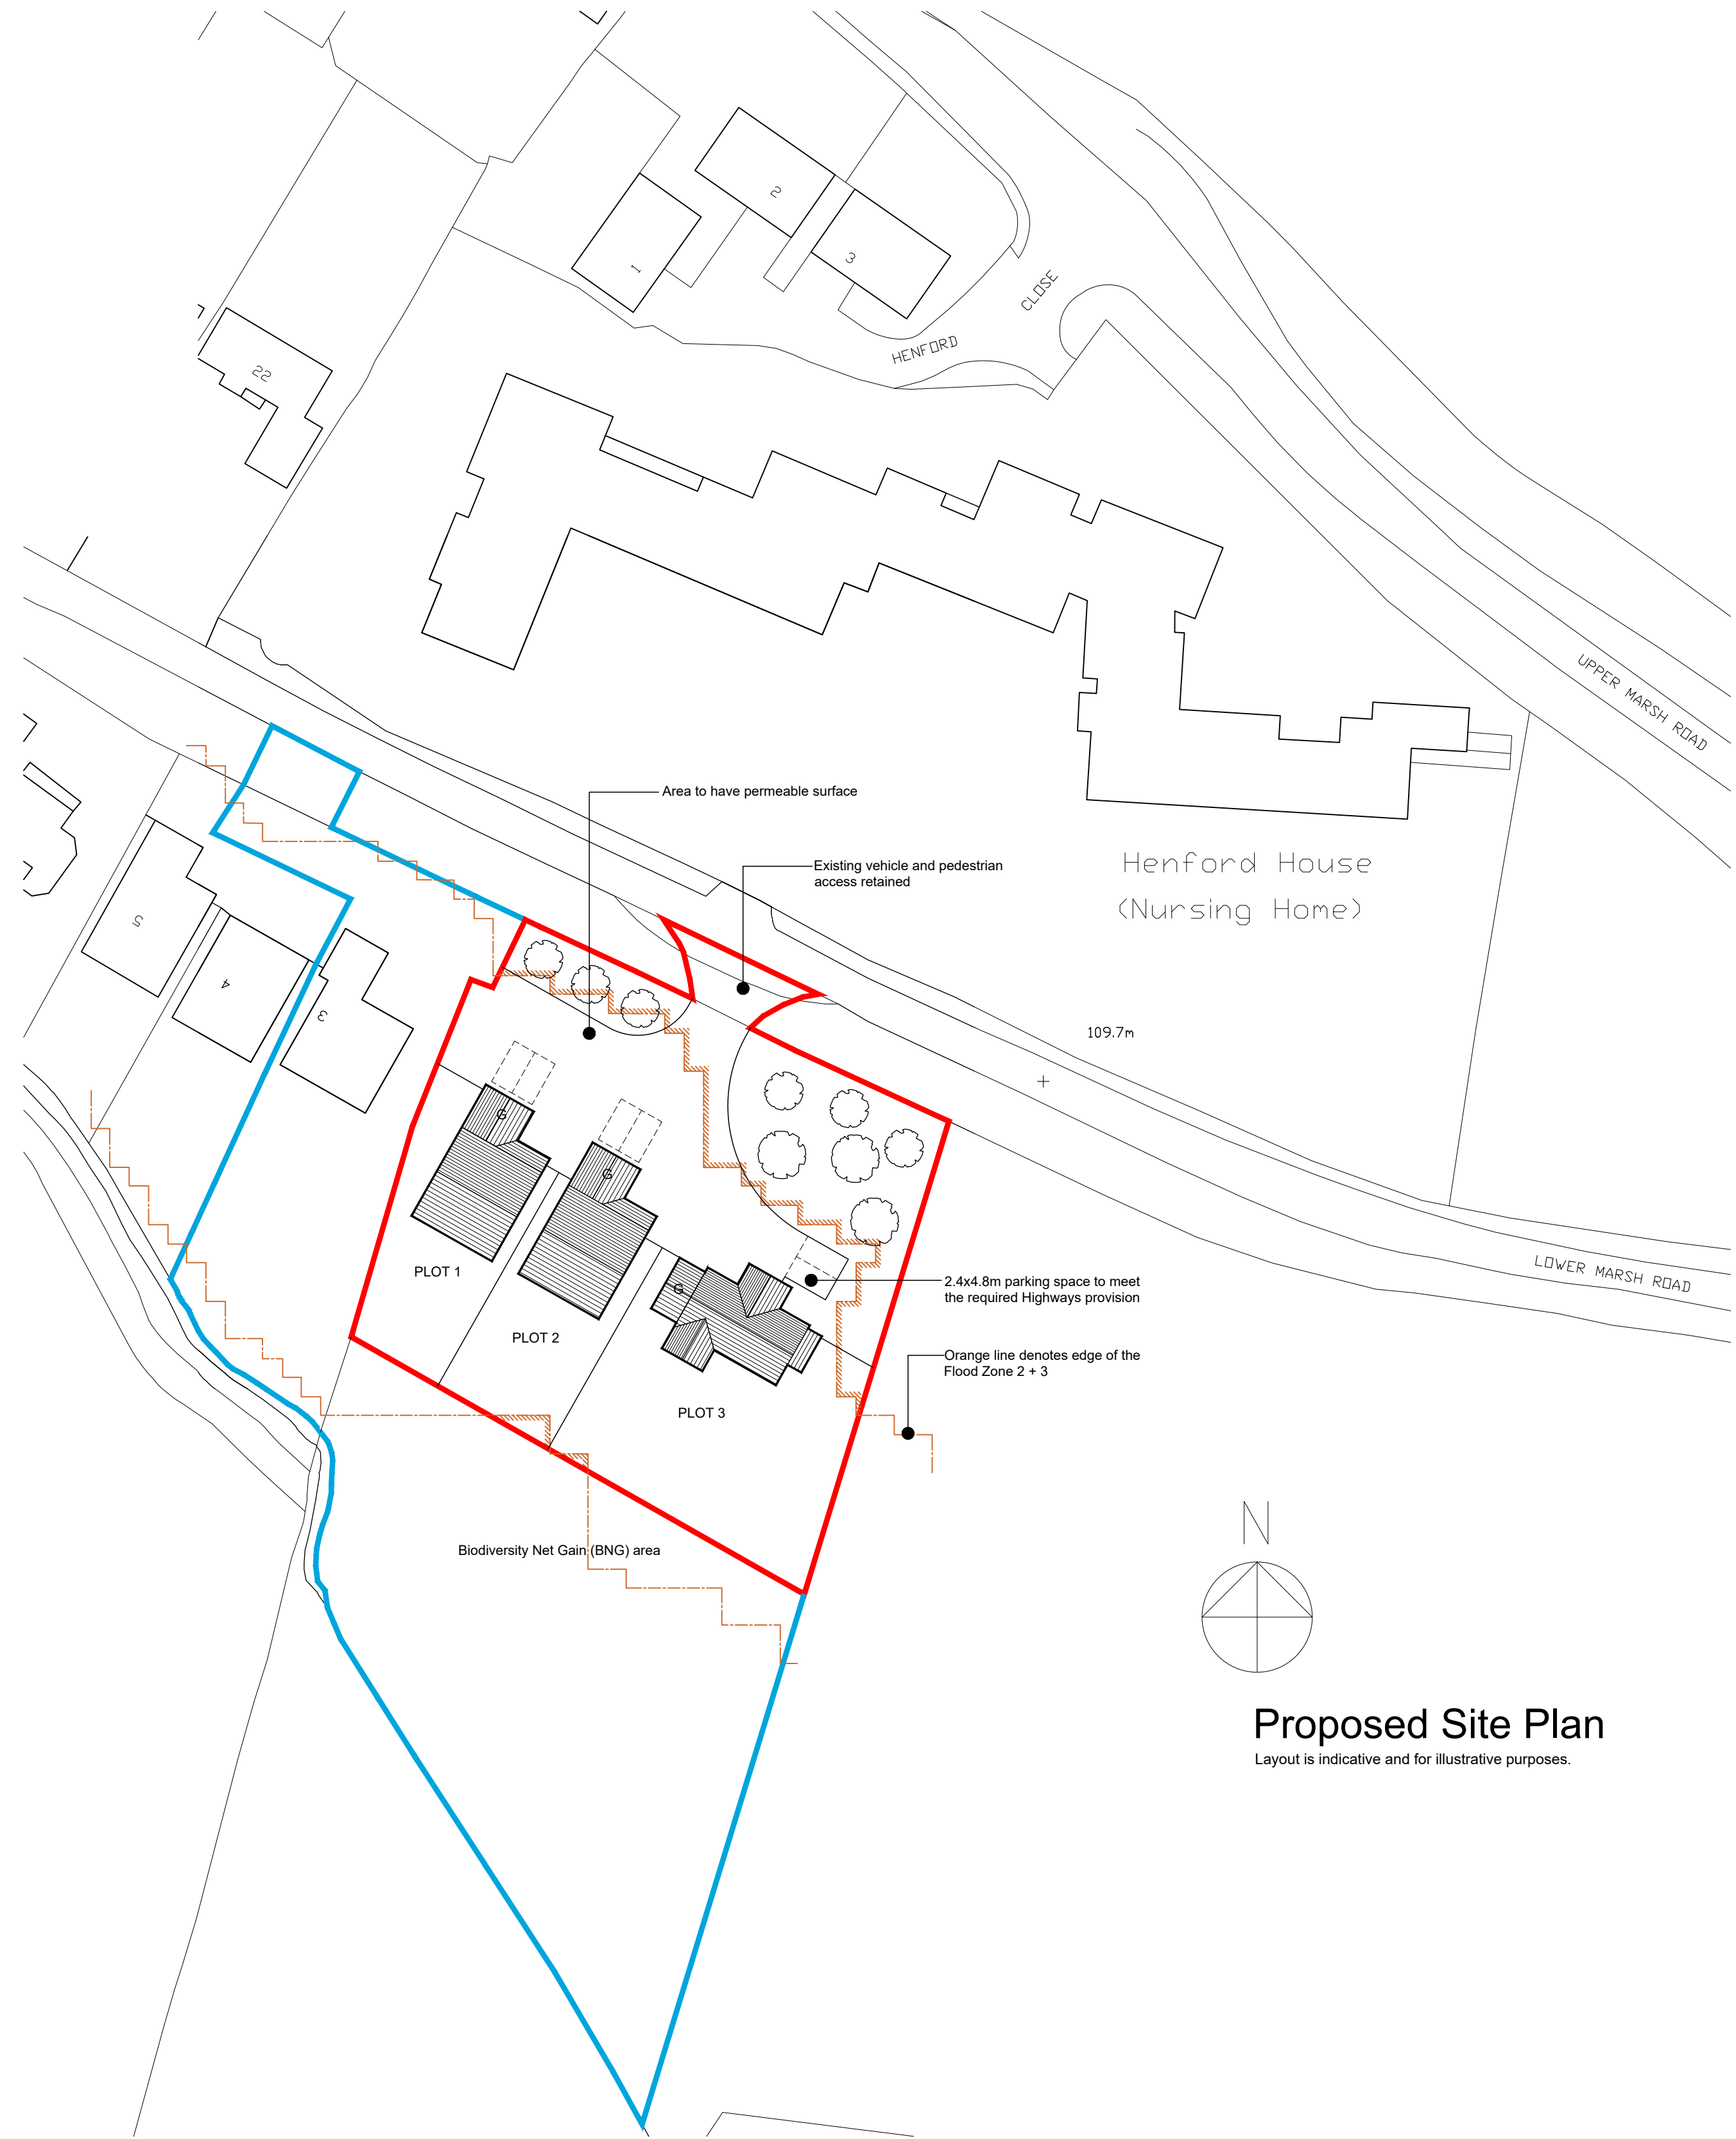

Proposed Site Plan

Layout is indicative and for illustrative purposes.