


Leafy Lane Playing Fields

AGP



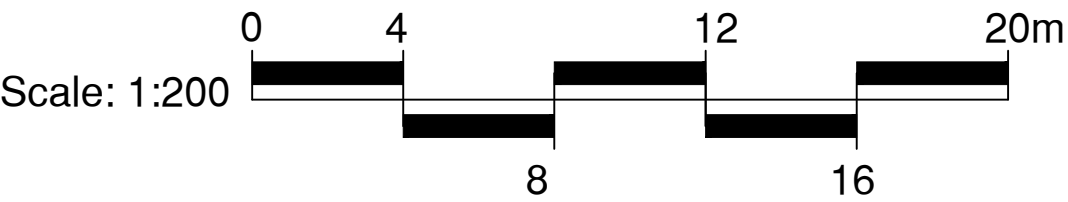


CONSULTANTS
Surfacing Standards LTD
Office 2, Enterprise House,
Aston Road, Loughborough, LE15 9NY
01509 400172

1. DO NOT SCALE FROM DRAWING UNLESS FOR PLANNING PURPOSES ONLY. ALL DIMENSIONS TO BE CHECKED ON SITE PRIOR TO COMMENCEMENT OF WORKS.

2. THIS DRAWING IS COPYRIGHT TO SURFACING STANDARDS LTD.

3. ALL PERSONNEL SHOULD BE AWARE OF THE HEALTH AND SAFETY PLAN WHICH IS RETAINED IN THE SITE MANAGERS OFFICE.

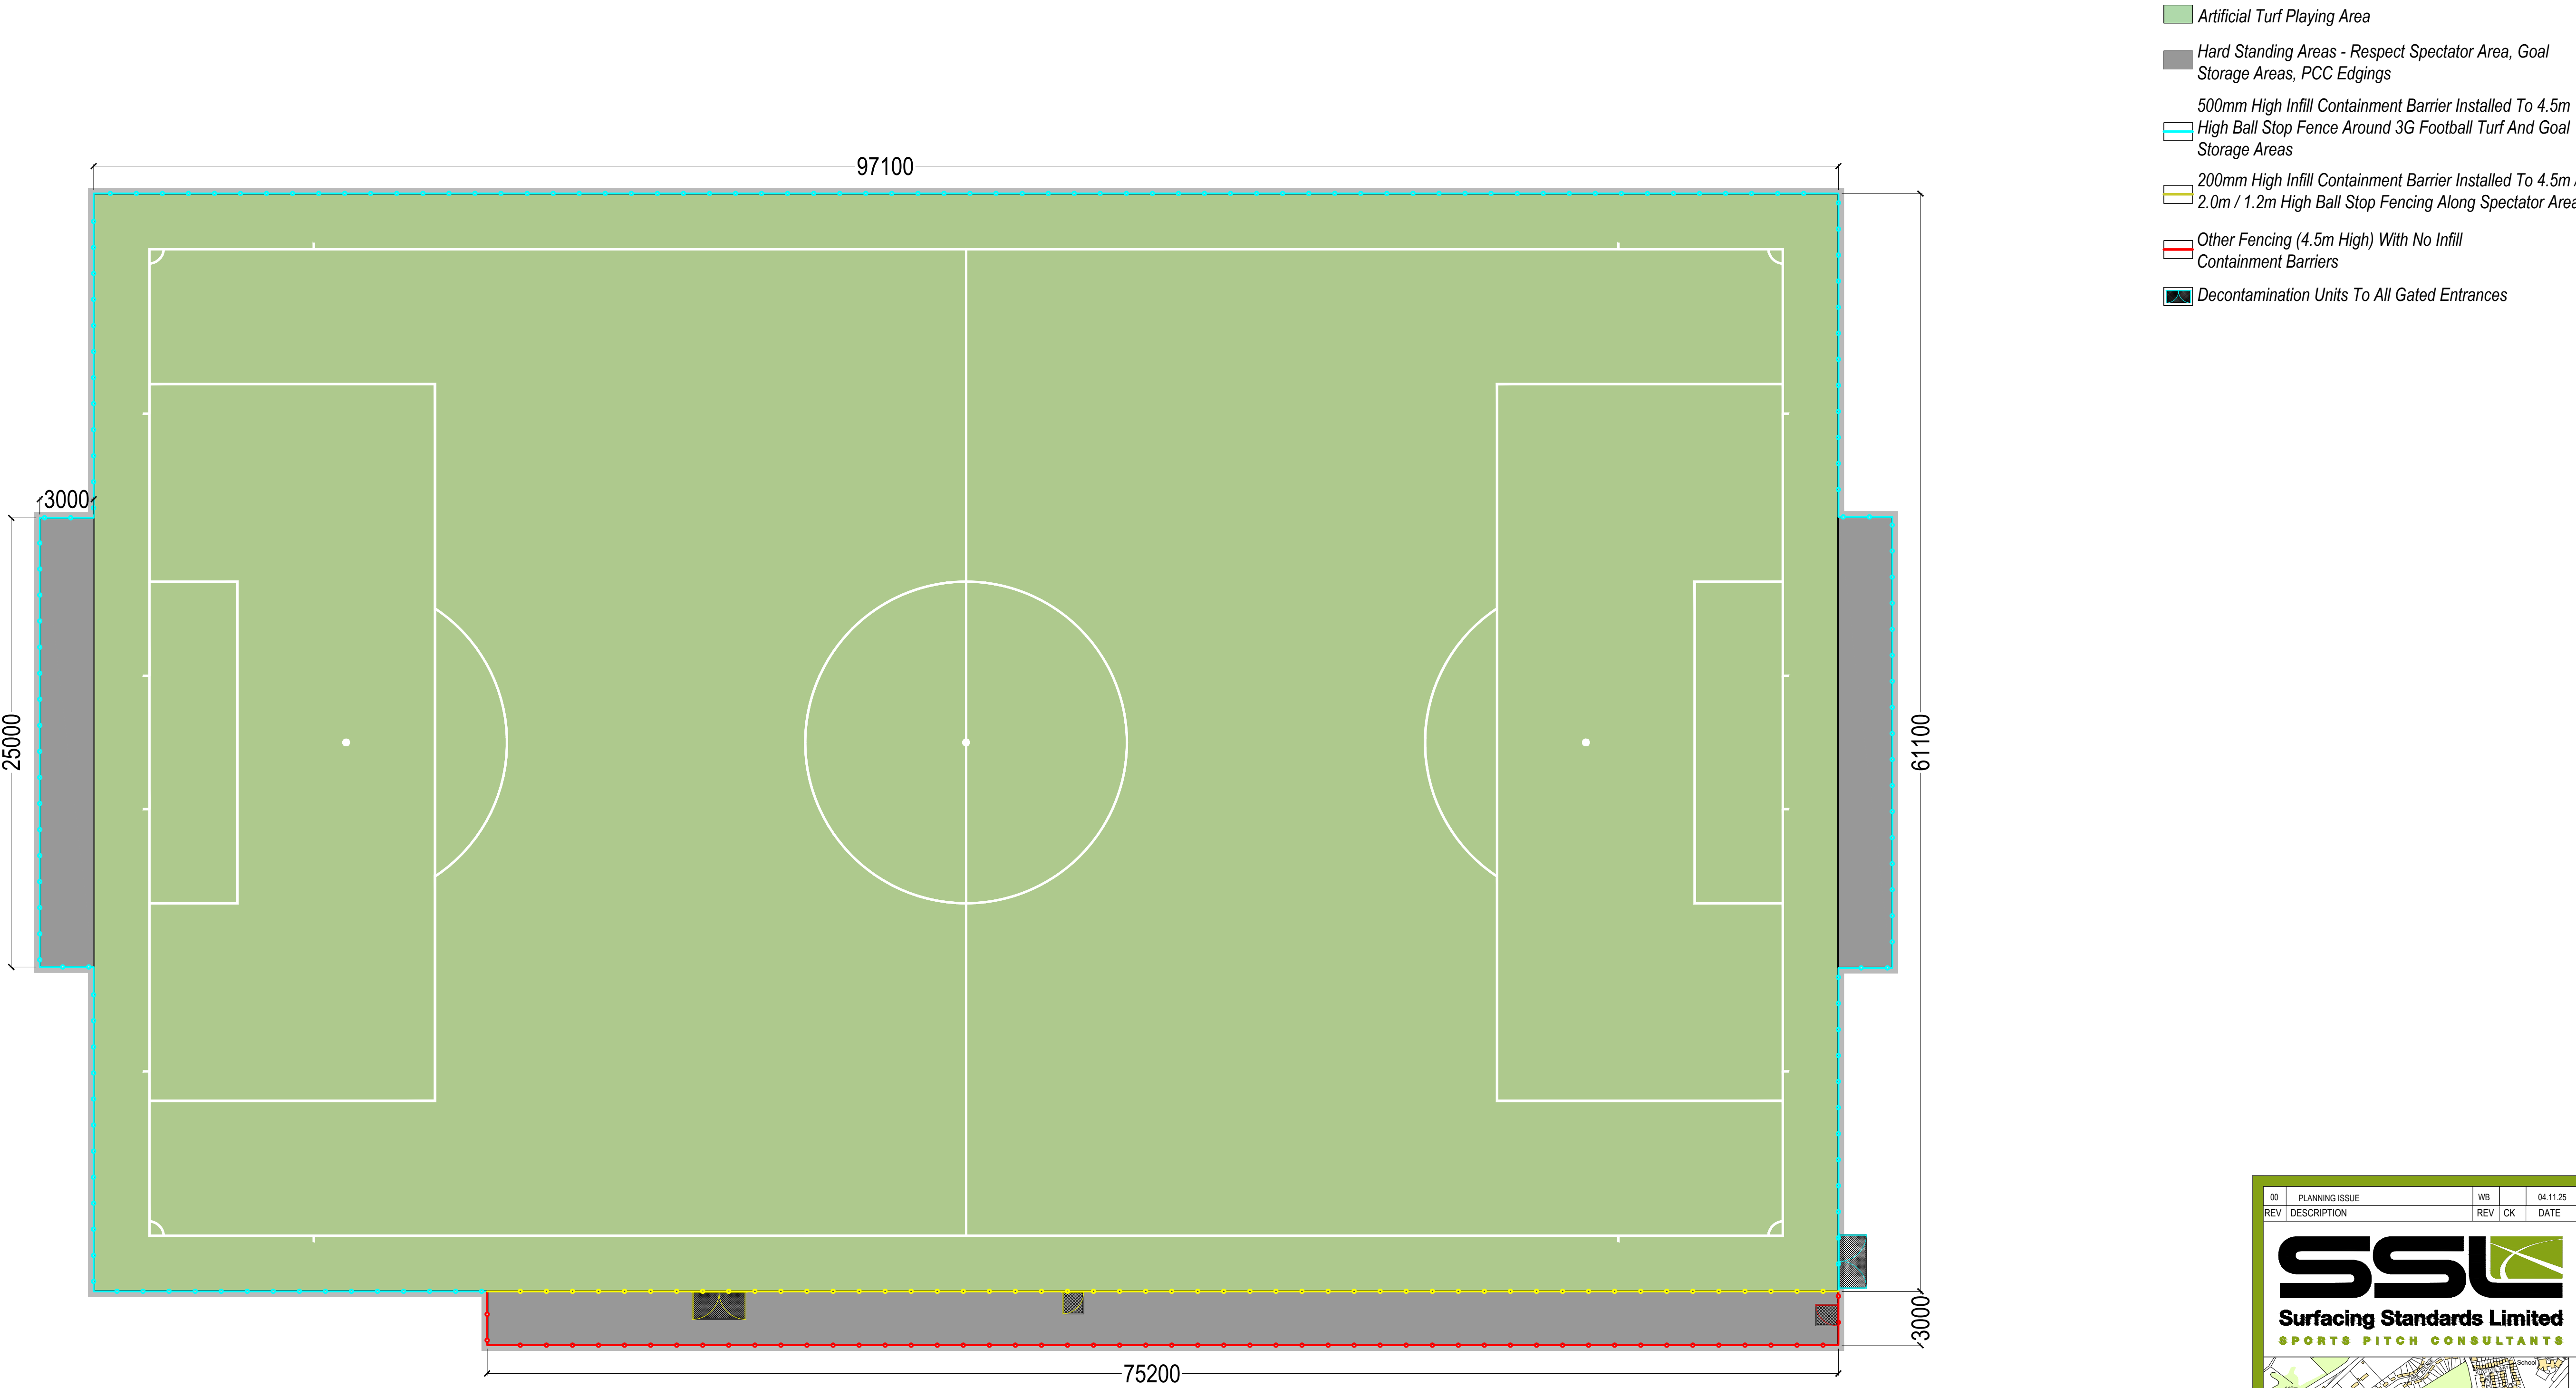

00

PLANNING ISSUE

WB

04.11.25


REV

DESCRIPTION


REV

CK

DATE

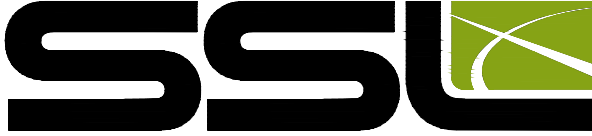

Surfacing Standards Limited
SPORTS PITCH CONSULTANTS

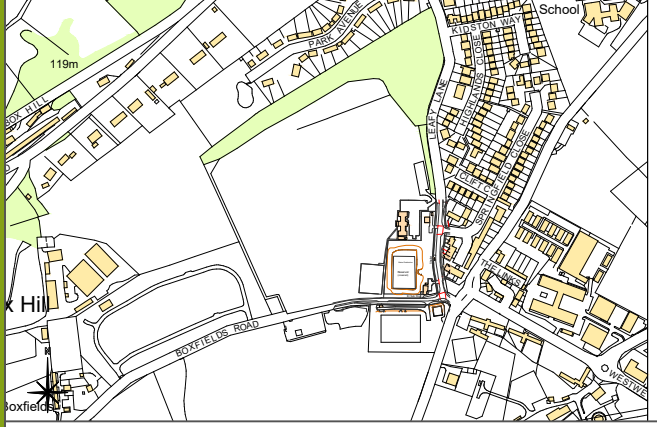

AUTHOR

WB

TITLE

Leafy Lane Playing Fields
AGP
Infill Containment Measures

PROJECT

G-231622

SCALE

1:200

SIZE

A1

DRAWING No

11

REVISION

00