


Leafy Lane Playing Fields



AGP



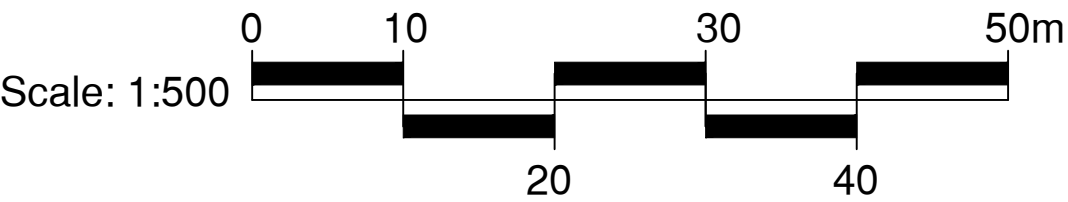


CONSULTANTS
Surfacing Standards Ltd
Office: 2, Embsaygate House,
Aston Road, Loughborough, LE15 9AY
01530 400172


1. DO NOT SCALE FROM DRAWING UNLESS FOR PLANNING PURPOSES ONLY. ALL
DIMENSIONS TO BE CHECKED ON SITE PRIOR TO COMMENCEMENT OF WORKS.
2. THIS DRAWING IS COPYRIGHT TO SURFACING STANDARDS LTD.
3. ALL PERSONNEL SHOULD BE AWARE OF THE HEALTH AND SAFETY PLAN WHICH IS
RETAINED IN THE SITE MANAGERS OFFICE.

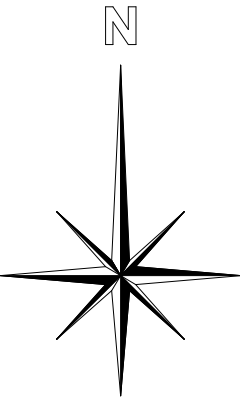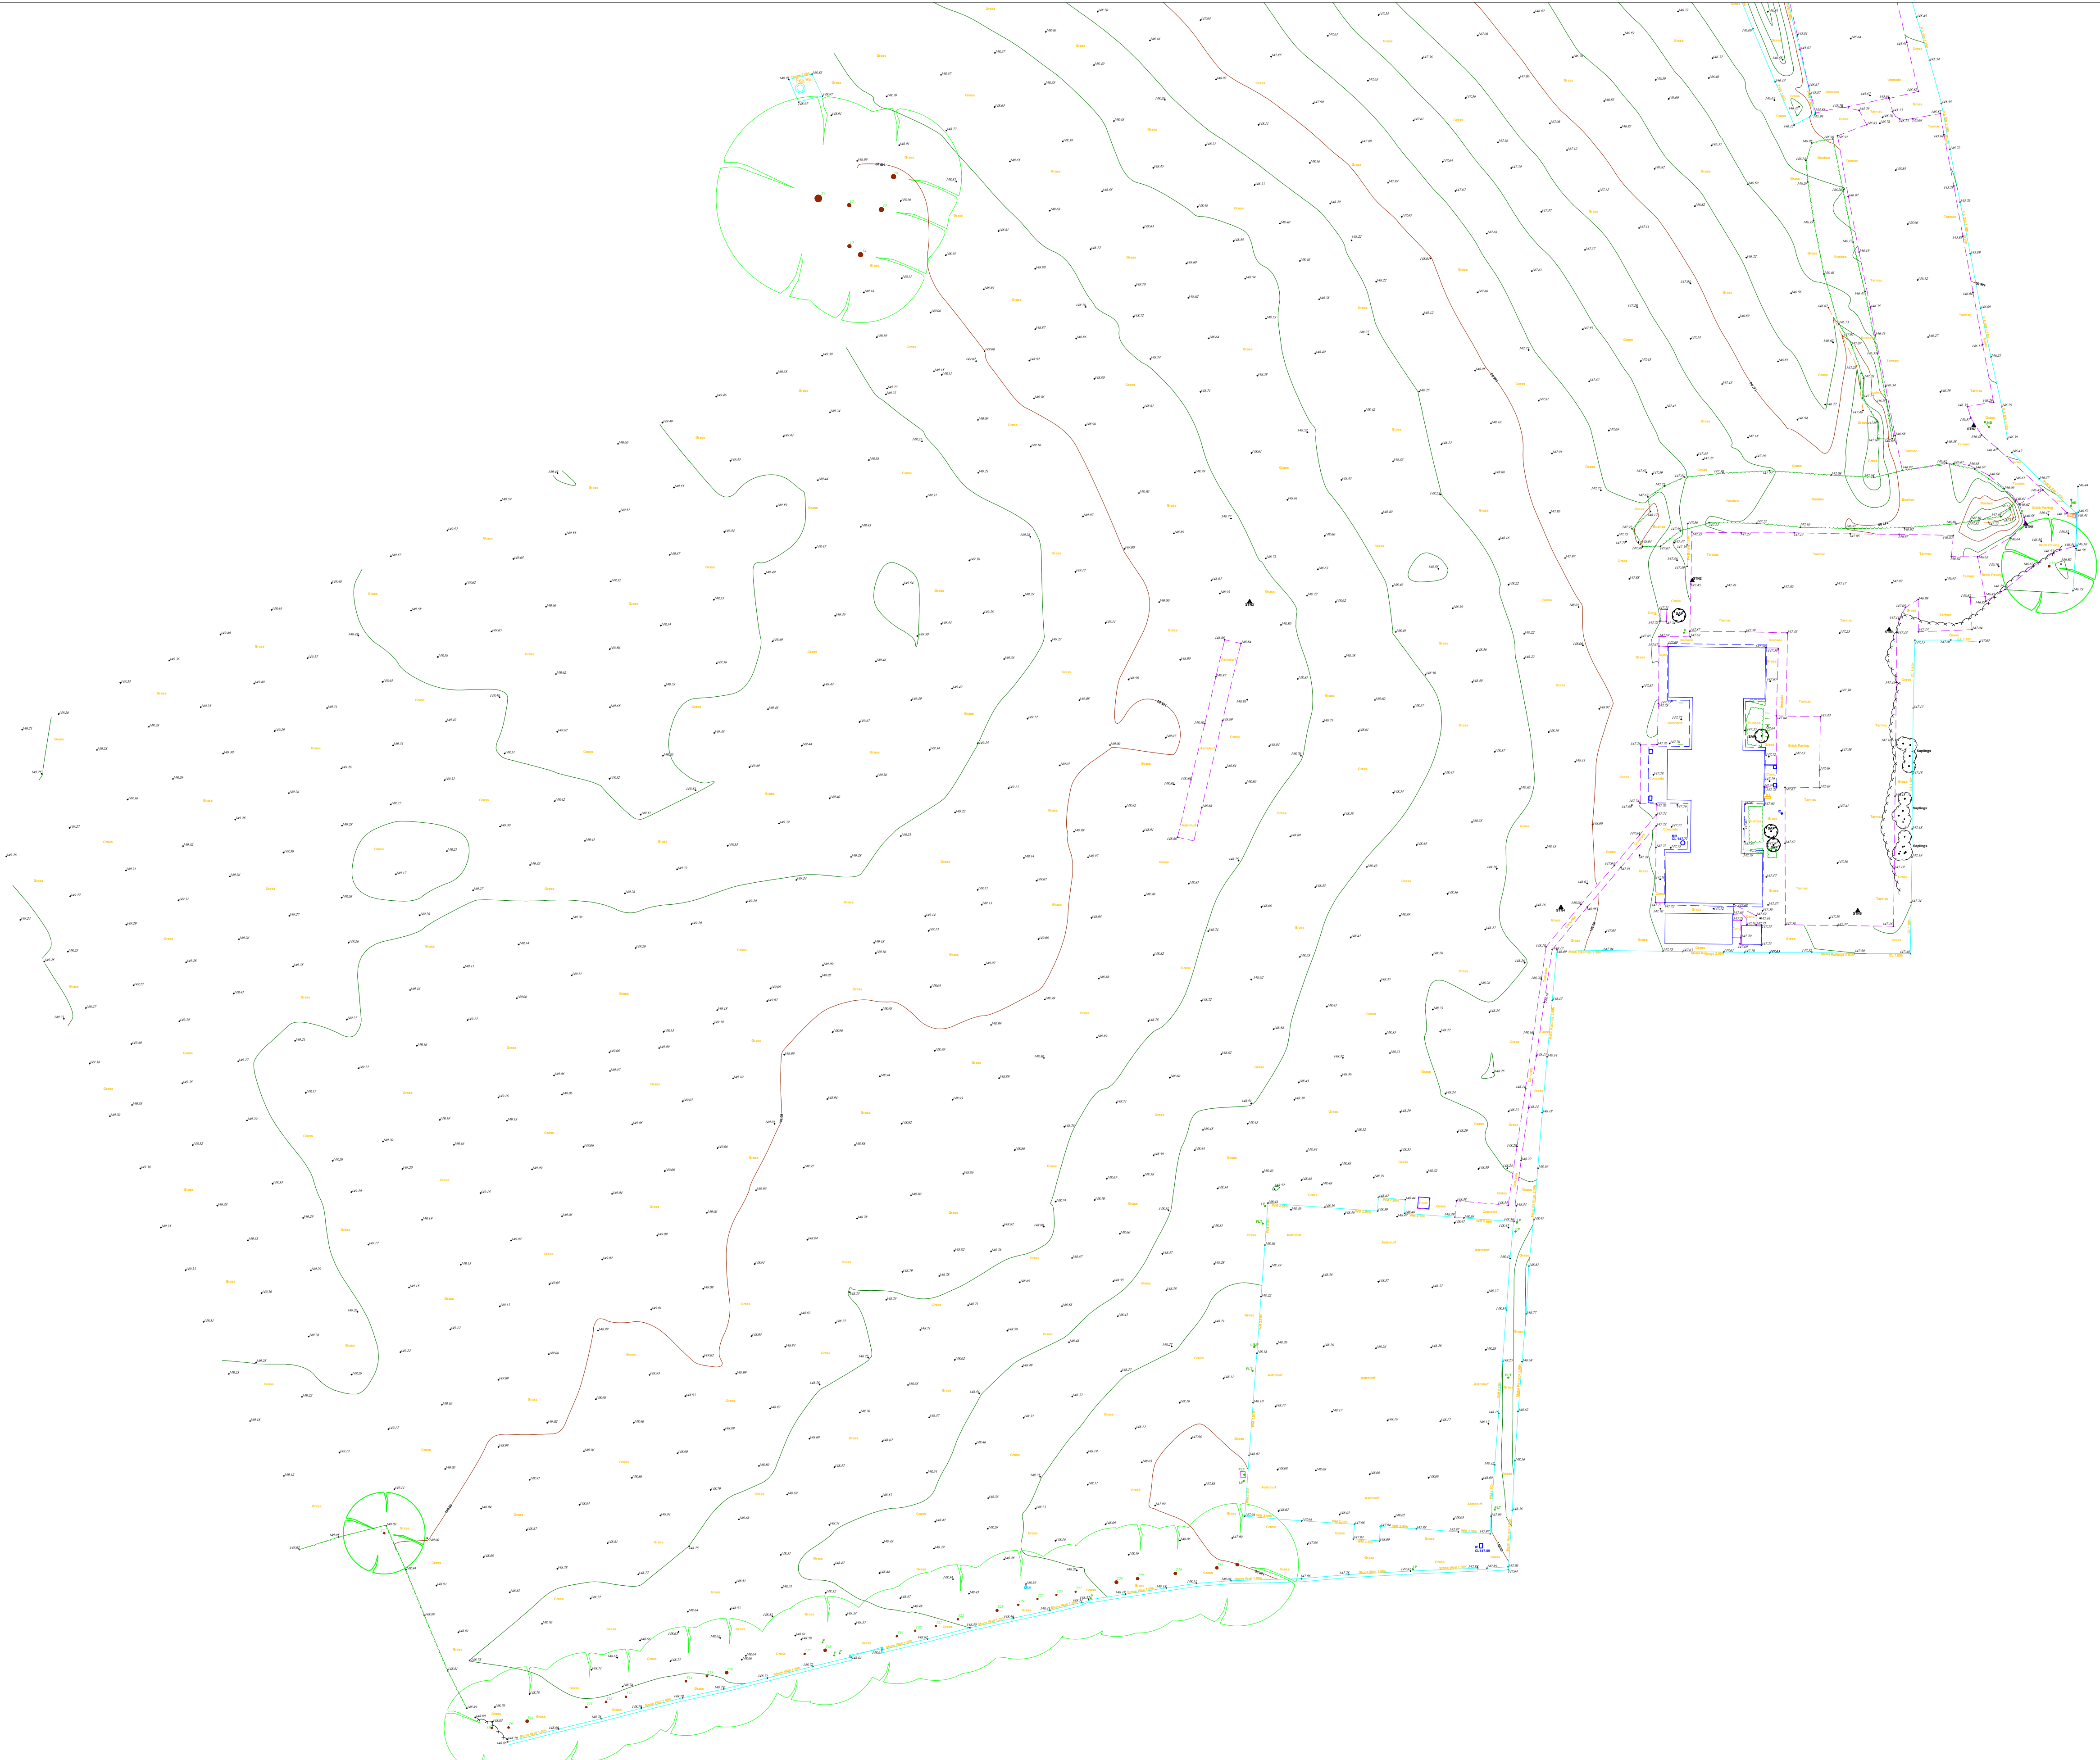

00	PLANNING ISSUE	WB	04.11.25
REV	DESCRIPTION	REV	CK DATE

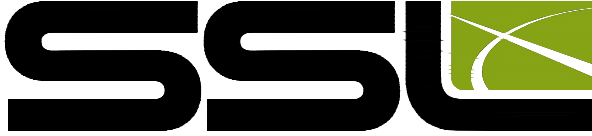

Surfacing Standards Limited
SPORTS PITCH CONSULTANTS

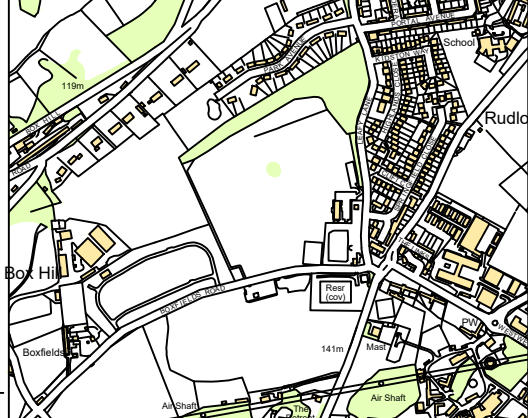

AUTHOR
WB

TITLE
Leafy Lane Playing Fields
AGP
Topographical Survey

PROJECT G-231622	SCALE 1:500	SIZE A1
DRAWING No 01	REVISION 00	