


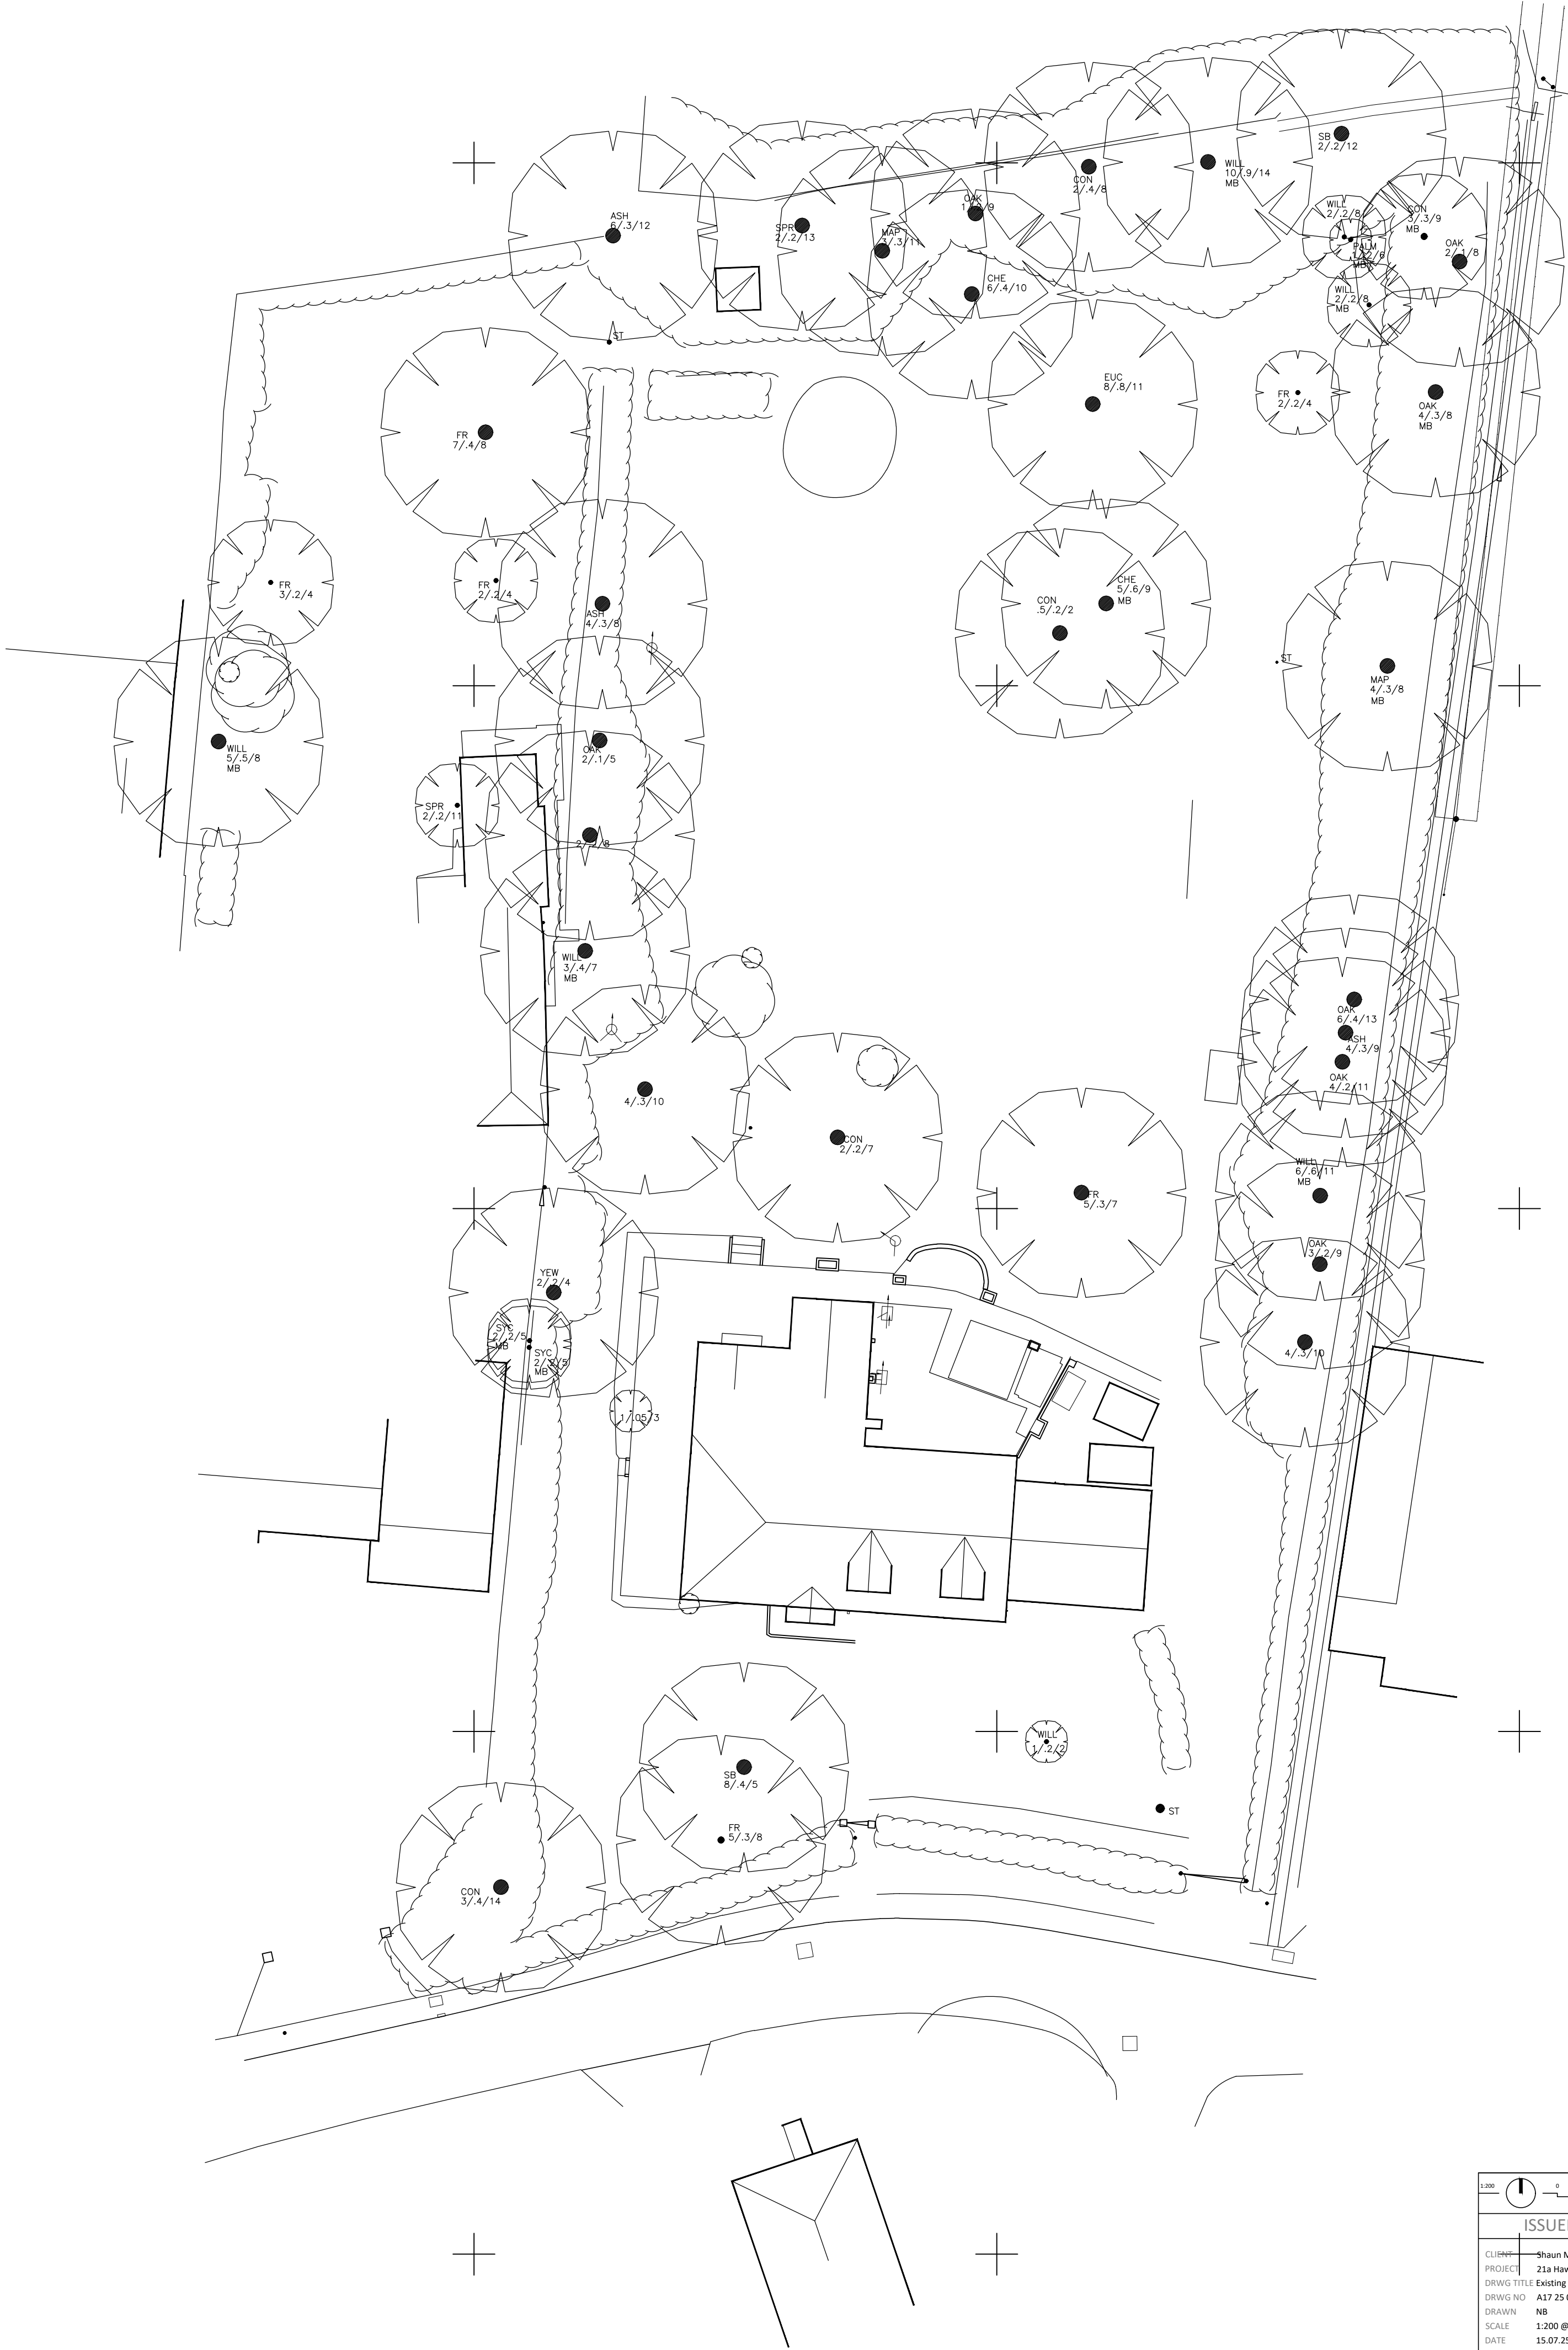

BLOCK PLAN - scale 1:200

Existing Drawings - 21a Hawkeridge

1:200

0

10

20

30

40

50

ISSUED FOR PLANNING

CLIENT

PROJECT

DRWG TITLE

DRWG NO

DRAWN

SCALE

DATE

CHK'D

Shaun May

21a Hawkeridge

Existing Block Plan

A17 25 07 502

NB

1:200 @ A2

15.07.25

NB

atelier 17 ltd

atelier 17 Ltd, 28 Southleigh, Bradford On Avon, BA15 2EQ

tel: 01274 611111 email: info@atelier17.co.uk website: www.atelier17.co.uk

This drawing is copyright. Only figured dimensions to be used. Contractors to check all dimensions before proceeding.

DO NOT SCALE