


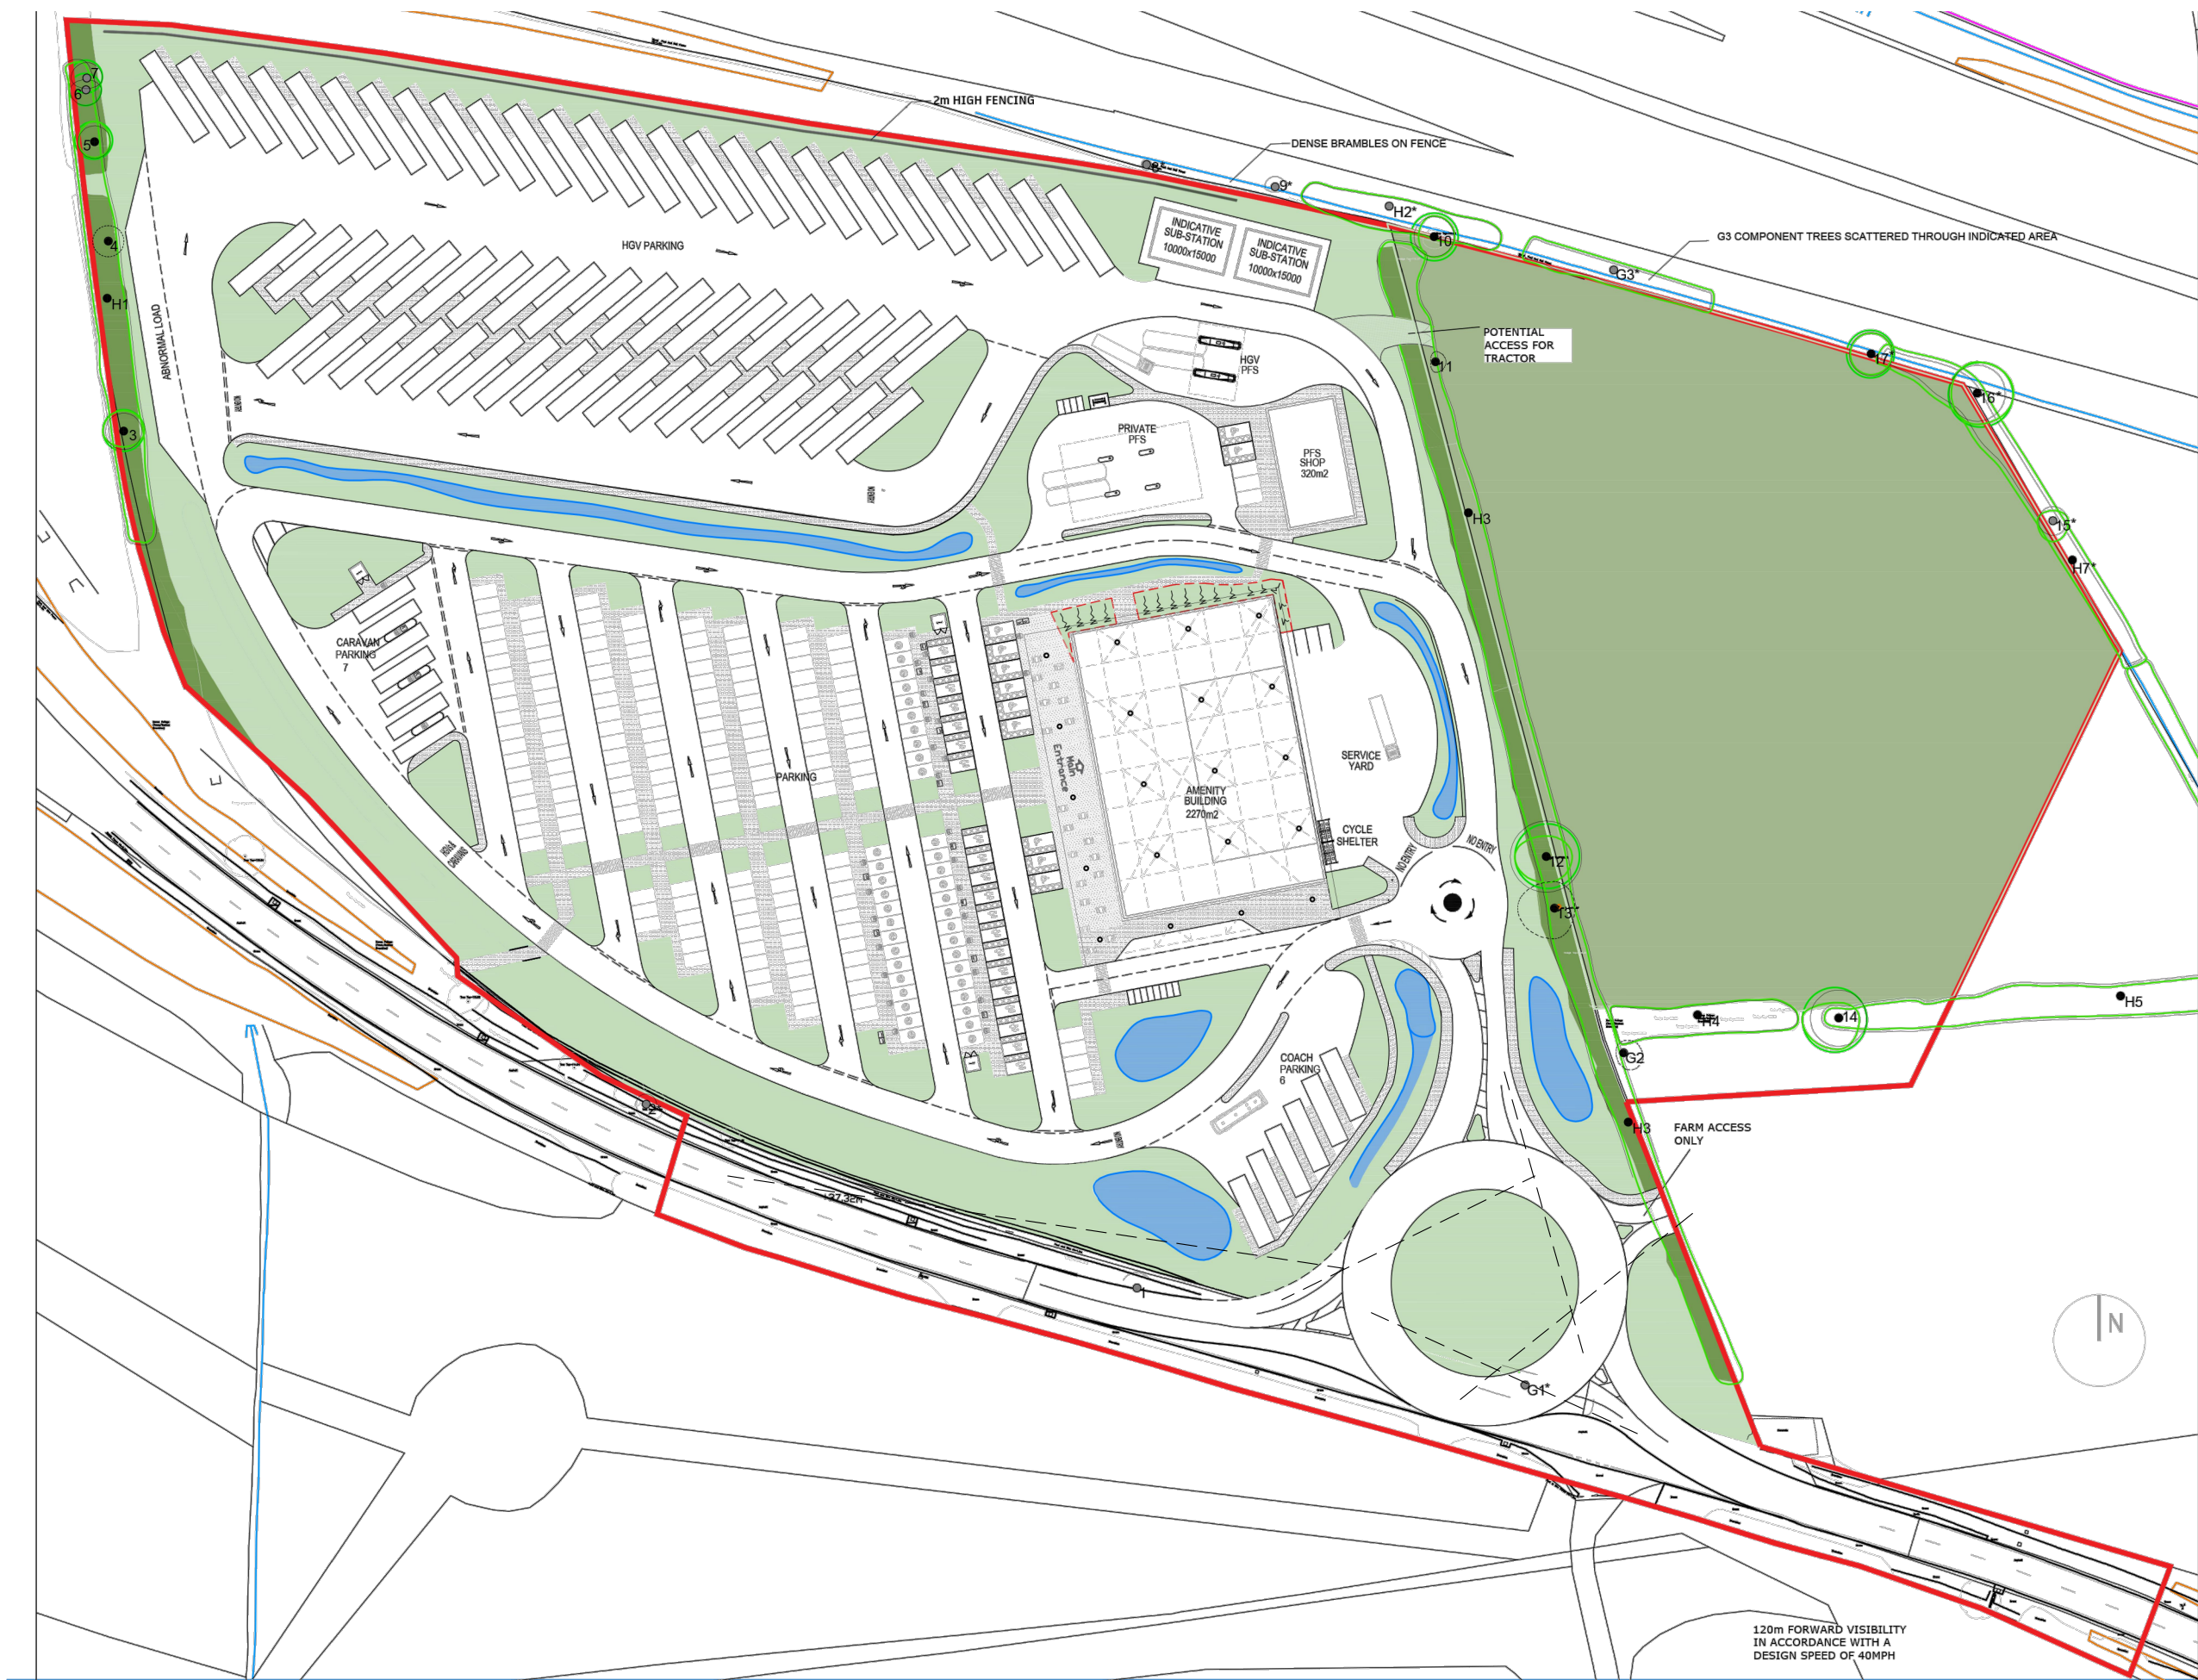

Revision	Date	Revision note
H	30.05.2024	Renamed from previous issue (M49_101 rev G)
I	30.05.2024	Revised following consultation comments
J	12.05.2025	Visibility Splays added and trees removed

Notes