



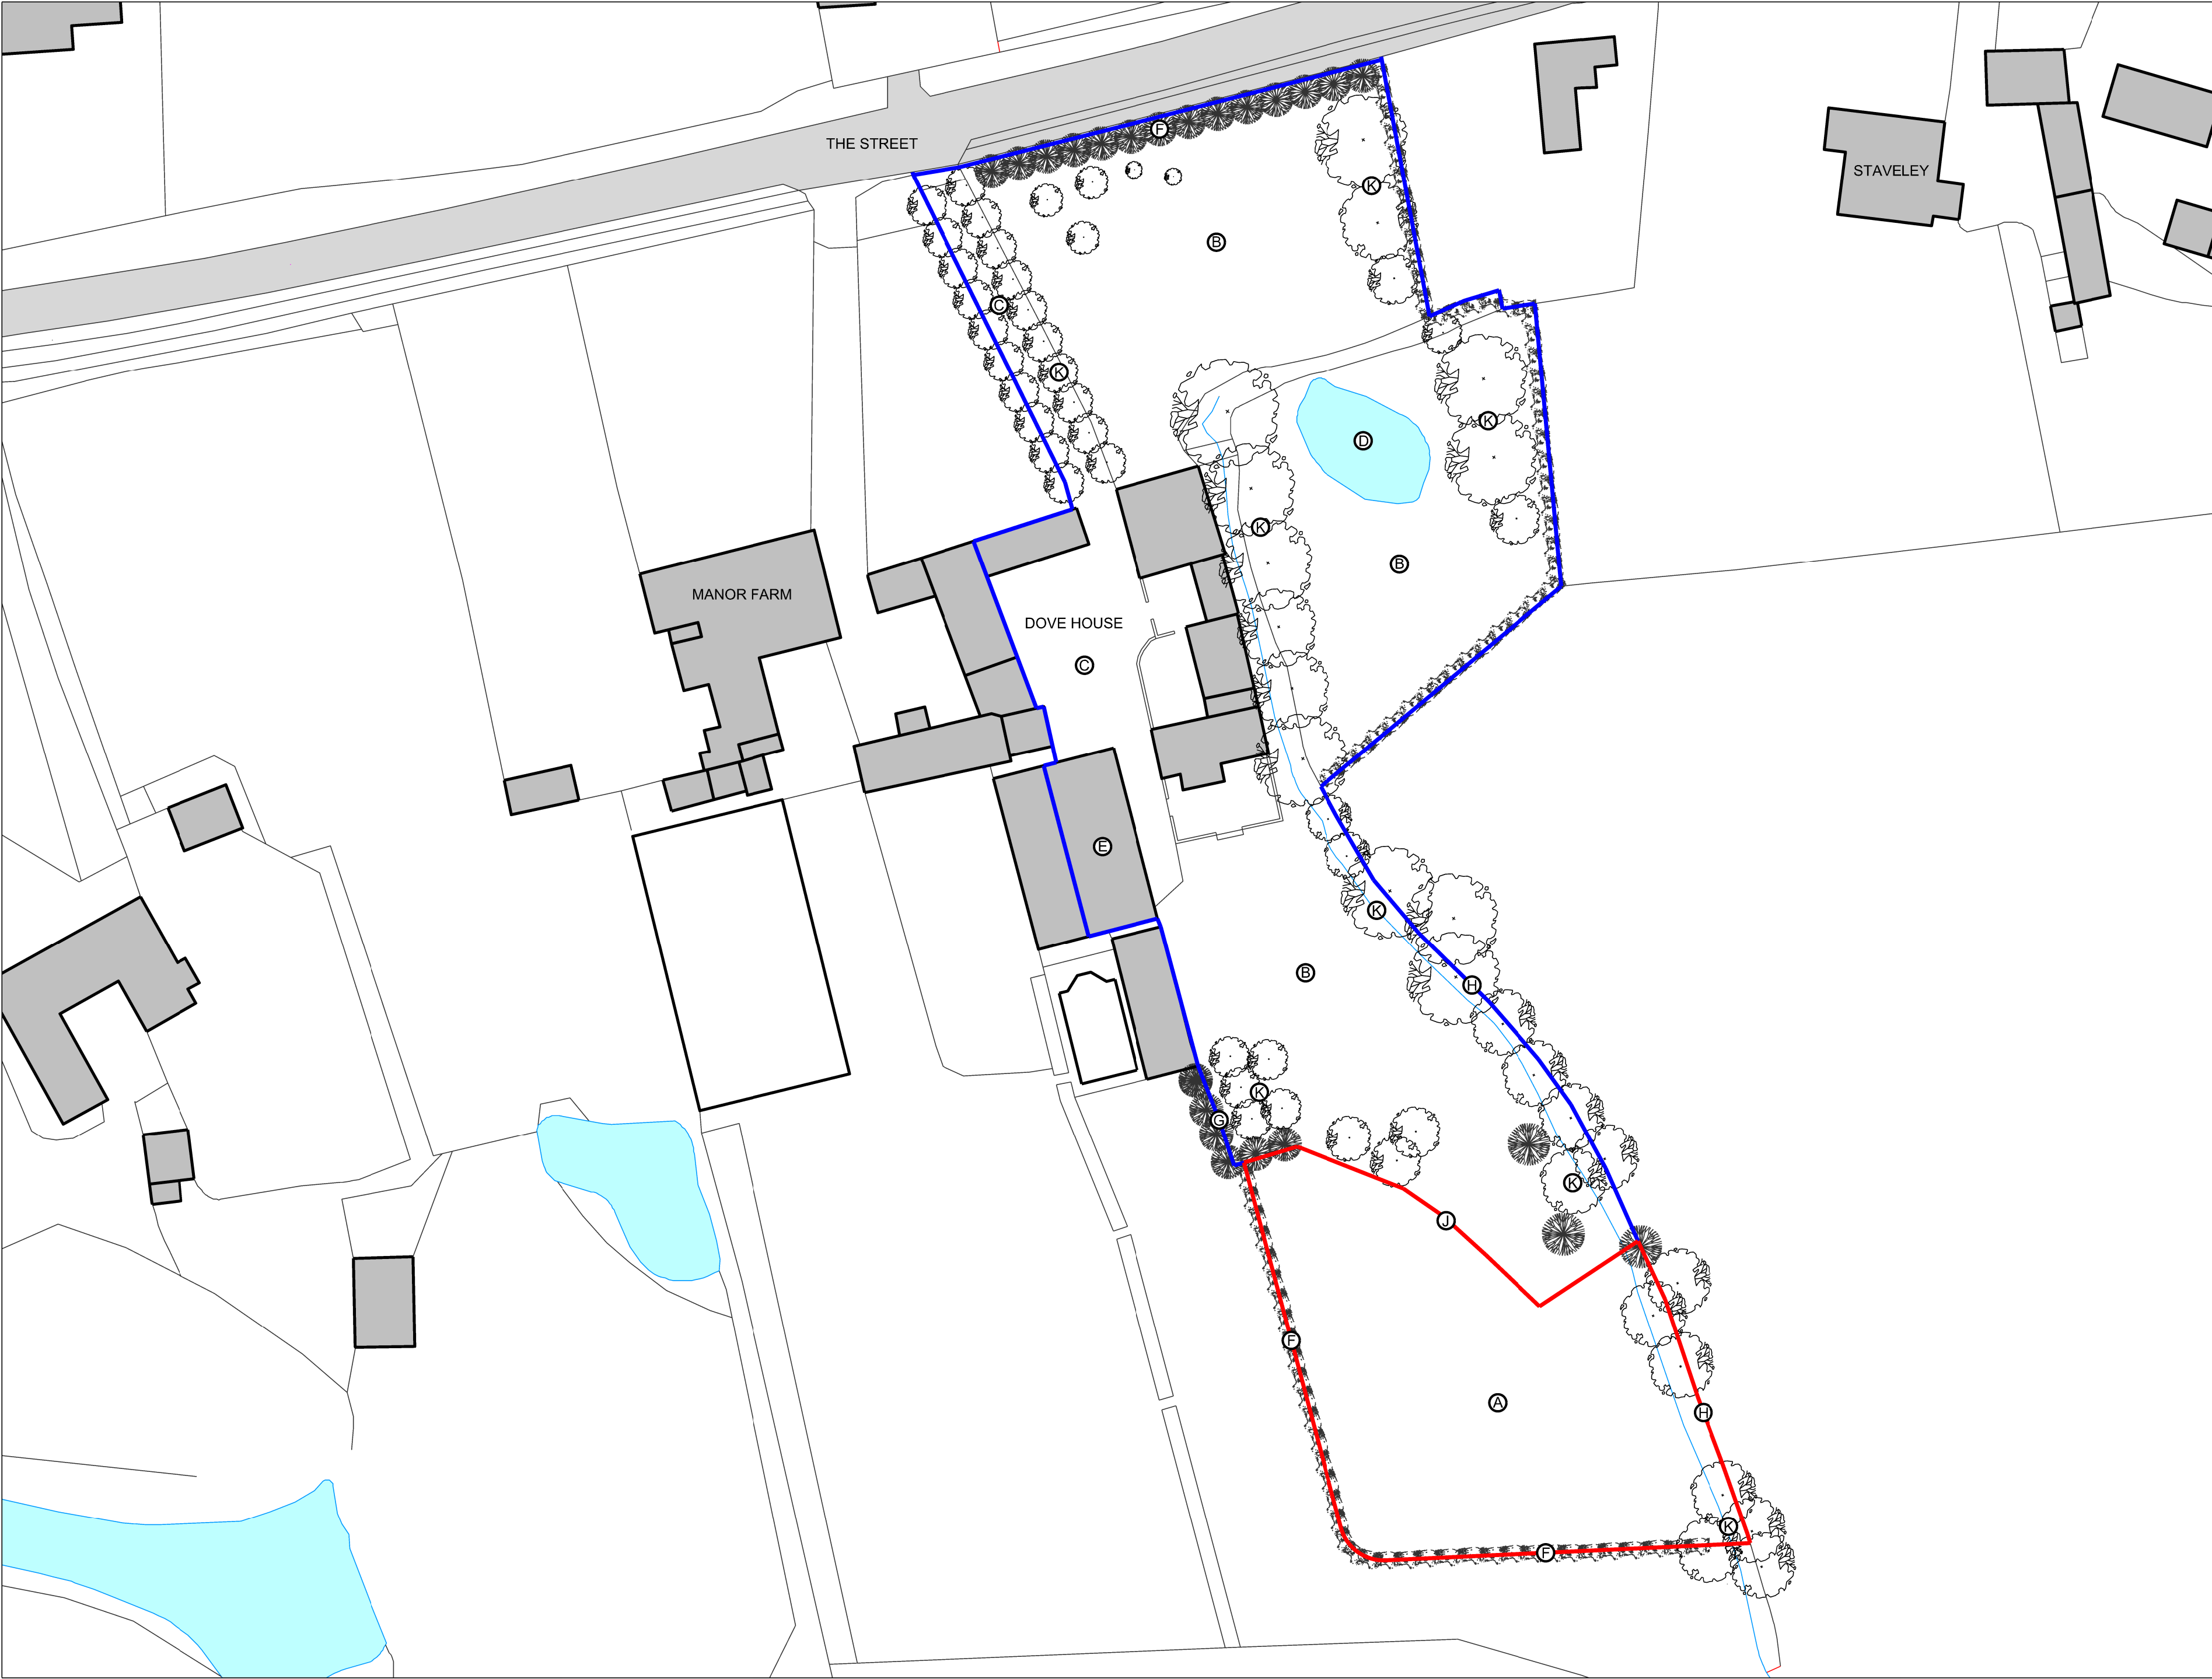

Contractors must check all dimensions on site. Only figured dimensions are to be worked from. Discrepancies must be reported before proceeding. This drawing is copyright. ©

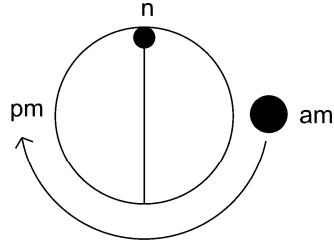

- LEGEND**
- Ownership Boundary
  - Application Site Boundary (Area = 1670m<sup>2</sup> / 0.167 Hectare)

- NOTES**
- (A) Application Site laid to Grass
  - (B) Front / Garden laid to Grass
  - (C) Driveway and Parking Area laid to Gravel
  - (D) Pond
  - (E) Storage Building
  - (F) Hedgerow Planting to Site Boundary
  - (G) Landscape Planting to Site Boundary
  - (H) Timber Post and Rail Fencing to Site Boundary
  - (J) Timber Post and Rail Fencing to (Partial) Application Boundary
  - (K) Tree / Landscape Planting as Indicated

| Rev              | Date |
|------------------|------|
| Revision Details |      |

Project  
Ms P & Ms T Pascoe;  
Change of Use Application

Drawing Title  
Site Block Plan  
(As Existing)

Status  
Planning

|                |                             |                  |
|----------------|-----------------------------|------------------|
|                | Drawing Number<br>P-Site-02 | Revision<br>P01  |
| Scale<br>1:500 | Size<br>A2                  | Date<br>28.10.25 |

